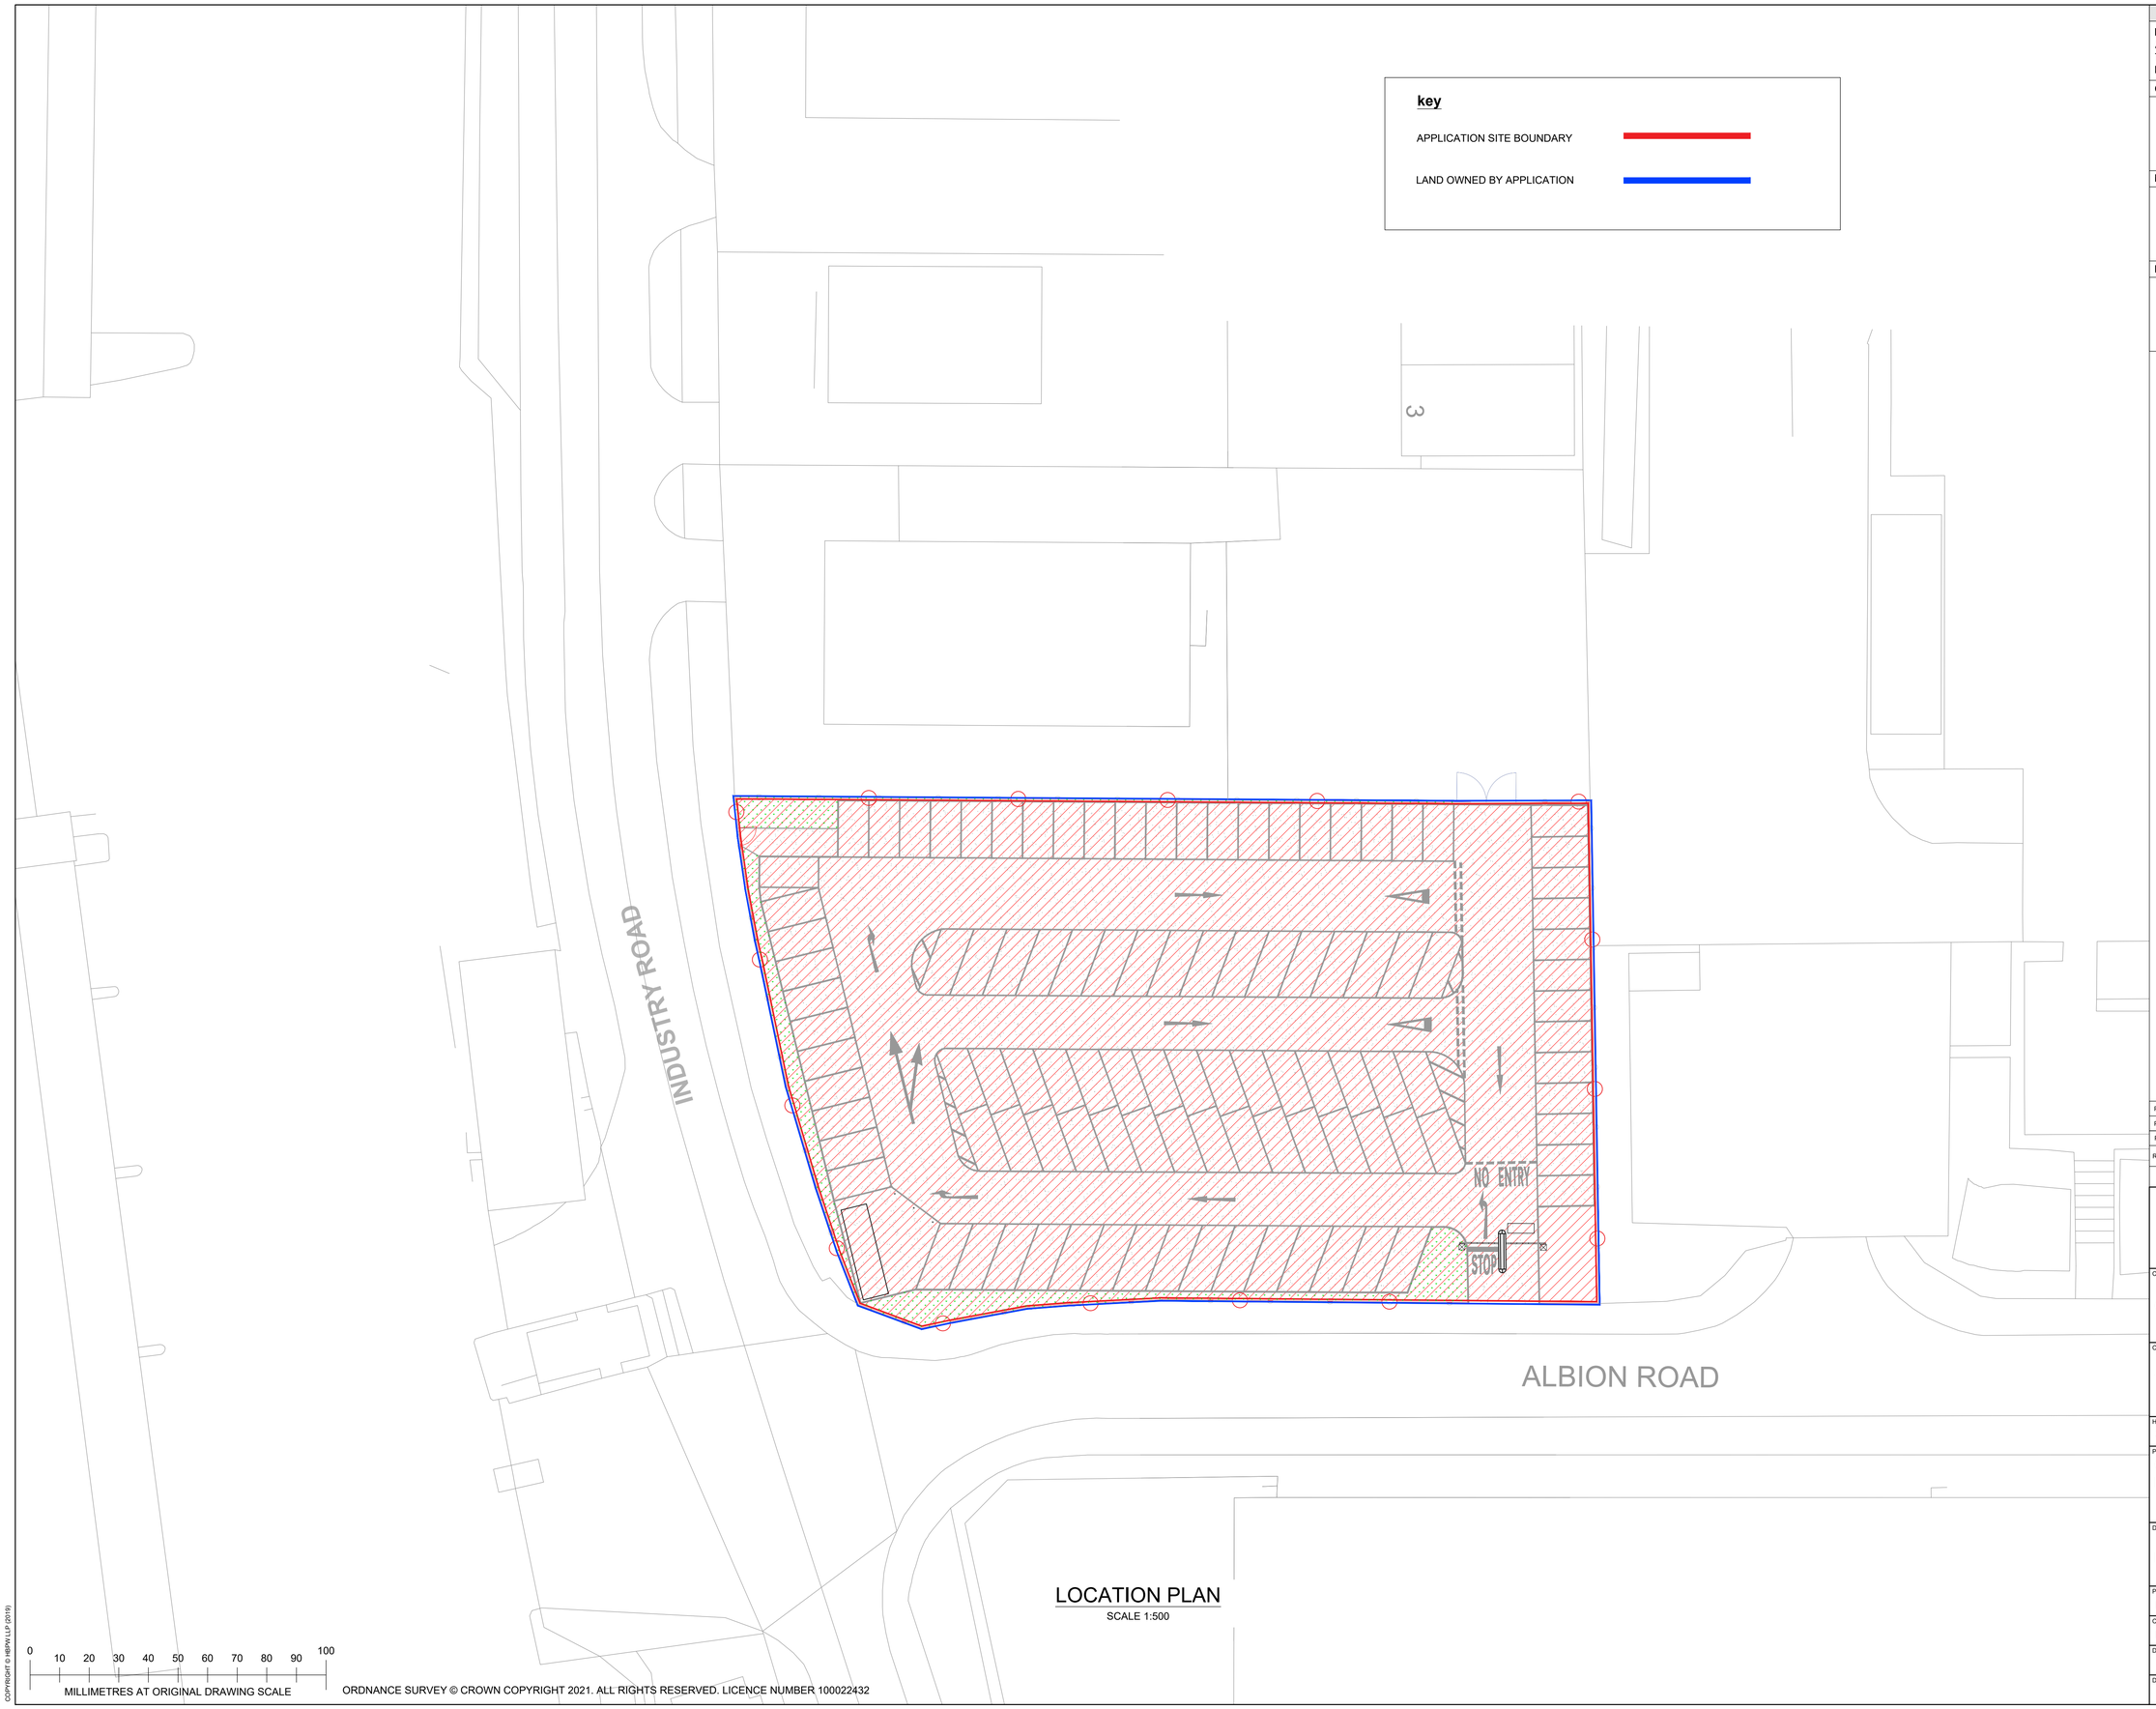


LOCATION PLAN
SCALE 1:500

0 10 20 30 40 50 60 70 80 90 100
MILLIMETRES AT ORIGINAL DRAWING SCALE

ORDNANCE SURVEY © CROWN COPYRIGHT 2021. ALL RIGHTS RESERVED. LICENCE NUMBER 100022432

COPYRIGHT © HBPW LLP (2019)

SAFETY, HEALTH AND ENVIRONMENTAL

IN ADDITION TO THE HAZARDS OR RISKS NORMALLY ASSOCIATED WITH THE TYPES OF WORK DETAILED ON THIS DRAWING, THE FOLLOWING SIGNIFICANT RESIDUAL RISKS SHOULD BE NOTED.

CONSTRUCTION:

MAINTENANCE, CLEANING AND OPERATION :

DECOMMISSIONING OR DEMOLITION :

NOTES

1. DO NOT SCALE OFF THIS DRAWING.
2. SHOULD THERE BE ANY CONFLICT BETWEEN THE DETAILS INDICATED ON THIS DRAWING AND THOSE INDICATED ON OTHER DRAWINGS THE ENGINEER SHOULD BE INFORMED PRIOR TO CONSTRUCTION ON SITE.
3. ALL DRAWINGS ARE IN MILLIMETRES UNLESS OTHERWISE STATED.
4. IT IS THE RESPONSIBILITY OF THE CONTRACTOR TO EXECUTE THE WORKS AT ALL TIMES IN STRICT ACCORDANCE WITH THE REQUIREMENTS OF THE HEALTH AND SAFETY AT WORK ACT 1974 AND CDM REGULATIONS 2015.
5. THIS DRAWING IS TO BE READ IN CONJUNCTION WITH ALL OTHER RELEVANT DRAWINGS.

INFORMATION

REV	DESCRIPTION	BY	CHK	APP	DATE
P03	RELOCATED BIKE SHED	DPS	DT	PW	21/08/23
P02	UPDATED	LRC	PW	PW	08/07/22
P01	1ST ISSUE	LRC	PW	PW	08/07/22

REVISION TABLE

HBPW CONSULTING ENGINEERS
43 BRIDGEGATE
RETFORD
NOTTINGHAMSHIRE
DN22 7UX
TEL. (01777) 869896
www.hbpw.co.uk

CLIENT:
GIST

CONTRACTOR:
TBC

HBPW PROJECT NUMBER:
SL07442

PROJECT:
GIST BARNSLEY - CAR PARK ENHANCEMENT

DRAWING:
LOCATION PLAN

PROJECT ENGINEER:	DRAWN:
M TODD	LRC
CHECKED:	APPROVED:
P WITHERS	P WITHERS

DATE:	SCALE:	SIZE:	SUITABILITY:	REVISION:
08/07/2022	1:250	A1	S4	P03

DOCUMENT REFERENCE NUMBER:
7442-HBPW-XX-XX-DR-C-0008