


Siteplan®

1:1250 Scale

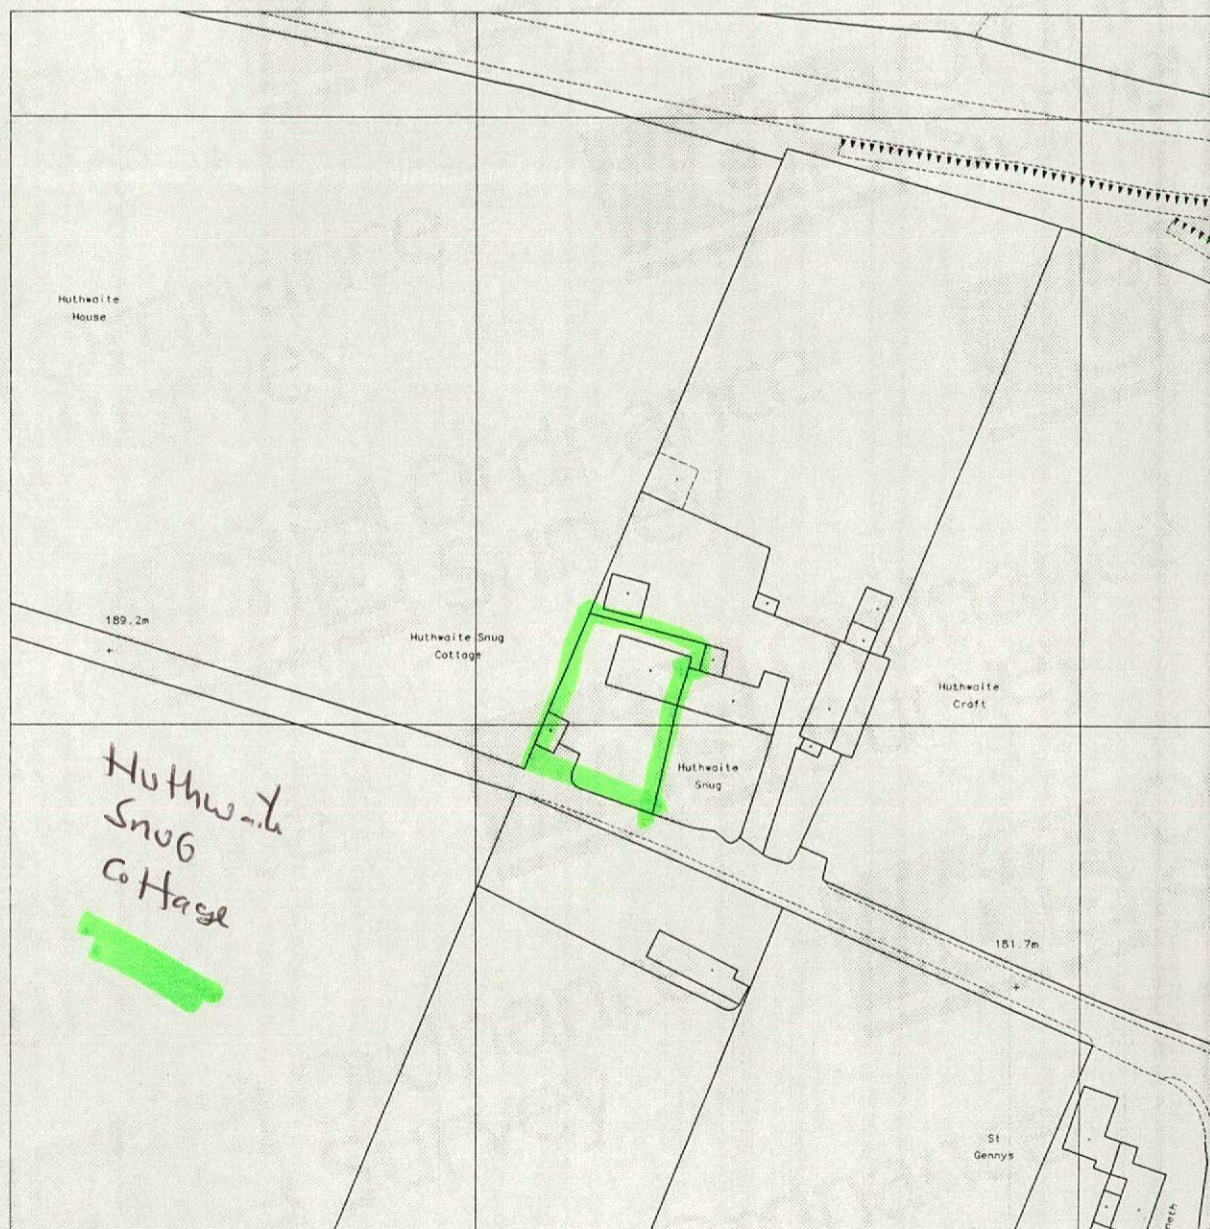


Produced 17 Mar 2003 from Ordnance Survey digital data and incorporating surveyed revision available at this date. © Crown Copyright 2003.

Reproduction in whole or in part is prohibited without the prior permission of Ordnance Survey.

Ordnance Survey and the OS symbol are registered trade marks and Siteplan a trade mark of Ordnance Survey, the national mapping agency of Great Britain.


Part or all of this Siteplan is enlarged from mapping produced at one or more of the following scales 1:1250, 1:2500, 1:10000.

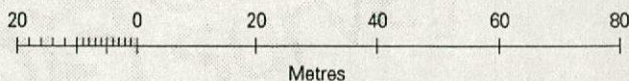

Centre Coordinates: 428823 400317

National Grid sheet reference at centre of this Siteplan: SE2800

Supplied by: Stanfords
Serial Number: 00001400

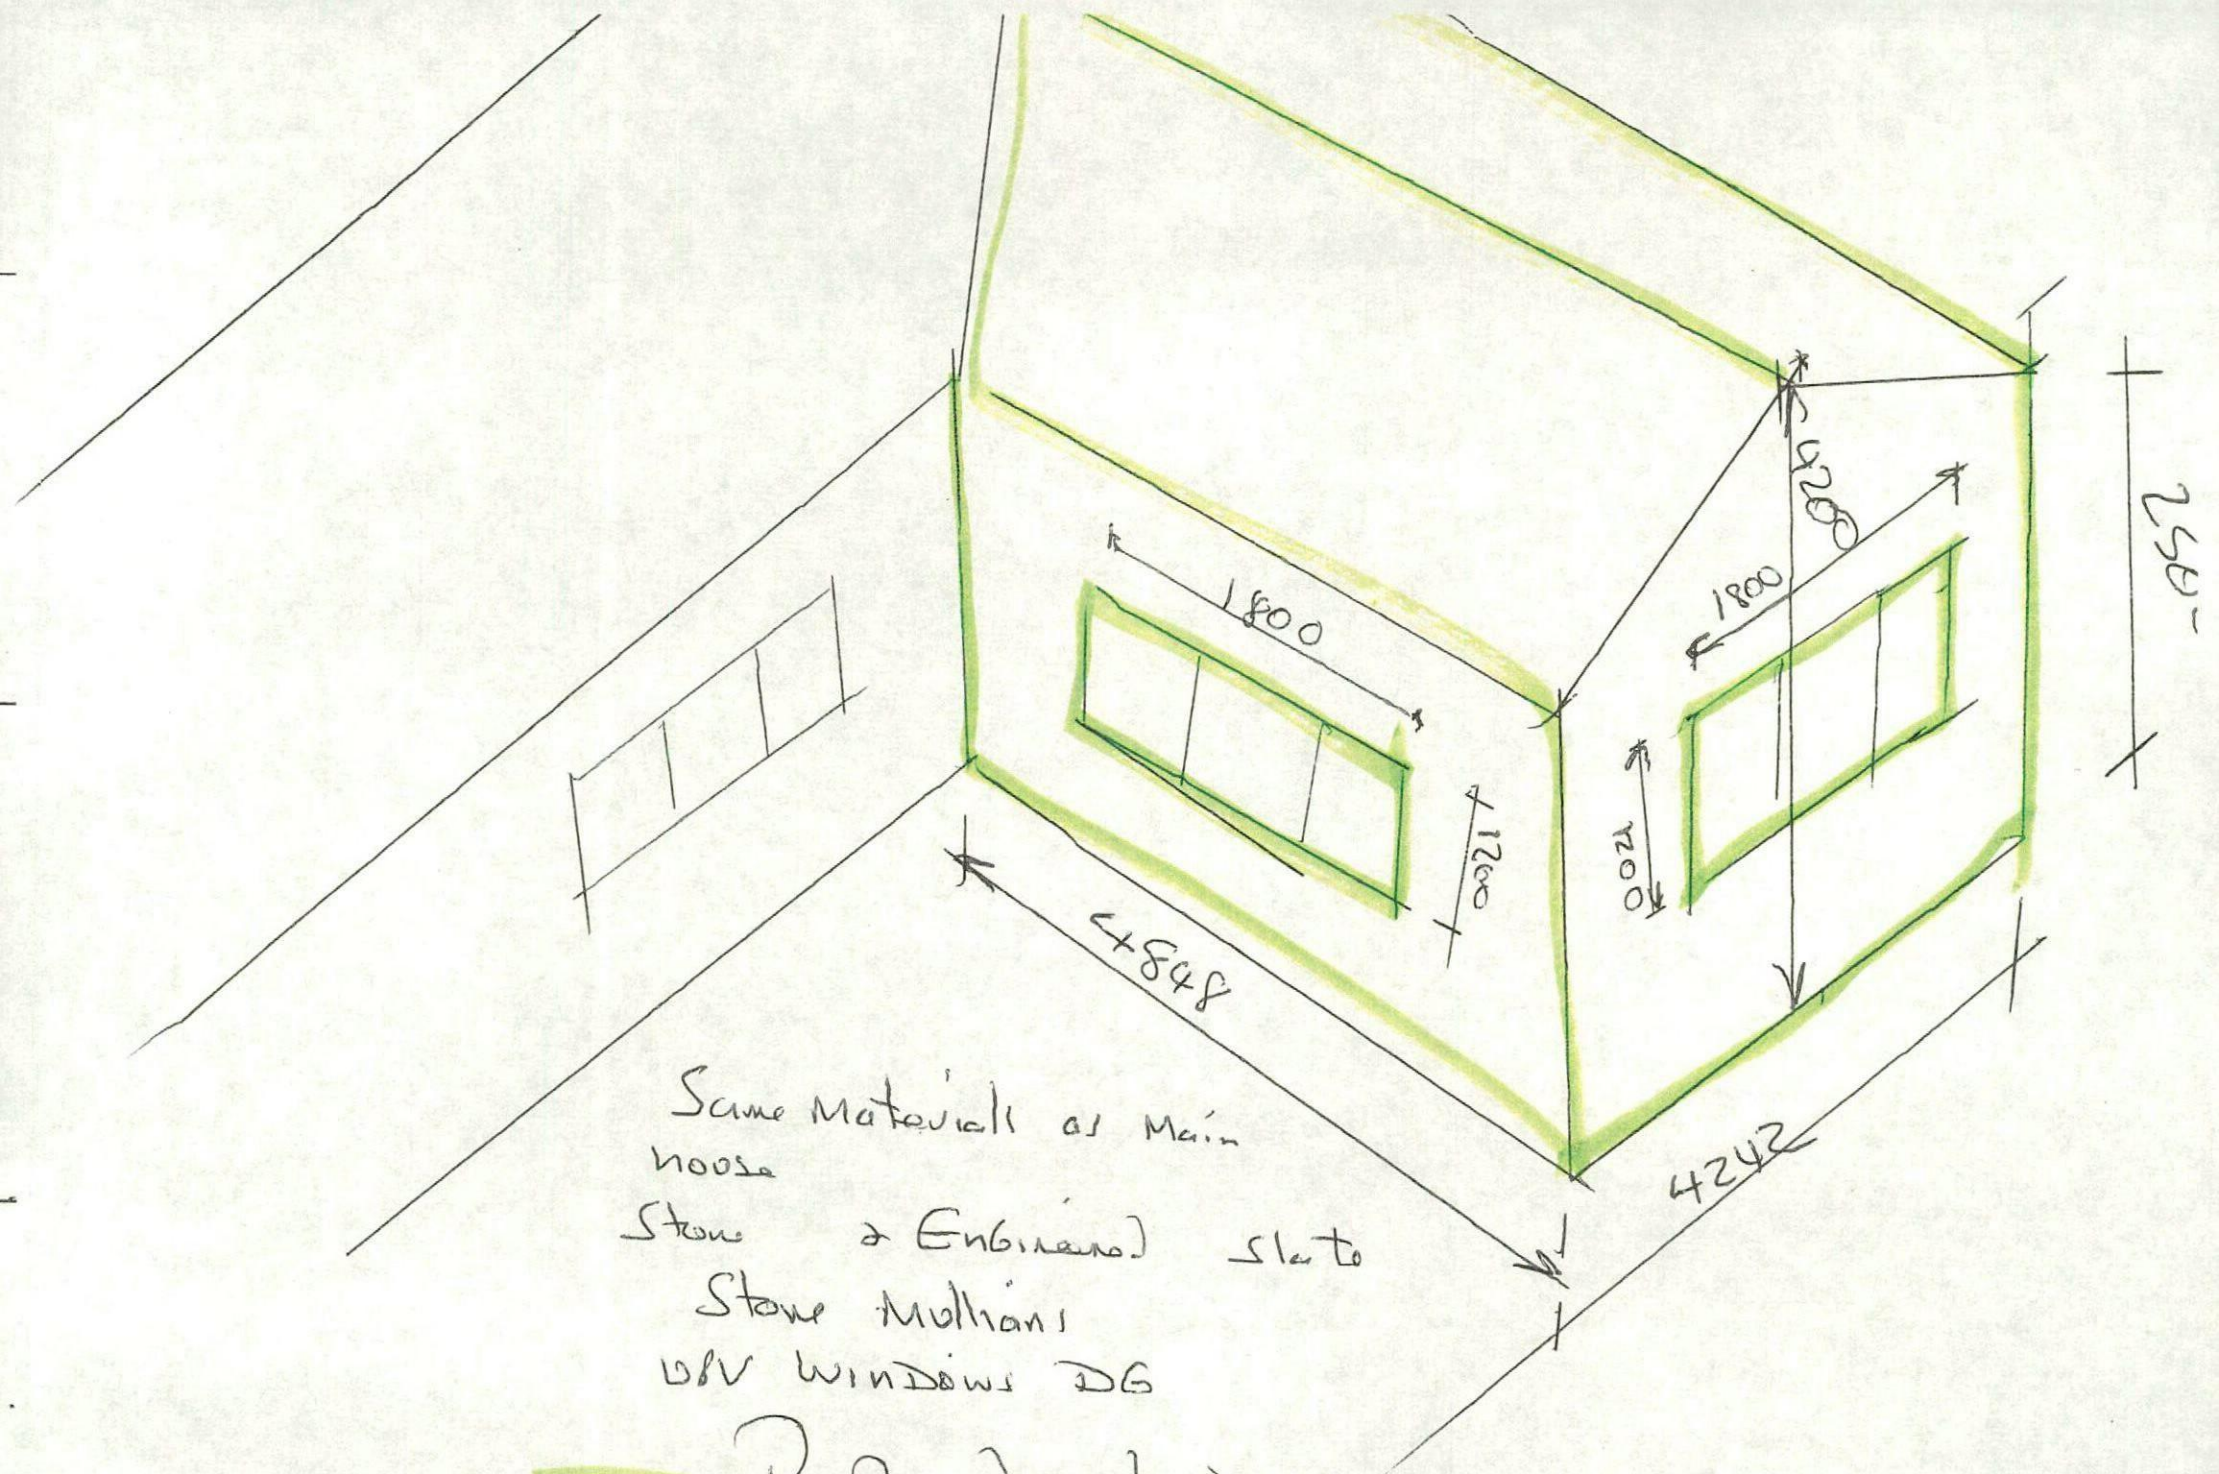

Same Materials as Main
house
Stone & Engineered slate
Stone Mullions
uPVC windows DG

Proposed extension

Next Door

2700 ~~ft~~ high

Path Line

HEDGE Line

200

1m

8m

Lowry Lane
Boundary Wall

Garage

Gates

Boundary Wall

