


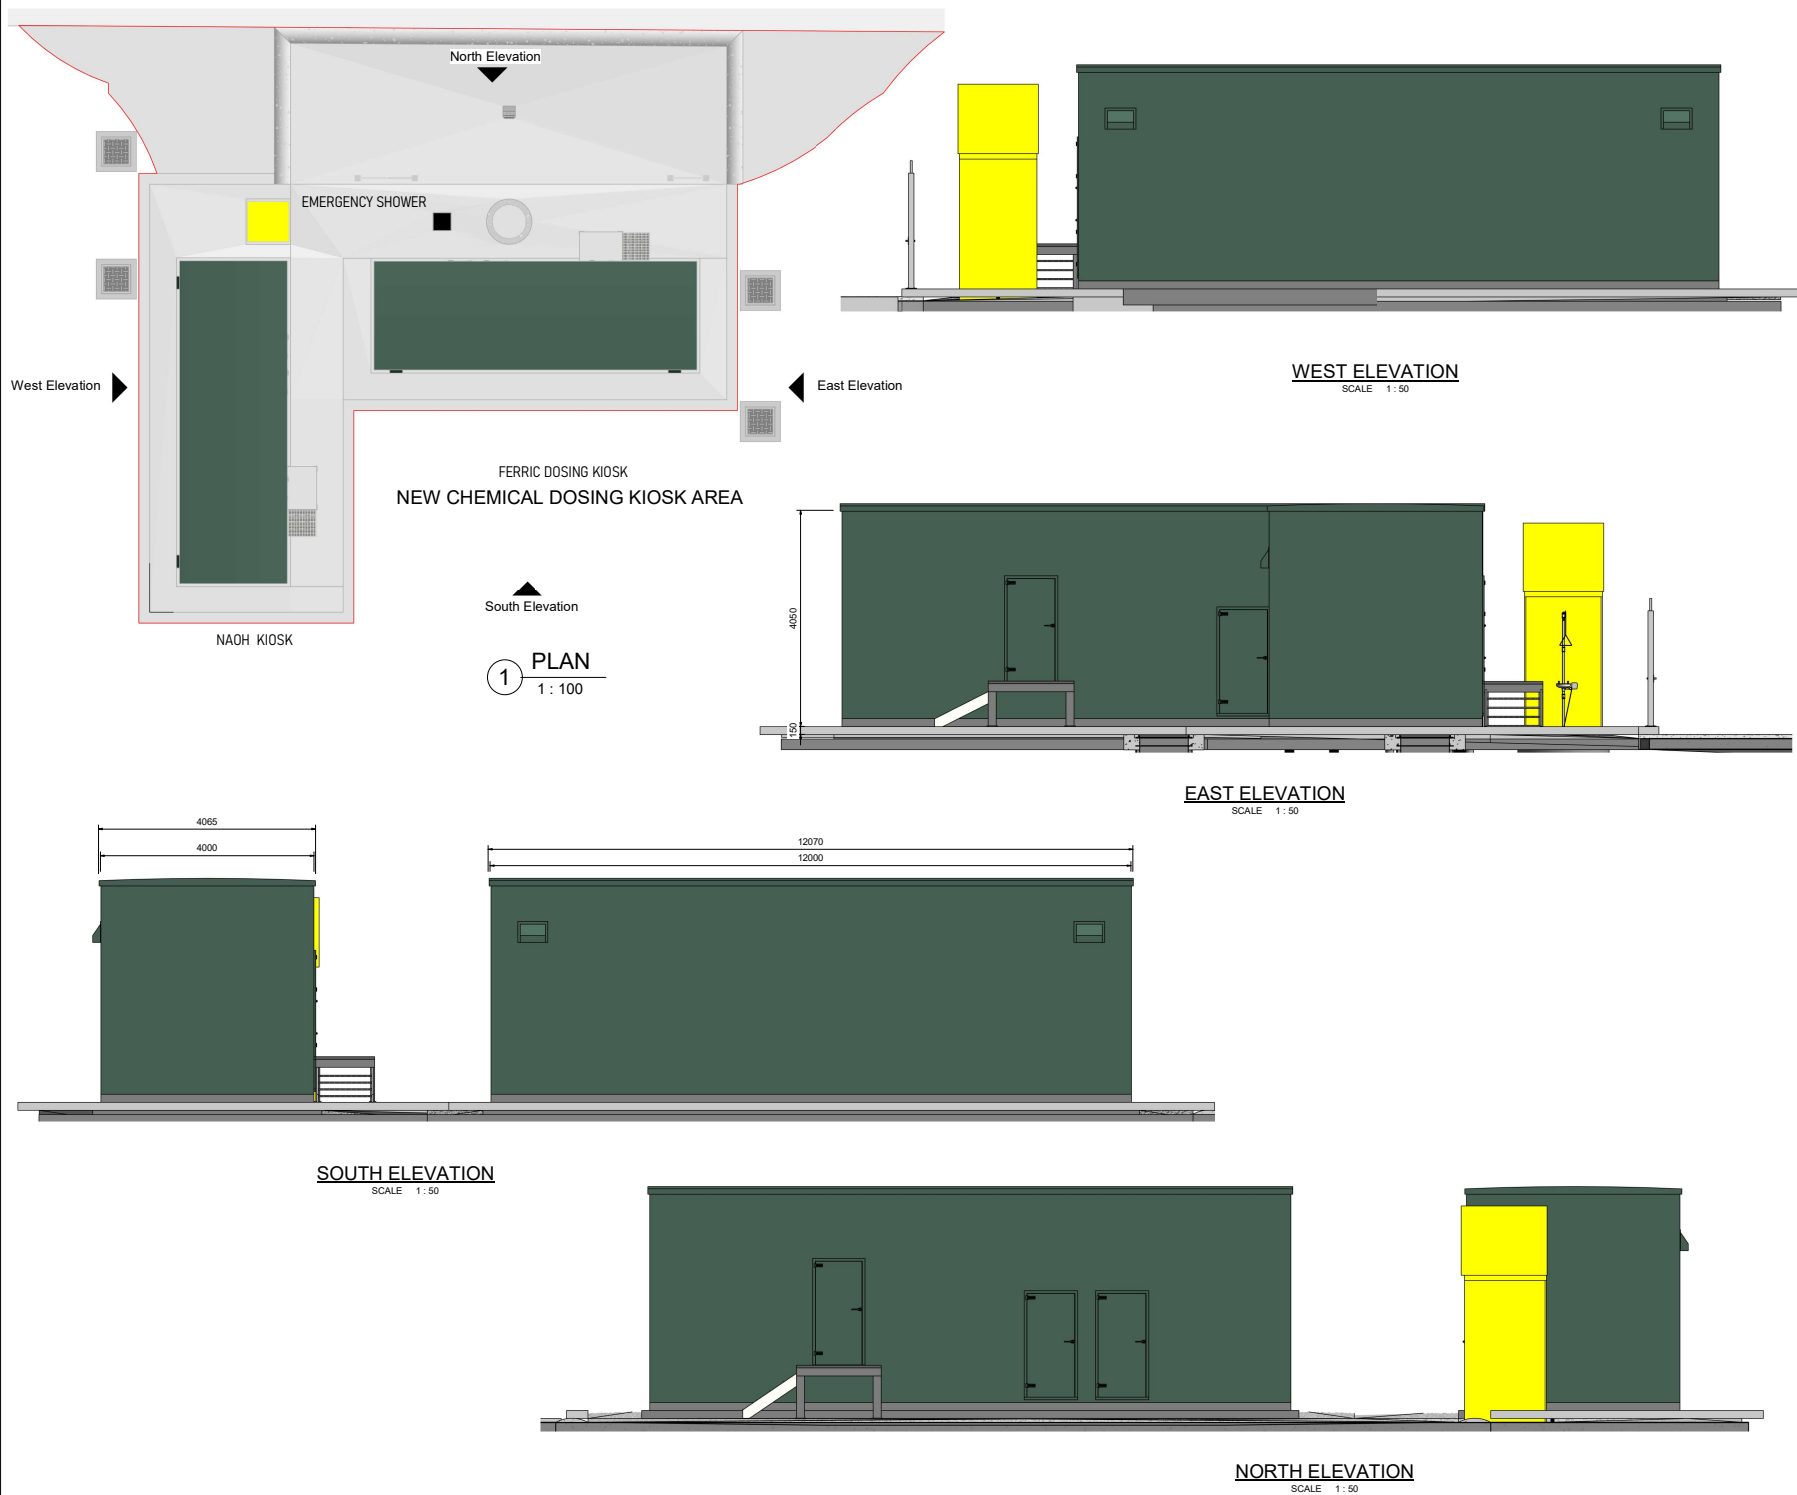

NOTES:

1. ALL DIMENSIONS IN MILLIMETRES AND ALL LEVELS IN METRES UNLESS SHOWN OTHERWISE
2. KIOSKS TO BE CONSTRUCTED USING GRP.

CHEMICAL DOSING BUILDING

MATERIAL - GRP
COLOUR - STANDARD BS4800 REFERENCE 14/C39 HOLLY GREEN
LPCB SR4 - LOSS PREVENTION CERTIFICATION BOARD SECURITY RATED 4

REFERENCE

LUNDW-GLA-WWT-WWT-DR-Z-0101 - SITE LOCATION PLAN
LUNDW-GLA-WWT-WWT-DR-Z-0102- EXISTING SITE LAYOUT PLAN
LUNDW-GLA-WWT-WWT-DR-Z-0103- PROPOSED SITE LAYOUT PLAN
LUNDW-GLA-WWT-WWT-DR-Z-0104- CHEMICAL DOSING KIOSK AREA

SCALE 1 : 500

12.5m 0 125m

Rev	Description	Rev	PC	DM	Date
S5 P02	ISSUED FOR PLANNING	SR	PC	DM	10/11/2023
S5 P01	ISSUED FOR PLANNING	SR	PC	DM	08/10/2023
Rev		Rev	Rev	Rev	Rev

Original Designer / OEM Ref:

FORWARDER WATER ALWAYS CONSIDERS

Glanua

YorkshireWater

Yorkshire Water Services Ltd
Western House,
Western Way,
Halifax Road,
Bradford,
BD6 2SZ

Project: COMPLEX MEICA

Work Stream: WINEP

W Batch ID / Project Code: YW.200733

W Solution ID: 3022012

Site: LUNDWOOD WWTW

Site Ref: S71 5PB

OS Grid Reference: SE 37932 07071

OSN or DMA Reference:

Drawing Title: CHEMICAL DOSING KIOSK PLAN AND ELEVATIONS

Original Design / OEM Reference	Rev	Date
GLANUA	A1	AS SHOWN
Issue Description:	S5	P02
Drawing Number:	LUNDW GLA WWT WWT DR Z 0104	