




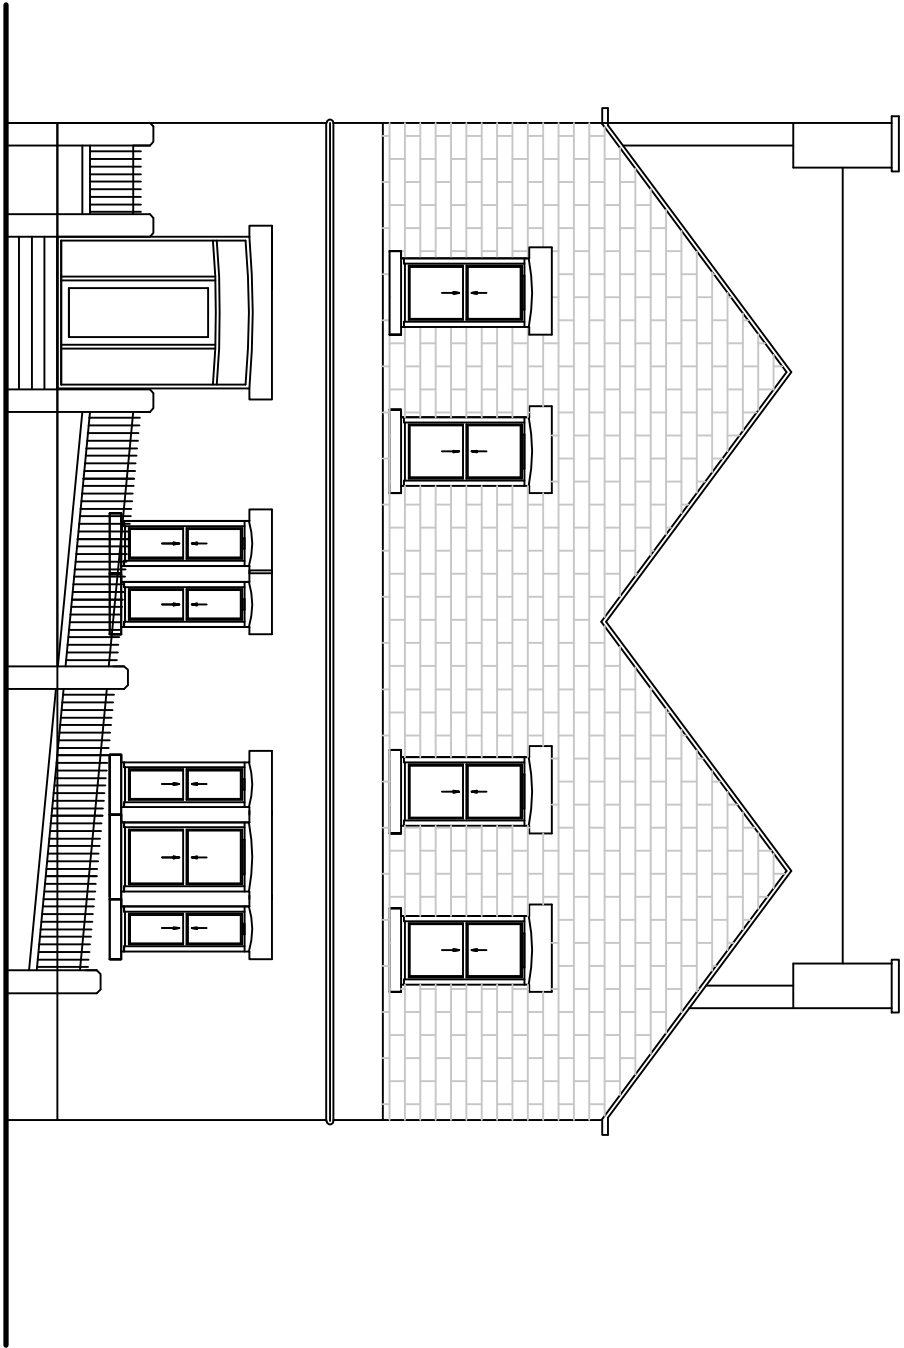

PROPOSED FRONT ELEVATION

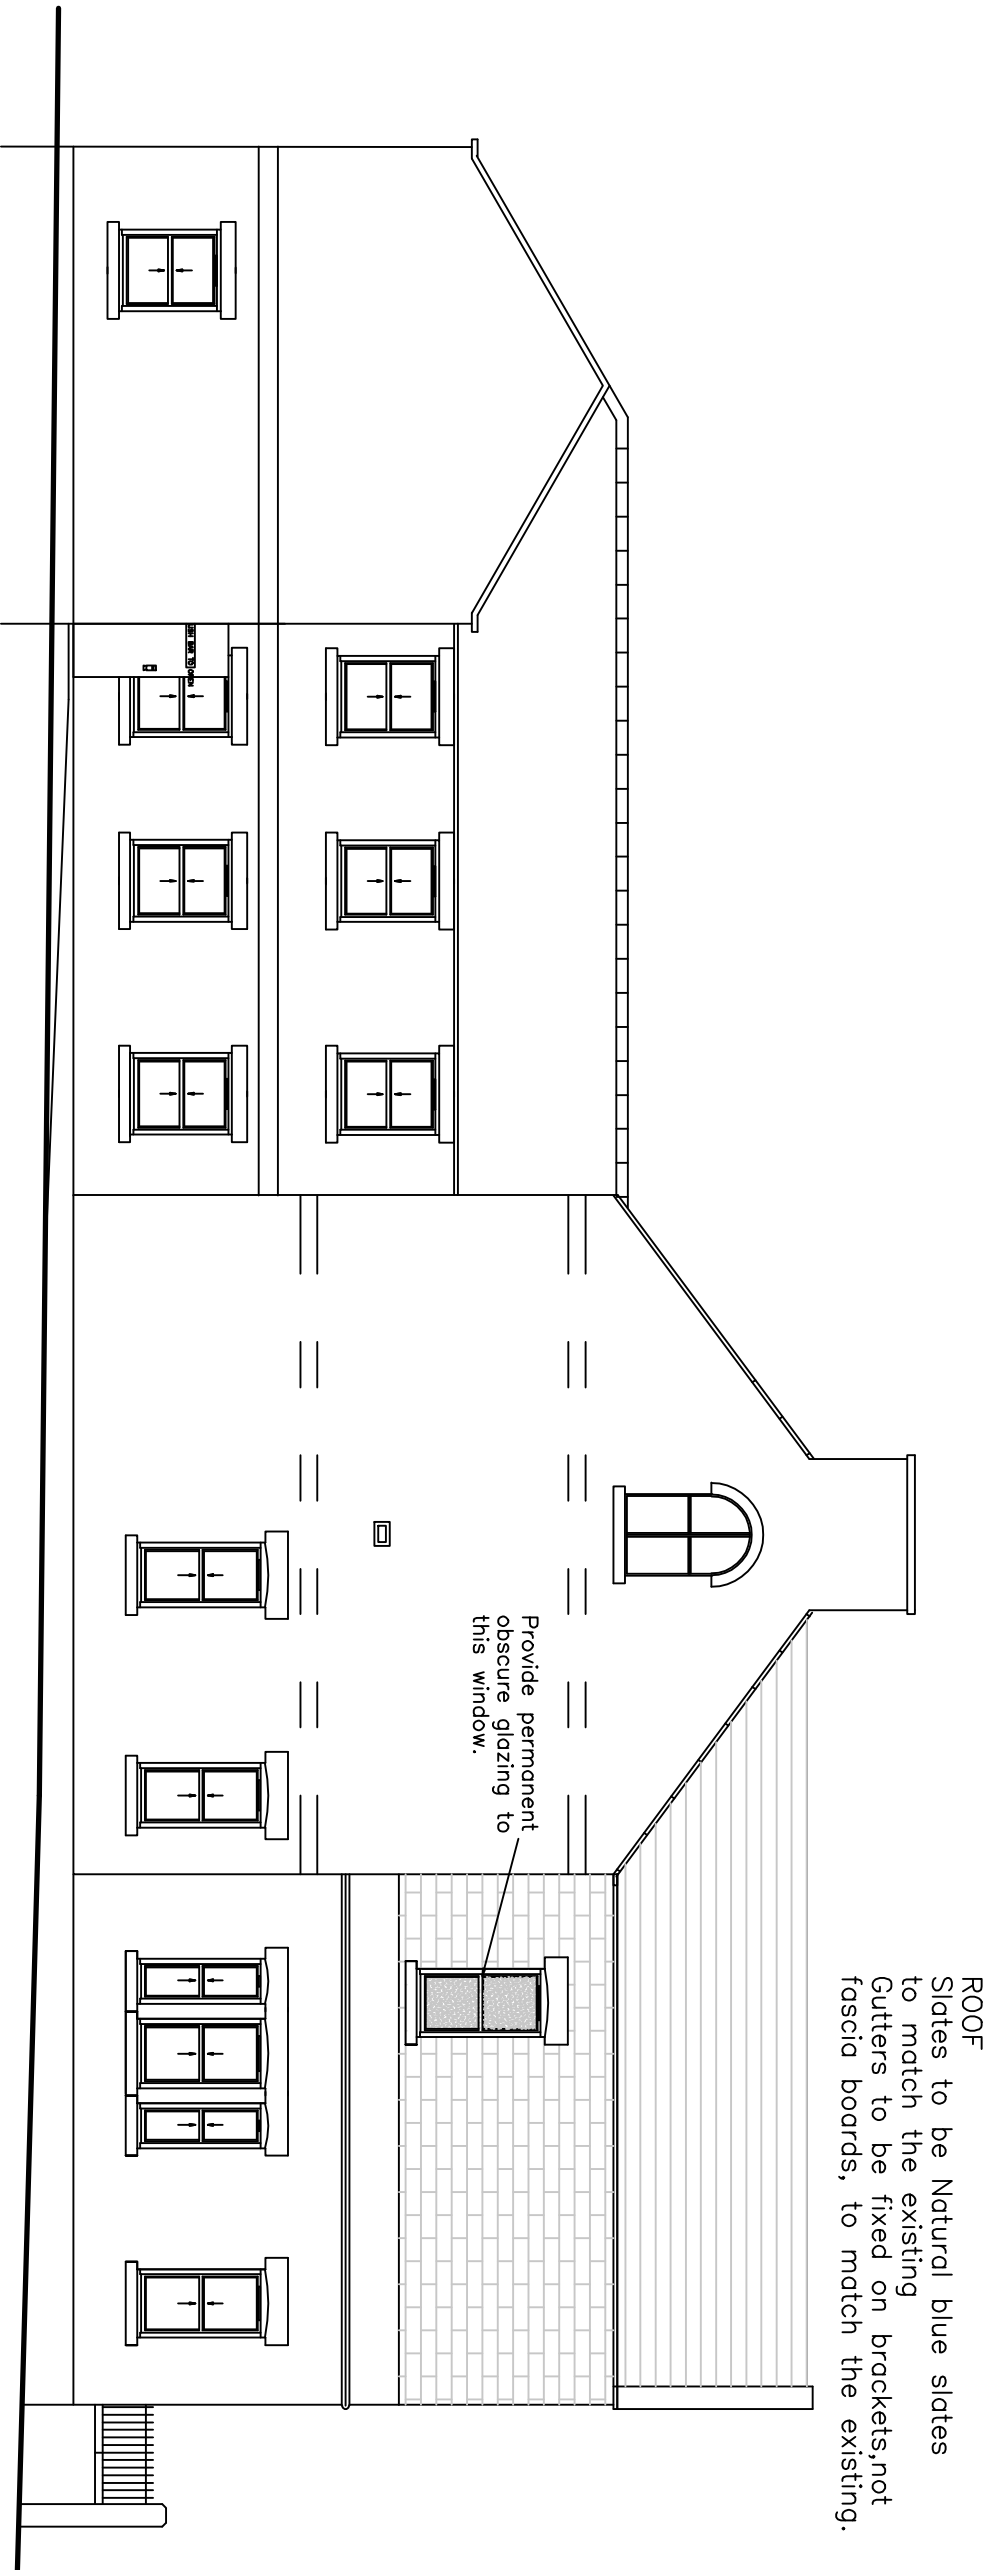

PROPOSED SIDE ELEVATION

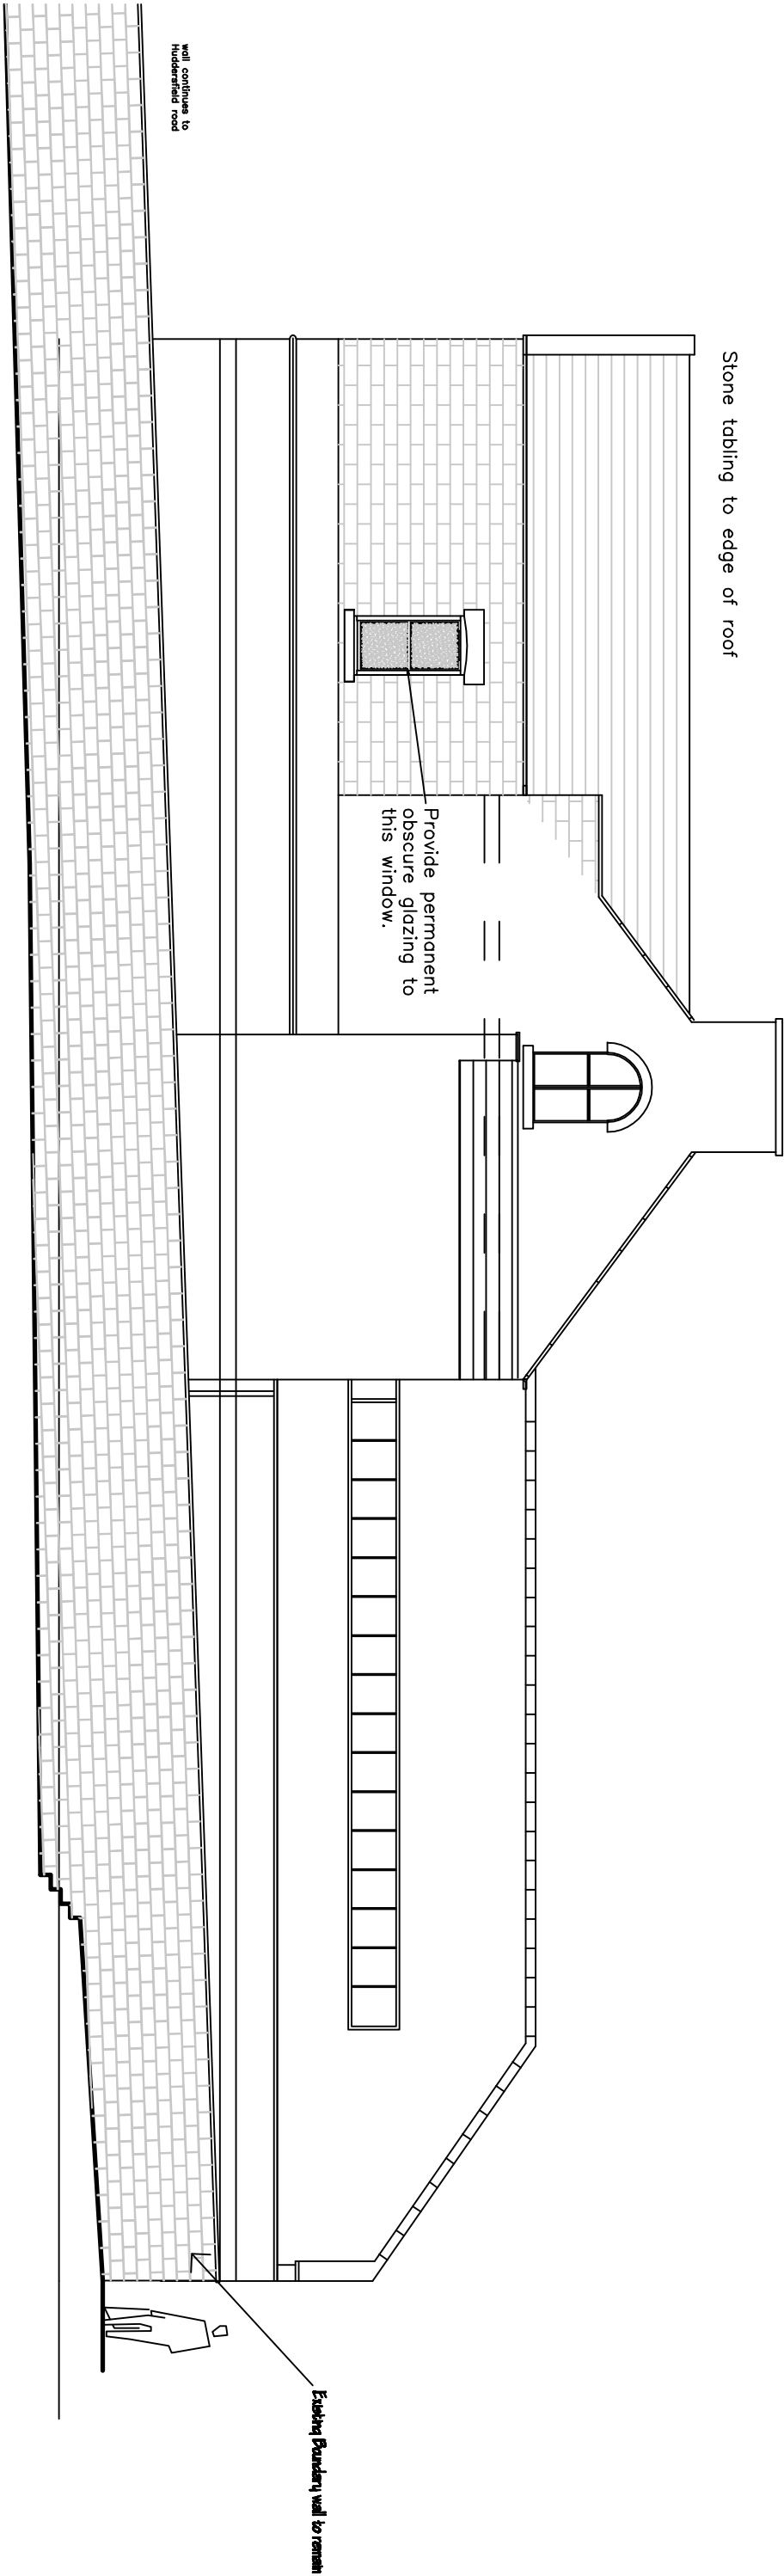

PROPOSED SIDE ELEVATION

WALLS
Walls to be Natural squared and coursed stone to match the existing. Heads and cills to be Natural sawn stone to match the existing. Water tabling to be sawn stone to match the existing

ROOF
Slates to be Natural blue slates to match the existing. Gutters to be fixed on brackets, not fascia boards, to match the existing.

Actual depth of foundations to be determined on site. All work to be to the satisfaction of the local authority. All dimensions to be checked on site and any discrepancies must be notified immediately. All dimensions are in millimetres unless otherwise stated. authority approval on this drawing is subject to local Do not scale this drawing.



CHARTERED BUILDING CONSULTANTS
HUDERSFIELD ROAD, BARNSTLEY, SOUTH YORKSHIRE S70 2JY
TEL: (01226) 731265 E-mail: info@pmsdesign.co.uk

DR McDONALD & PARTNERS
PROPOSED ELEVATIONS

PROJECT
PROPOSED TRAINING ROOMS
6 HUDERSFIELD ROAD
BARNSTLEY

DATE	SCALE	DATE	DRAWN	REV.
24/06/09	1:100	24/06/09	DE	

Dr McDonald Front Elevation

COPYRIGHT © Project Management Services 2009