


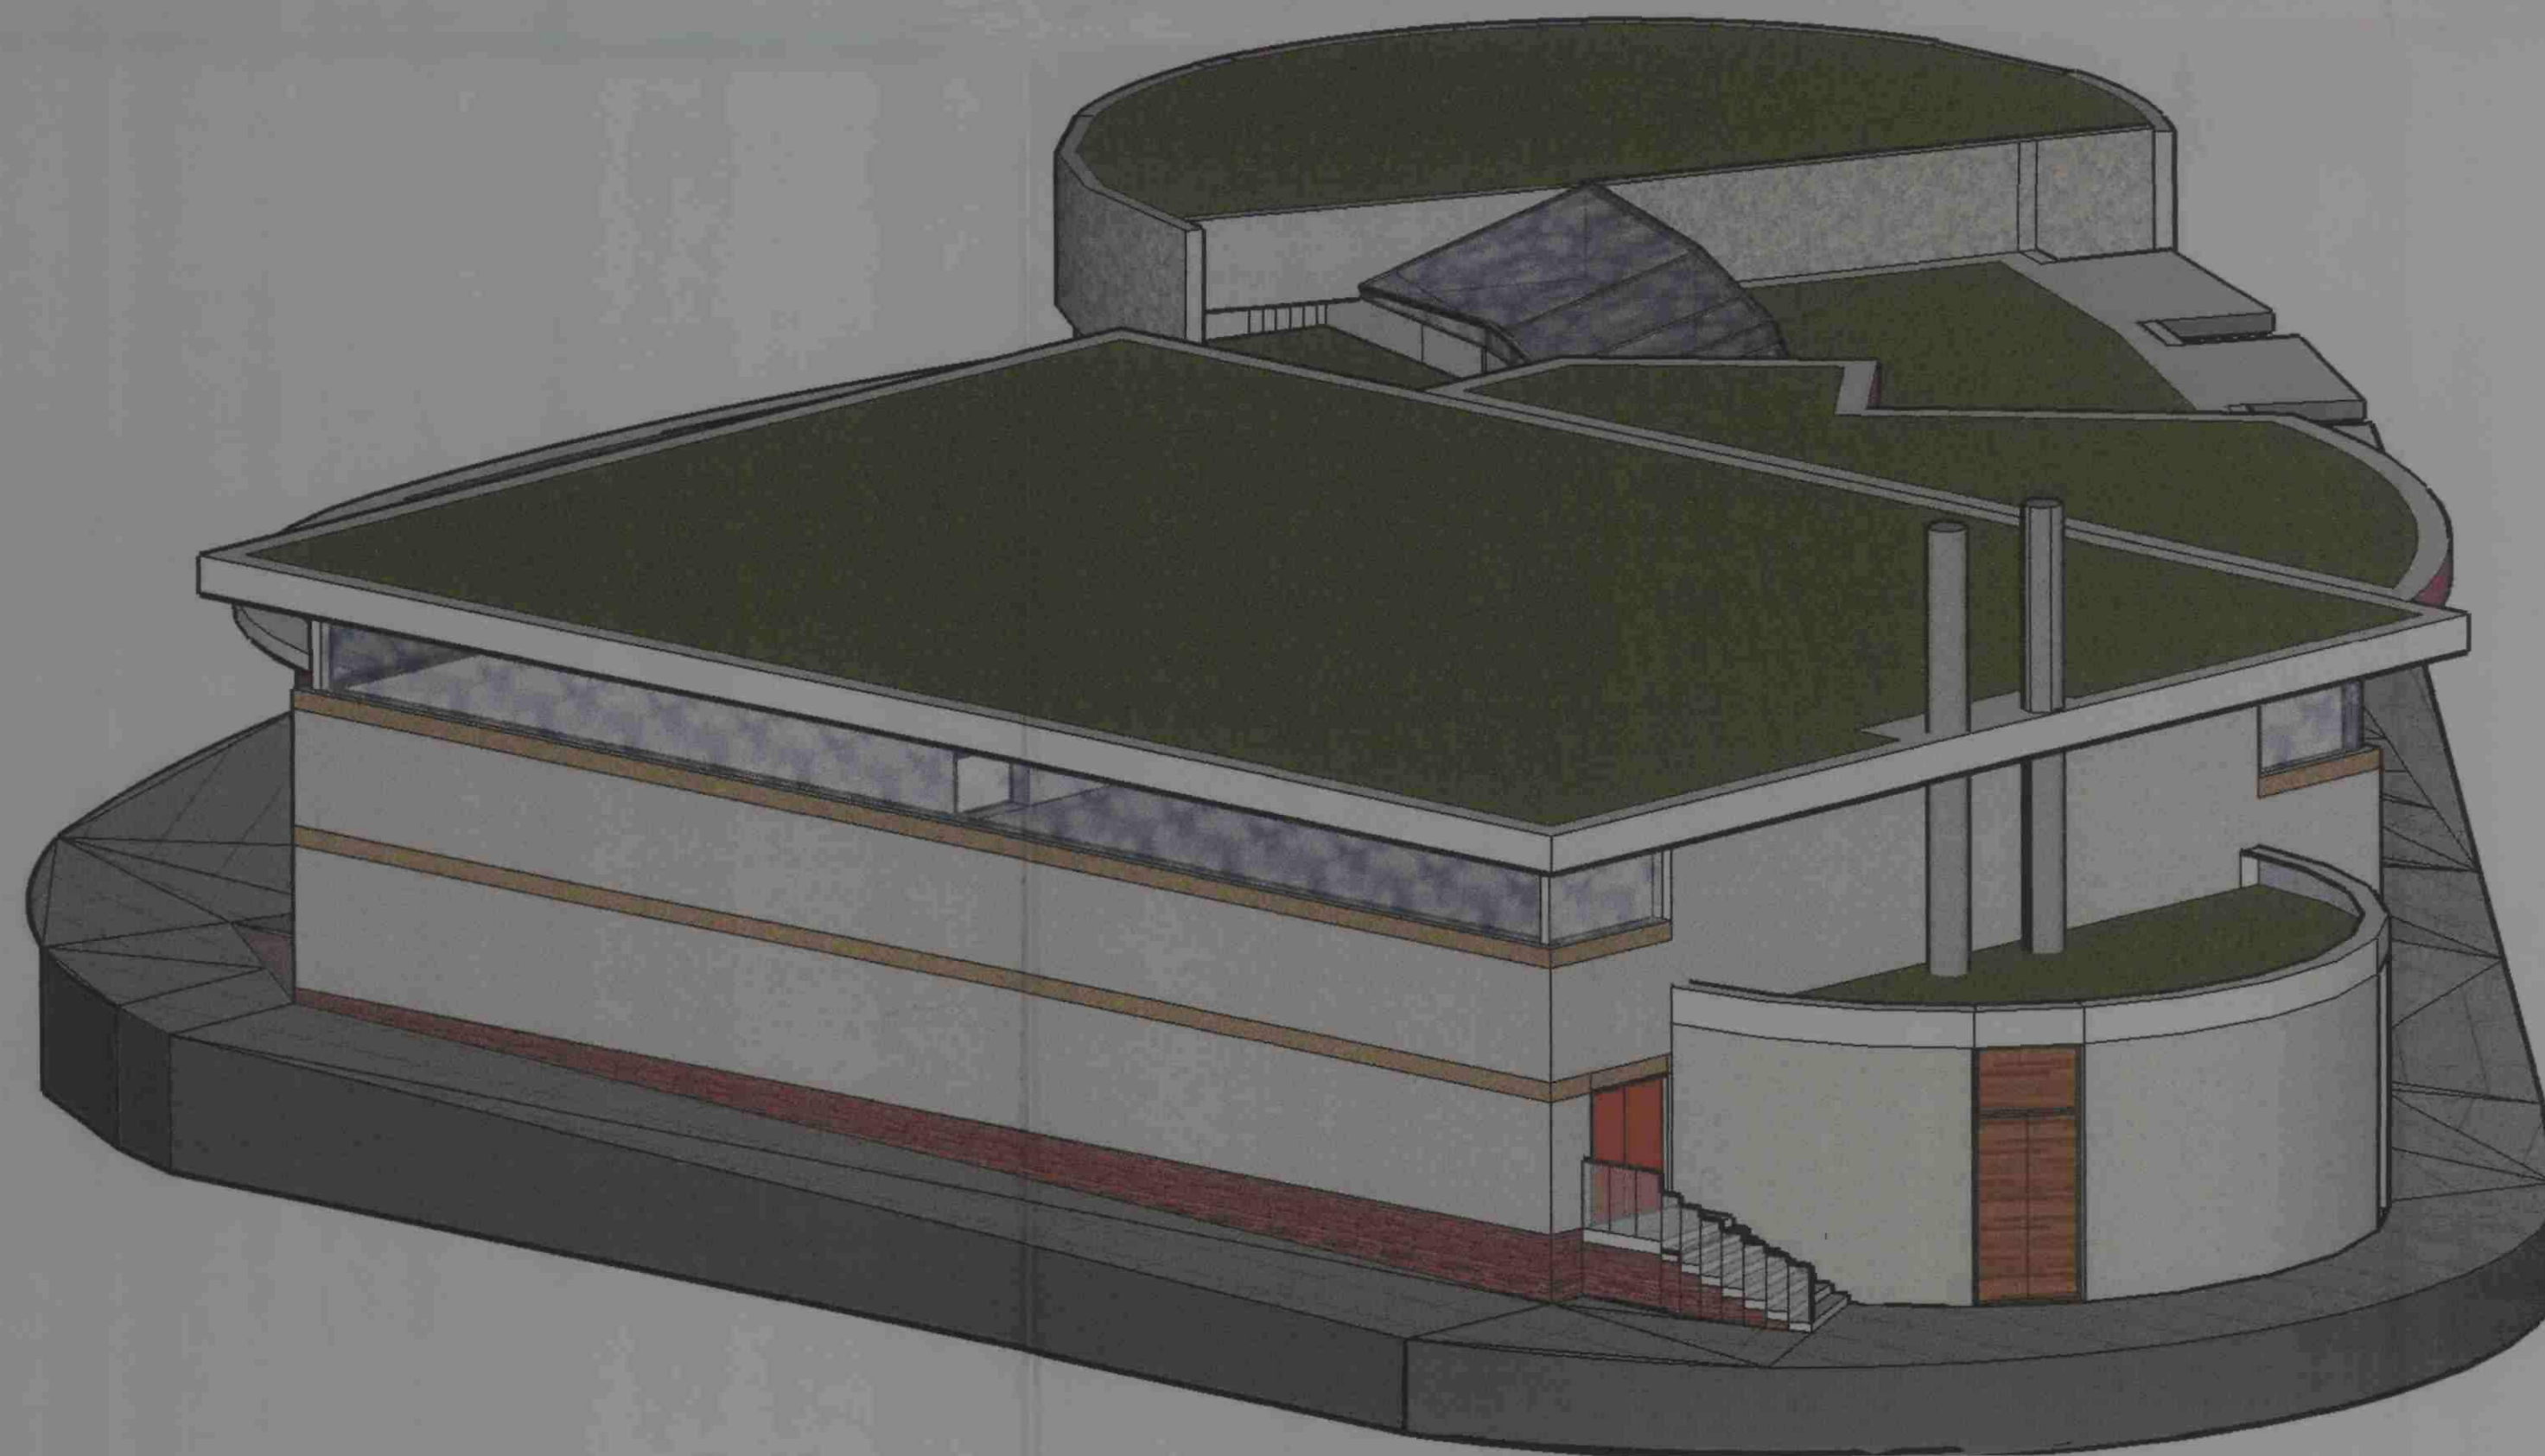

NORTH WEST AERIAL VIEW



NORTH EAST AERIAL VIEW

THE COMMONS
for Worsborough Common Community Association

Enritch Design Ltd
Mayfield House, Mayfield Road, Sheffield, S10 4PR
t. 0114 230 1725 e.enritchdesign@btconnect.com

NORTH WEST & NORTH EAST AERIAL VIEWS

Date 26.11.2007
Scale 1:100@A1

Drawing n°

721.06

2008/0718