




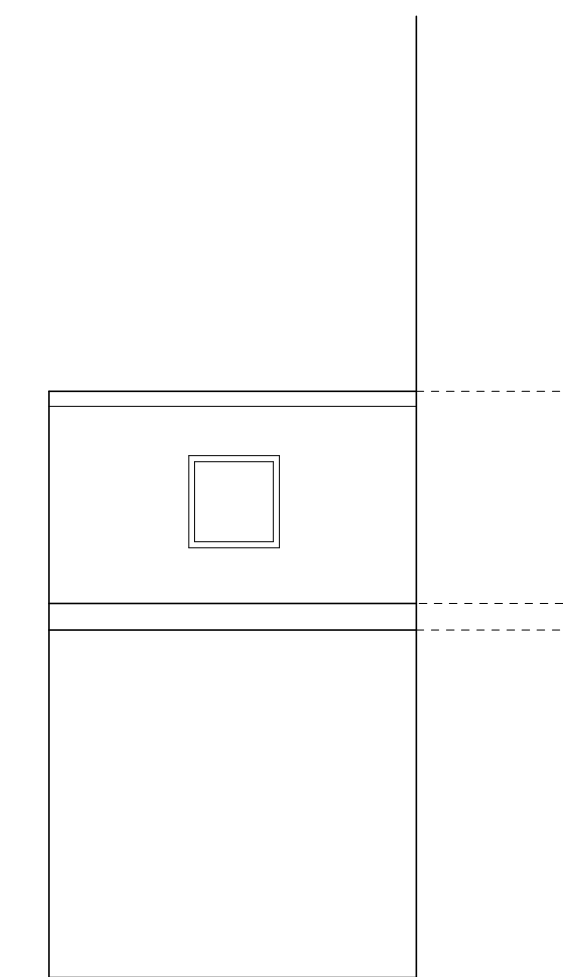

SIDE ELEVATION

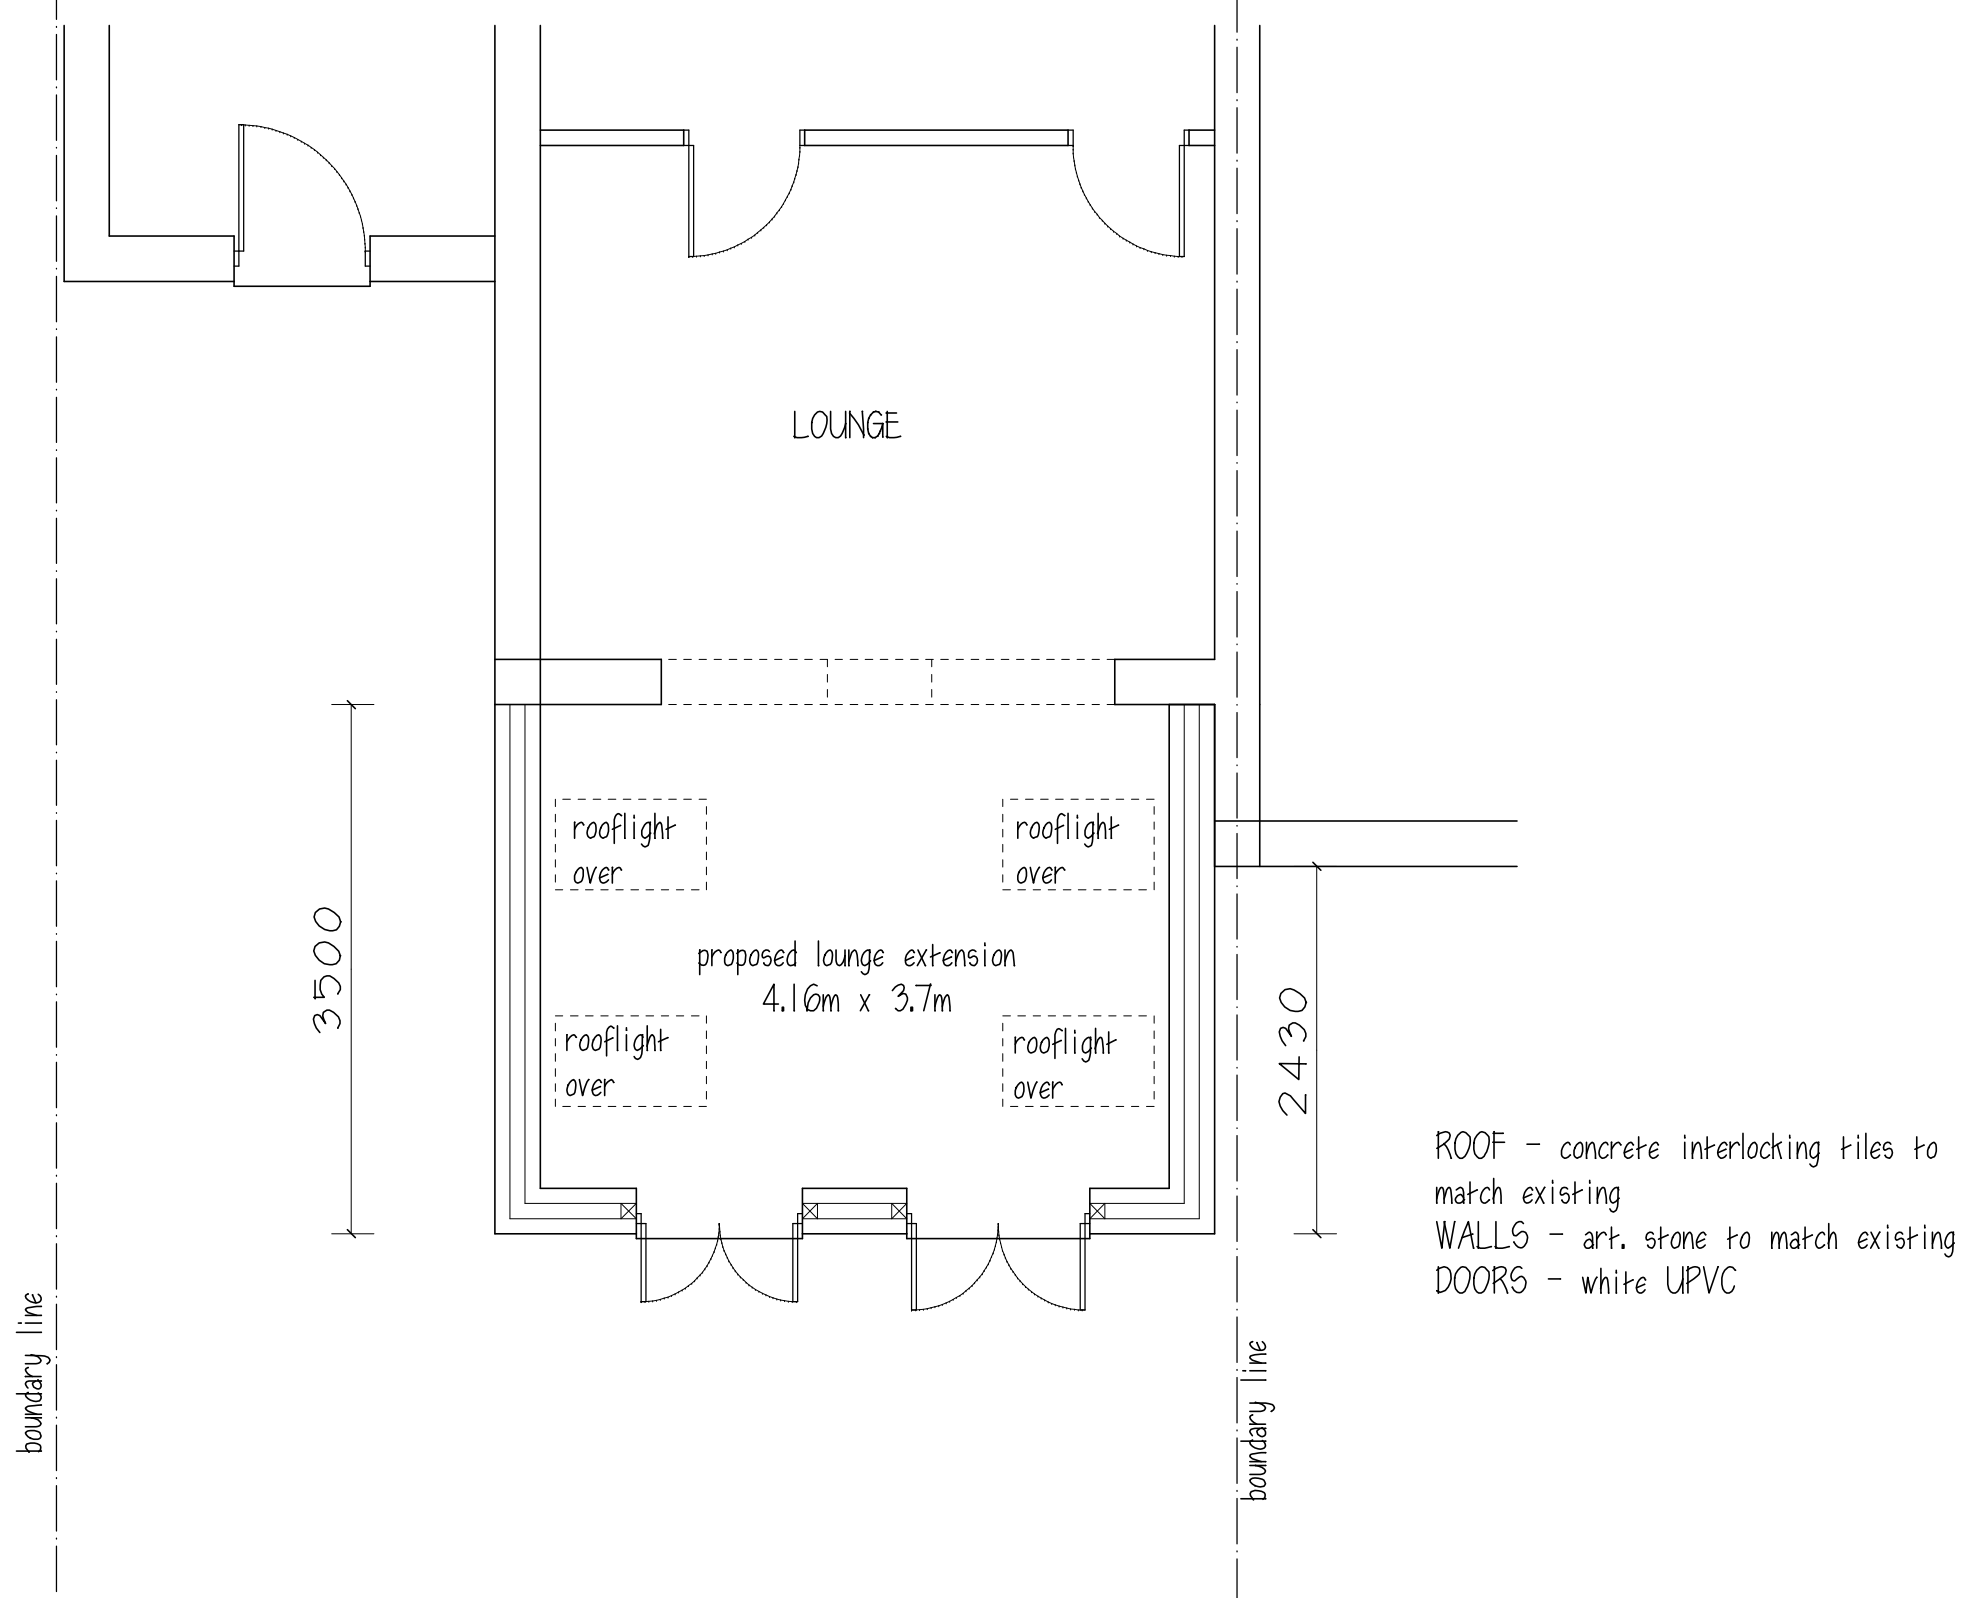

REAR ELEVATION

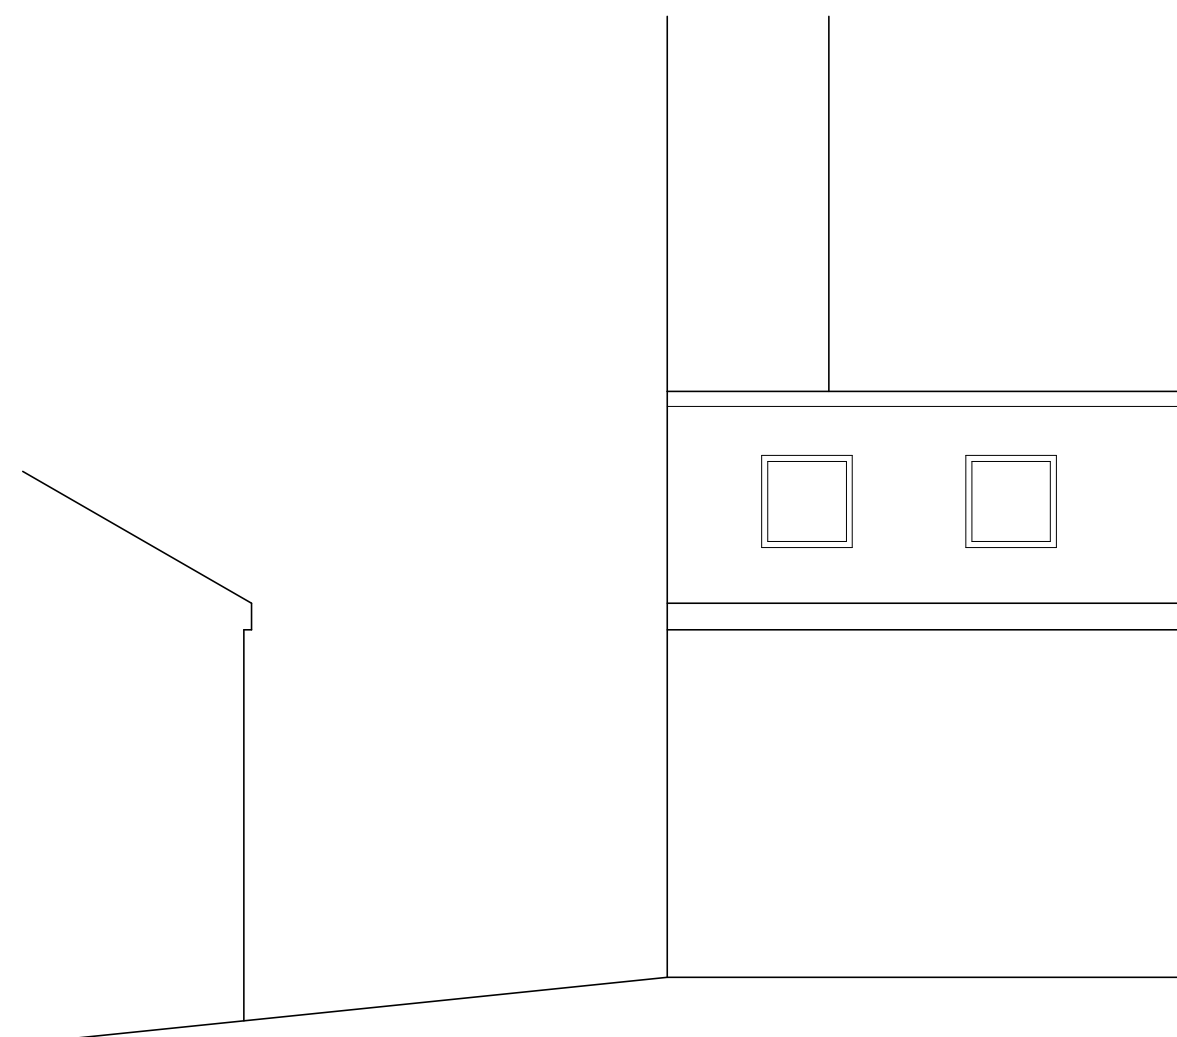

SIDE ELEVATION

Mr & Mrs C GUEST

PROPOSED REAR LOUNGE
EXTENSION
20 CHESTNUT CRESCENT
KENDRAY

PLANS & ELEVATIONS

1:50@A2 NOV.11 Rev A

Peter Thompson
"Linwood"
Barnsley Road
Dodworth
Barnsley S75 3JR
e-mail peter-thompson@hotmail.co.uk

M.C.I.A.T.

