


Layout width 175mm

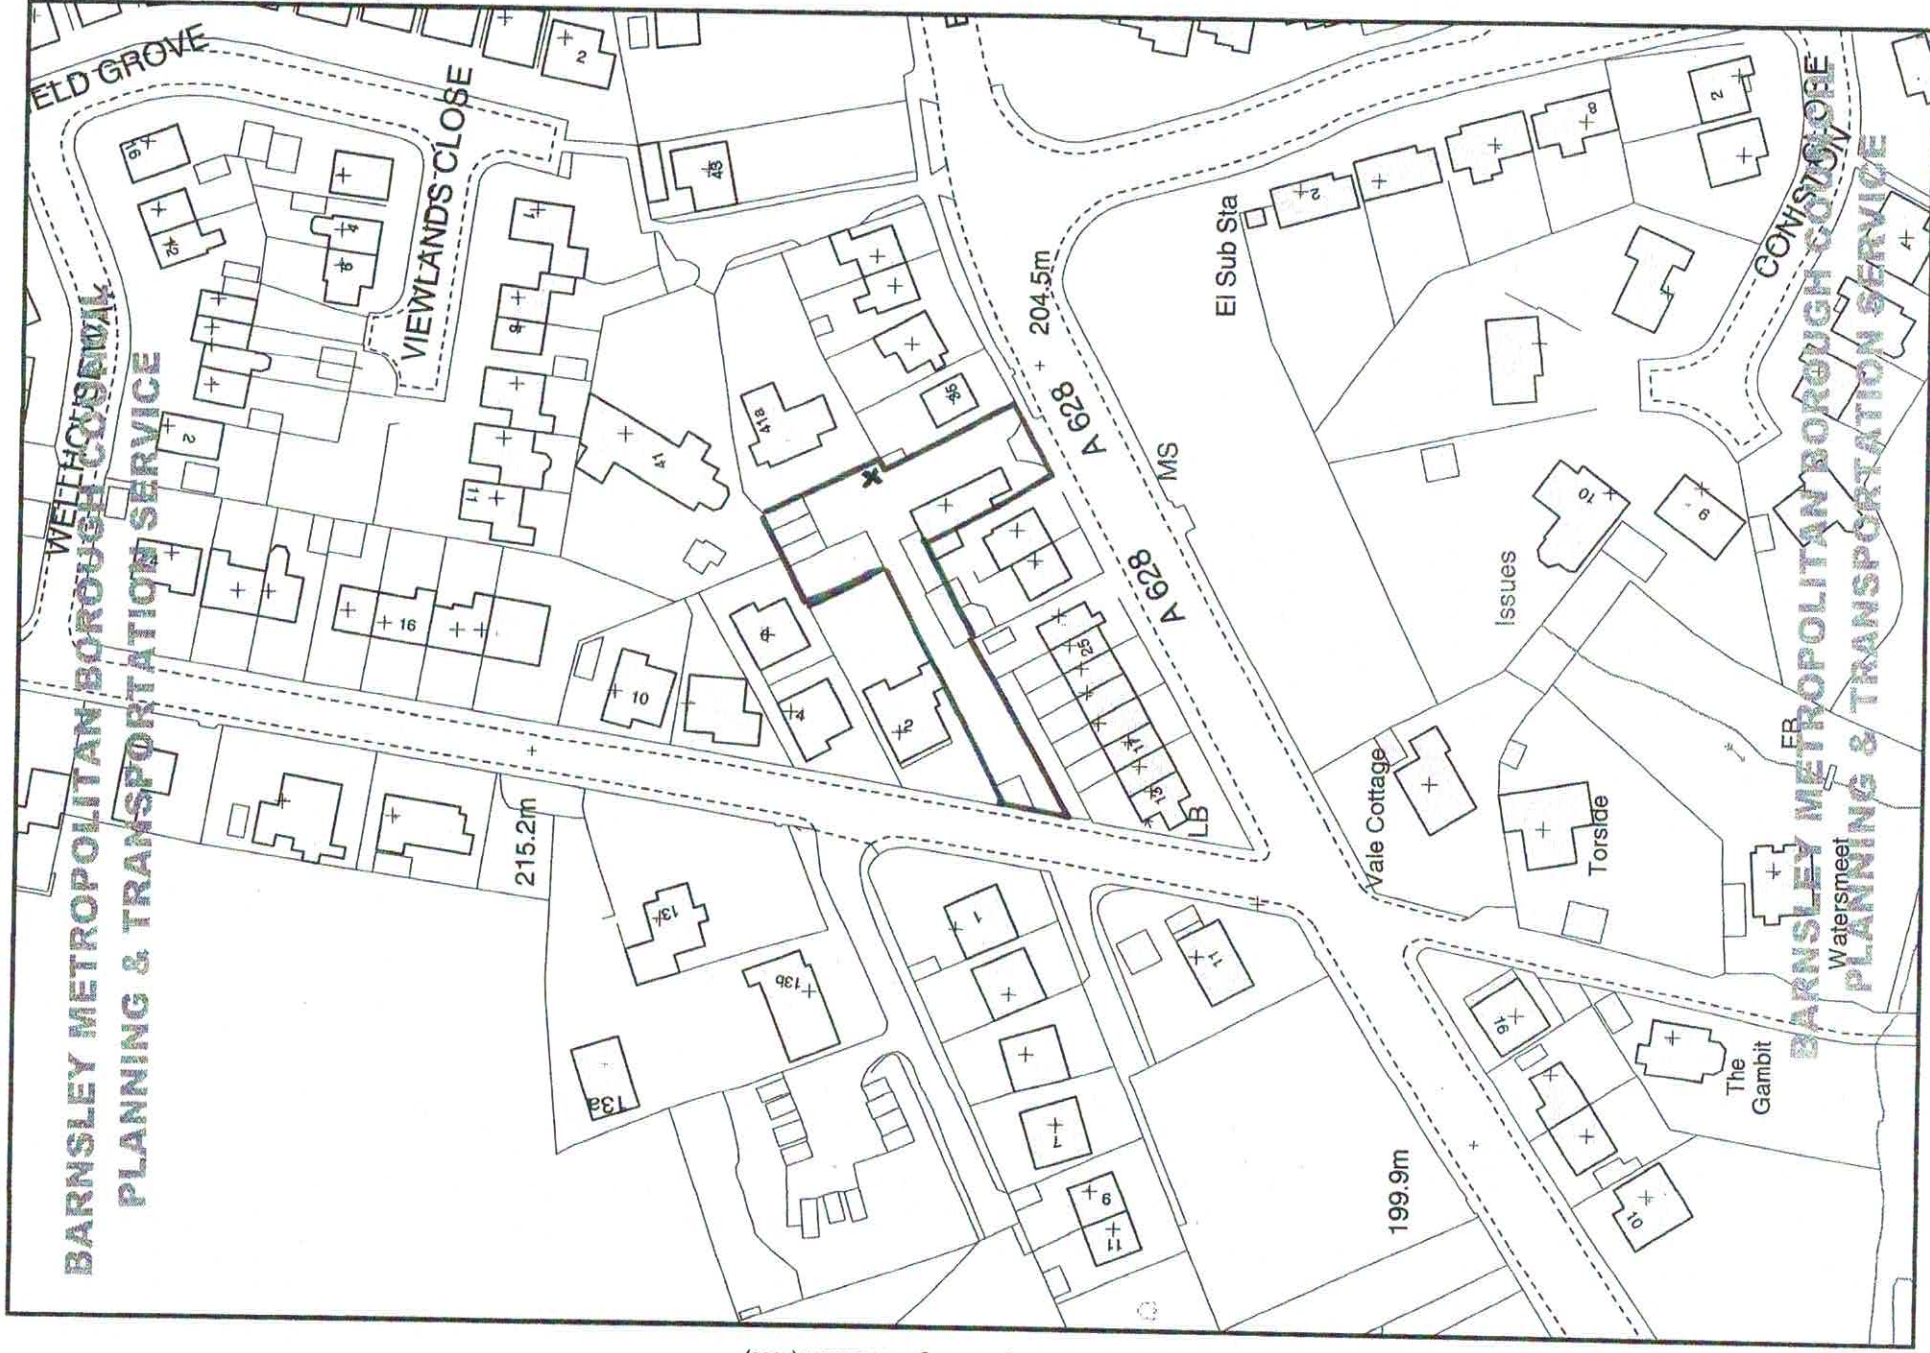

This map is reproduced from Ordnance Survey material with the permission of Ordnance Survey on behalf of the Controller of Her Majesty's Stationary Office © Crown copyright. Unauthorised reproduction infringes Crown copyright and may lead to prosecution or civil proceedings. 100022264. (2009)

BARNSELY MBC - Planning and Transportation Service

Assistant Director: Stephen Moralee BA(Hons) MBA

PO Box 604, Barnsley. S70 9FE

Tel: (01226) 770770 Fax: (01226) 772599



Scale 1: 1:50