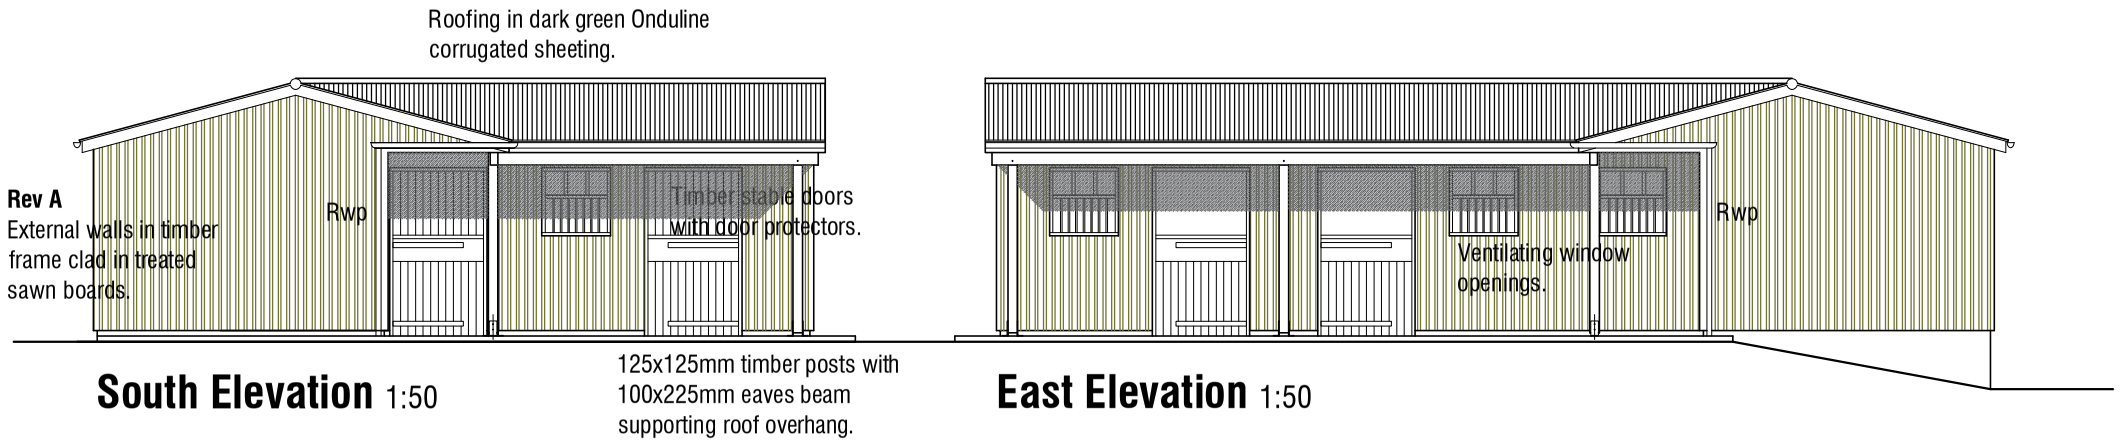

South Elevation 1:50

East Elevation 1:50

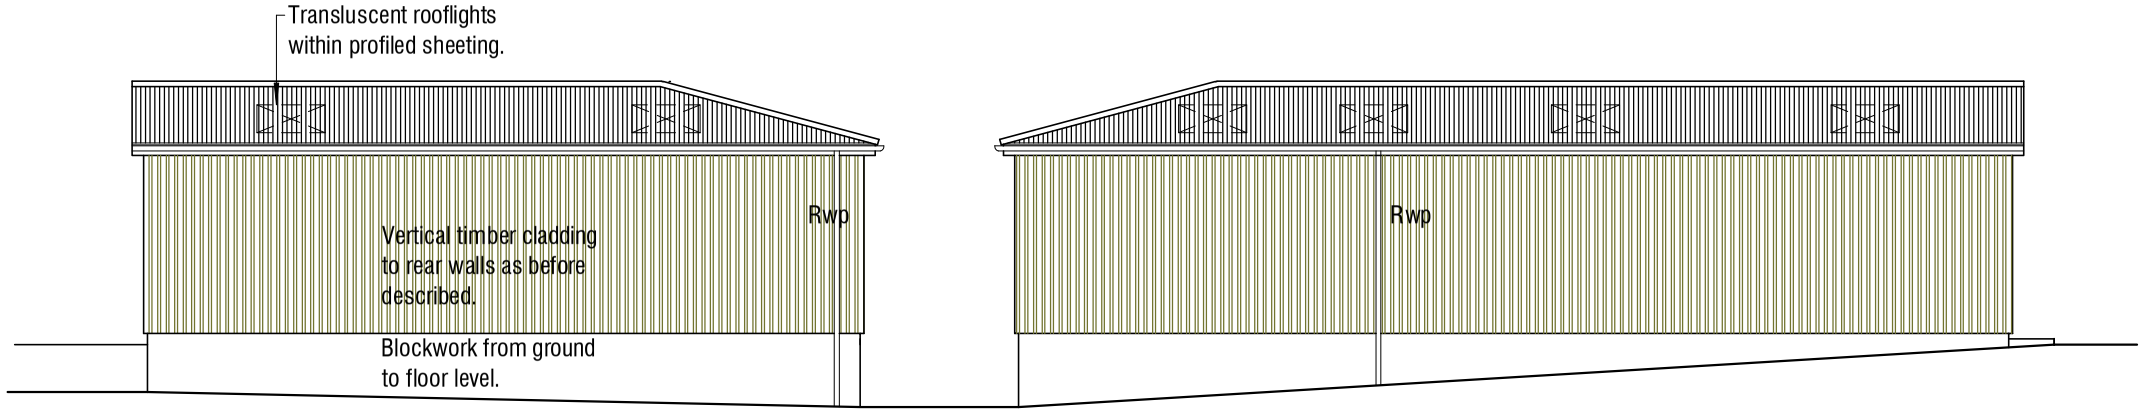

North Elevation 1:50

West Elevation 1:50

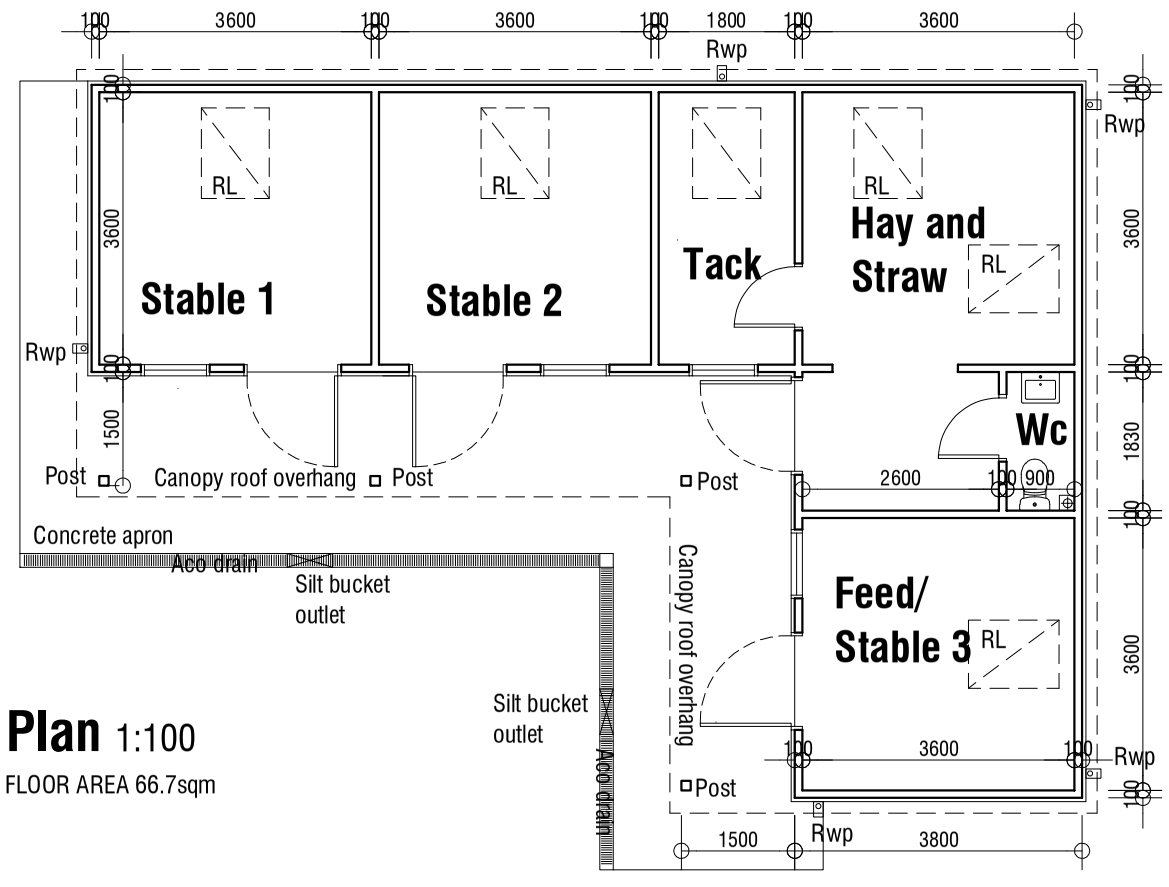

Plan 1:100

FLOOR AREA 66.7sqm

Rev A
Stables to be formed from timber framing above concrete slab level.

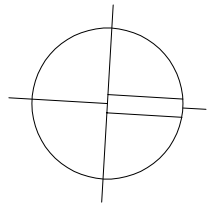

Rev A - 18.01.2021 Amend superstructure to timber frame.

Proposed Stables
Stable Cottage
Moor End
Silkstone Common

PROPOSALS

STABLES

mboothdesign
architectural design and building consultants
Fairfield House
Berneslai Close Barnsley
S70 2FL
T: 01226 286256
M: 07881898300
E: mark@mboothdesign.co.uk

Scale	1:100 @ A3	Drawn	MJB
Date	Aug 2020	Ref.	20.23
Dwg No.	P3	Rev.	A

0cm 2cm 4cm 6cm

Copyright mboothdesign. All dimensions in millimeters unless otherwise stated.
Dimensions for setting out in existing buildings are to be checked and verified on site.