


06 | TREE REMOVAL PLAN



Please note that additional trees may be required to be removed to facilitate new pedestrian access/bridge crossings as required by Condition 8. This plan is only indicative and the detailed tree survey should also be referred to.

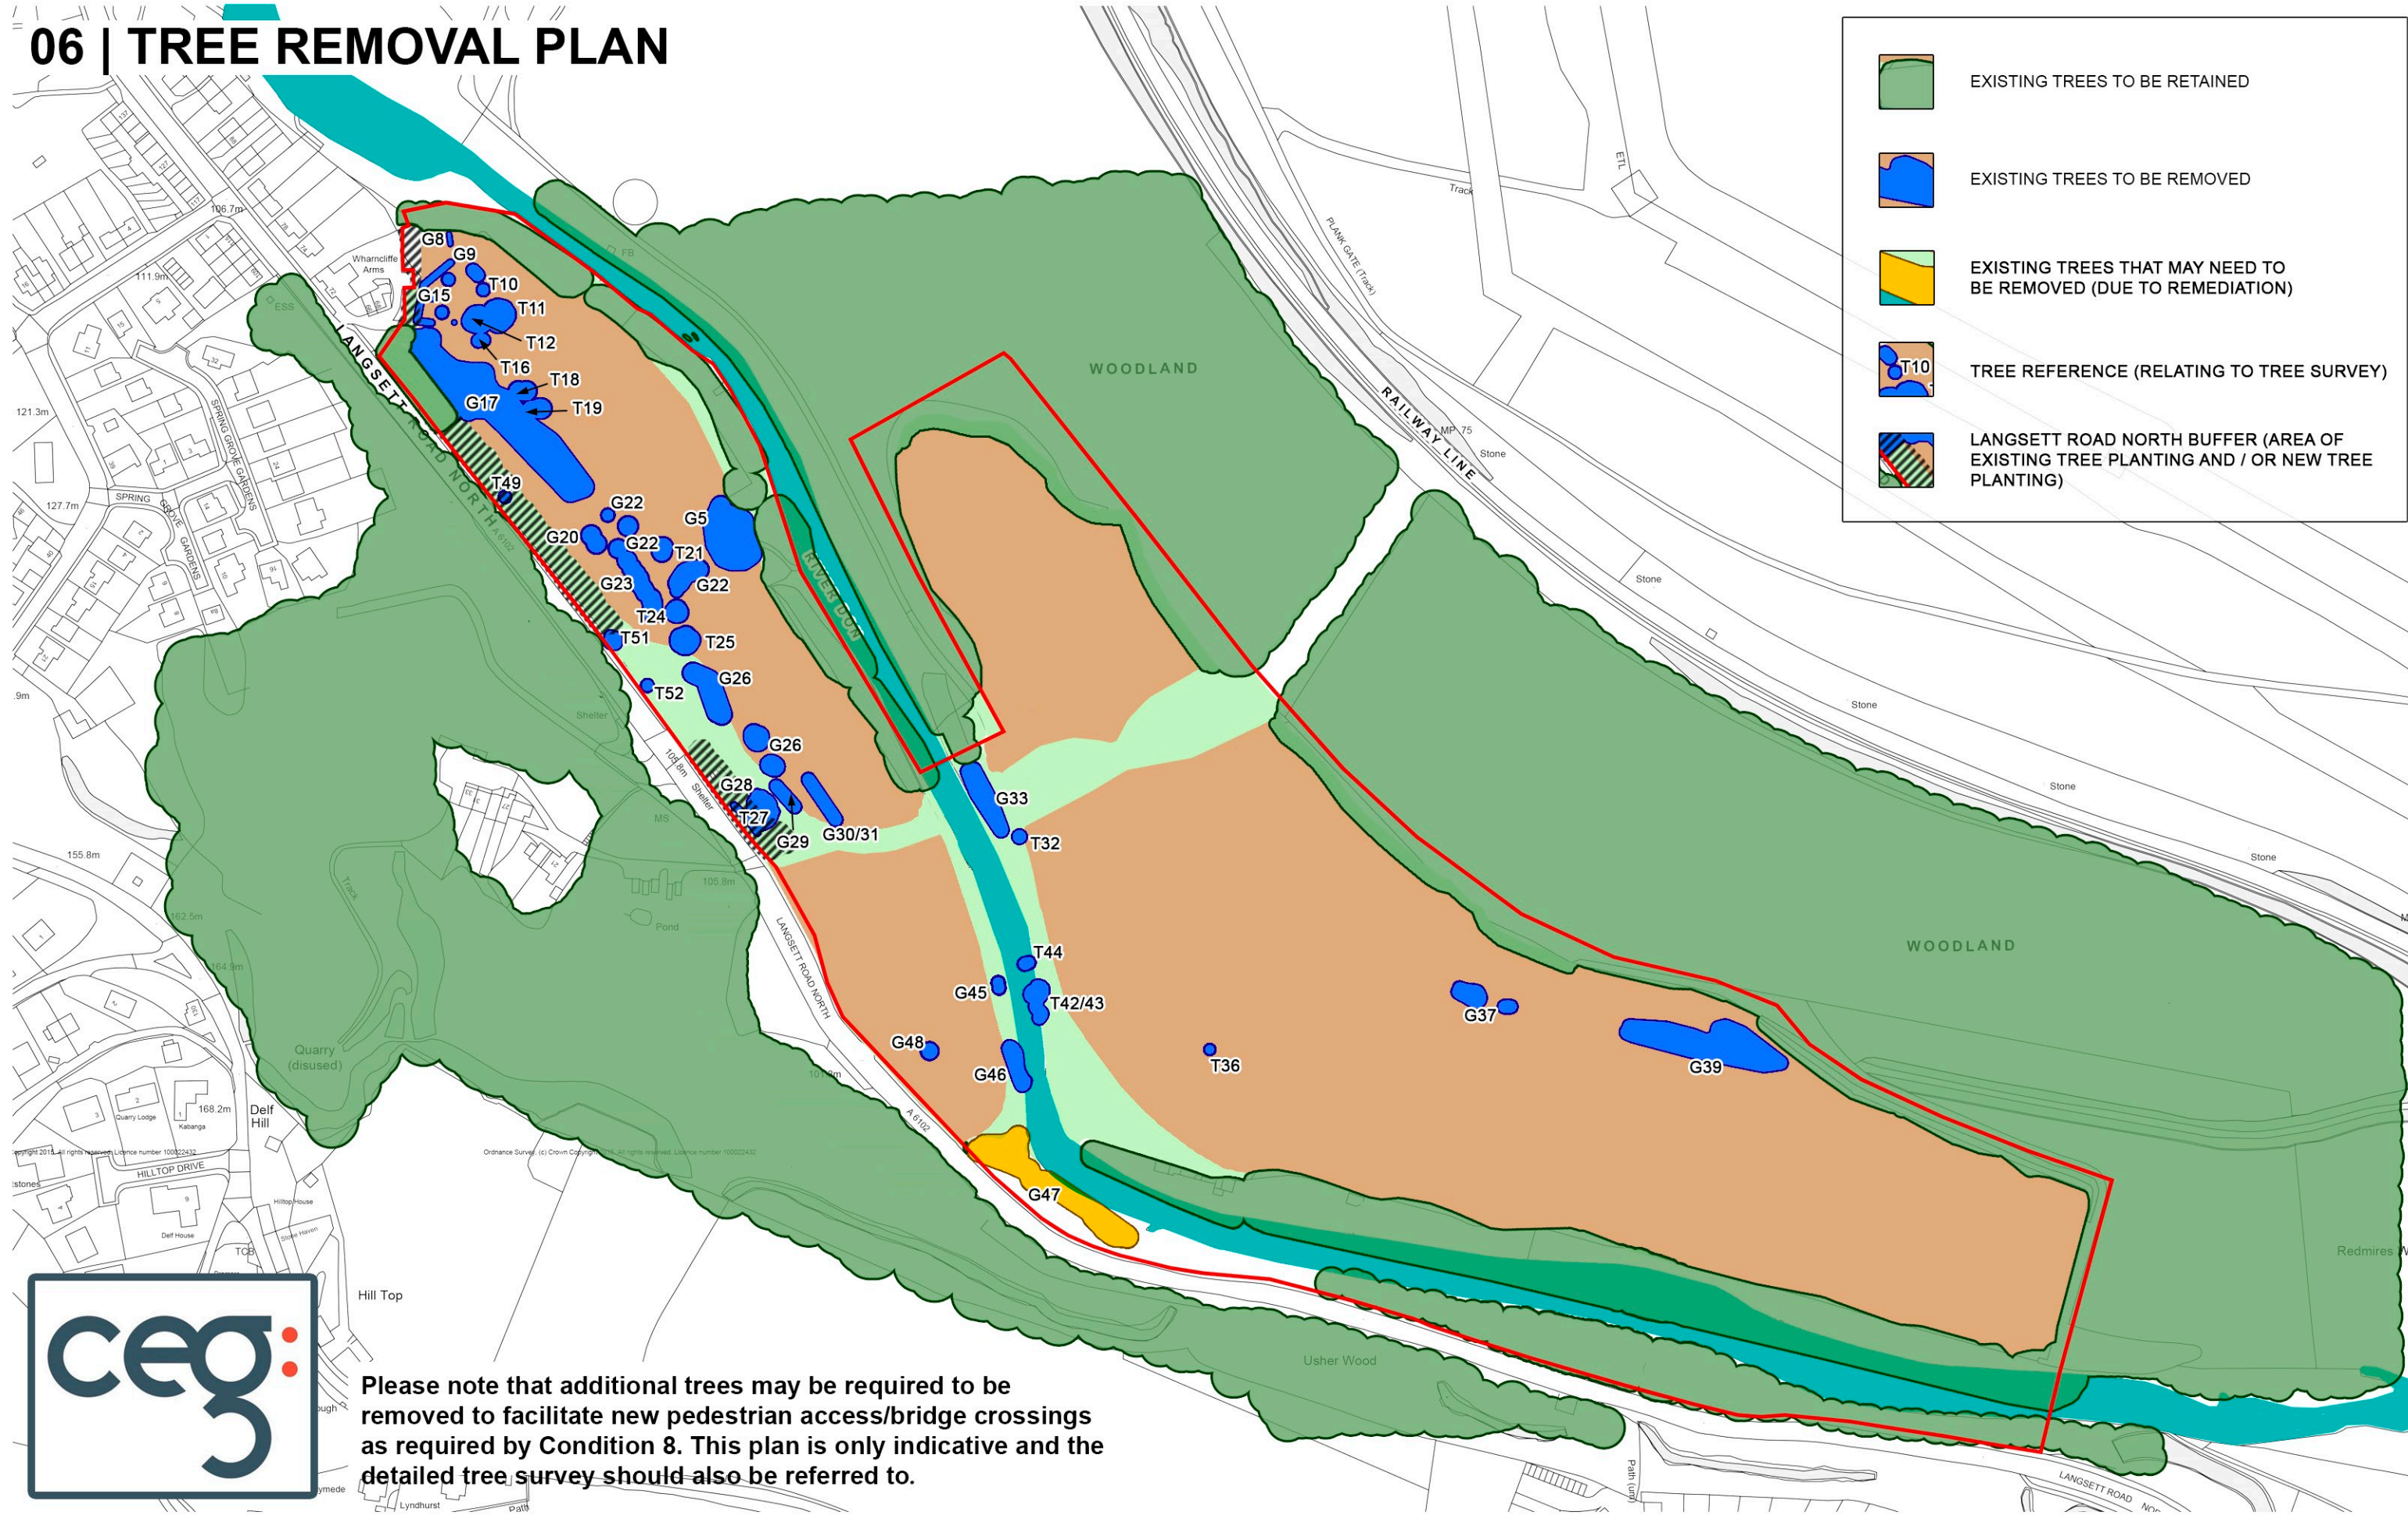

Drwg No: 1526:15 - Rev F

STEN
ARCHITECTURE

STEN Architecture Ltd
Suite 4, Unit 1
Benton Office Park
Bennett Avenue
Horbury
WF4 5RA
TEL: 01924 669424



PARAMETER PLAN 06 | MAY 2016 | 1:2500 @ A3

OUGHTIBRIDGE MILL