


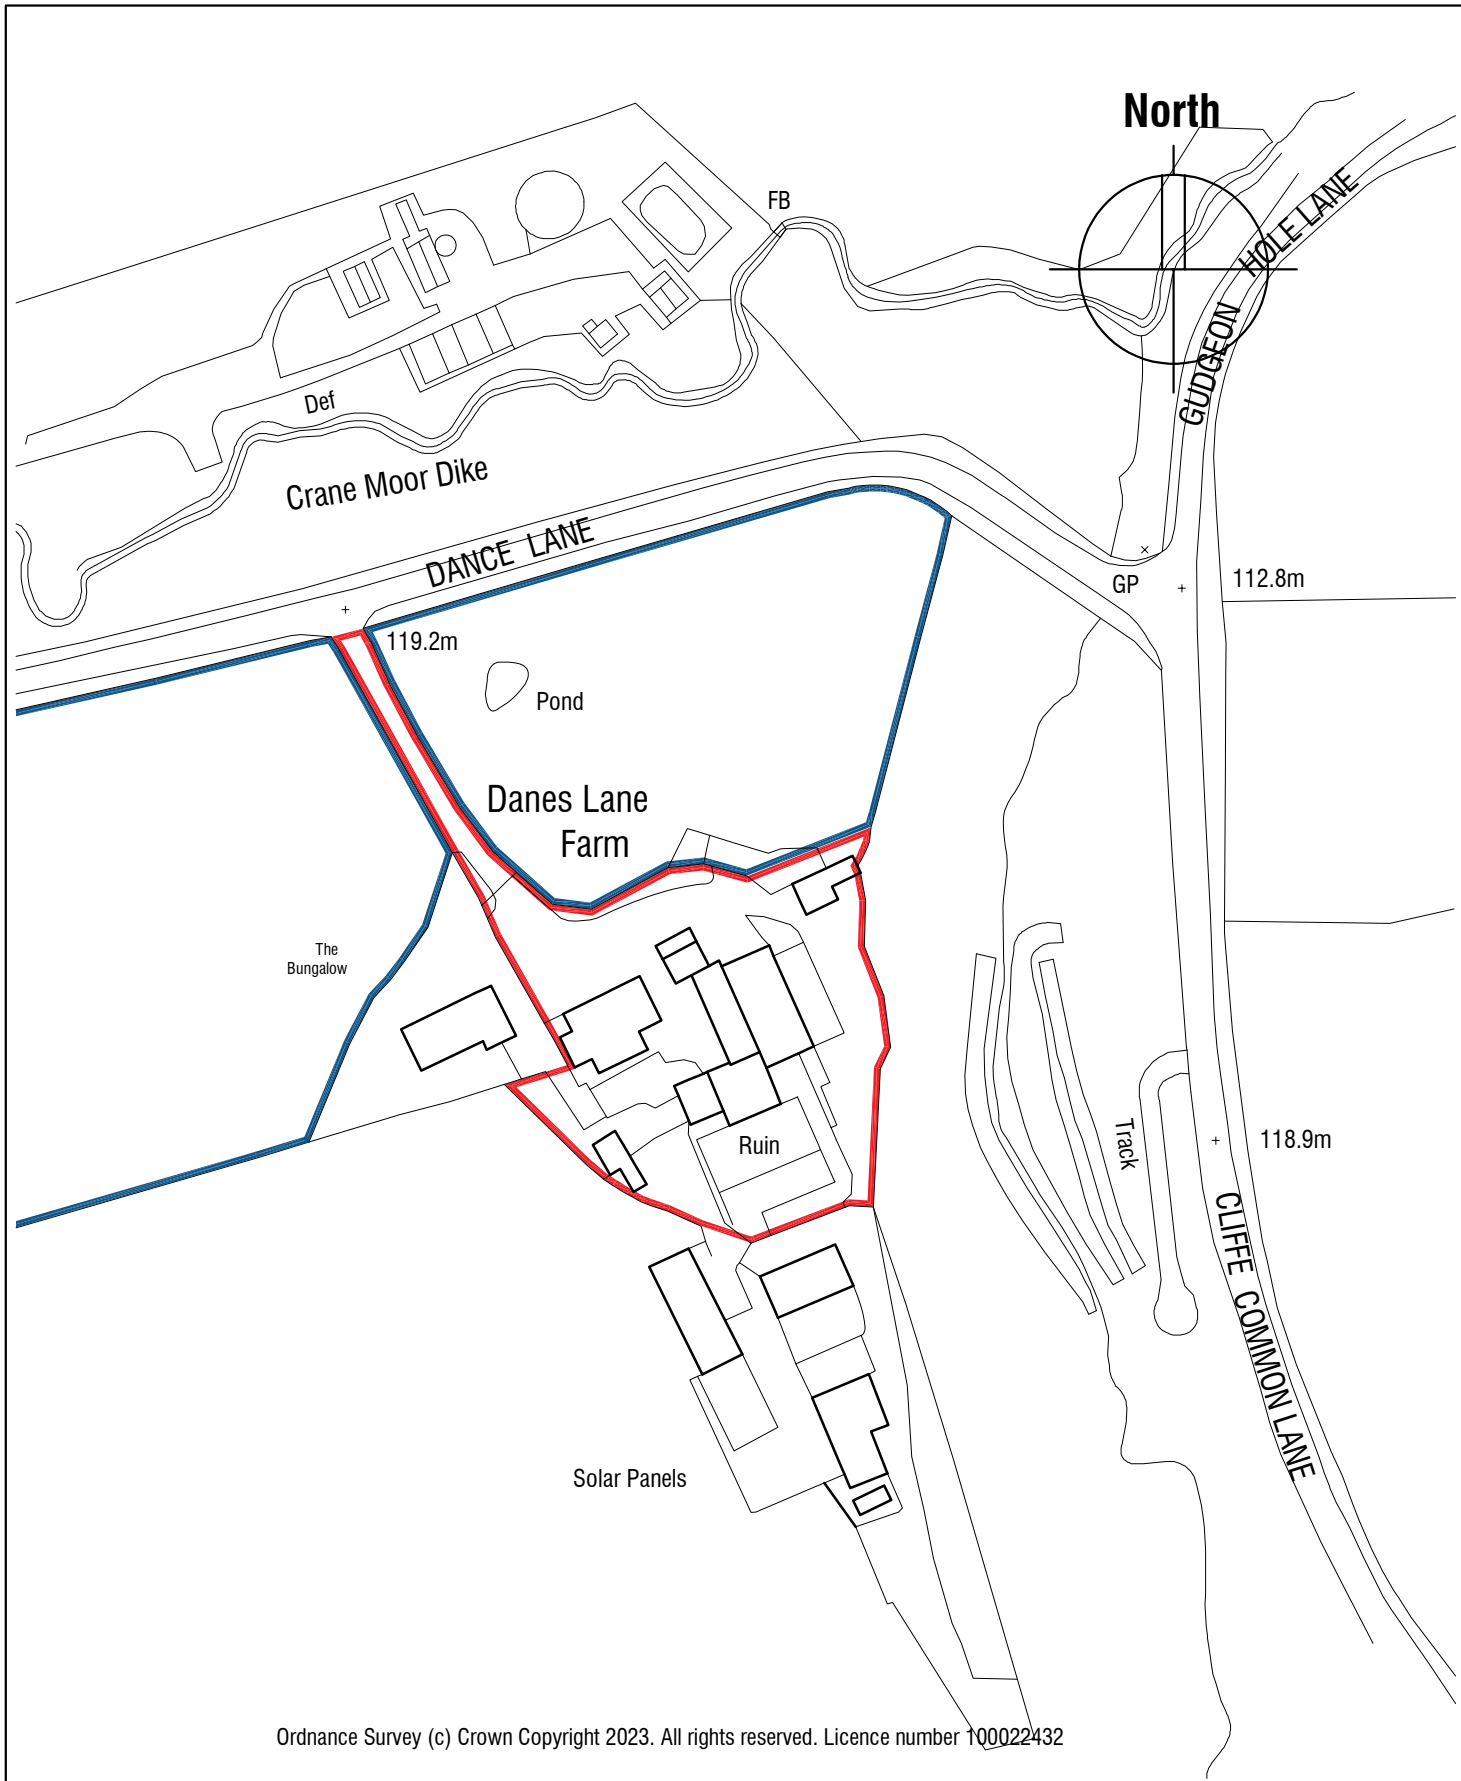

DANCE FARM
DANCE LANE
CRANE MOOR
SHEFFIELD
S35 7AW

LOCATION PLAN

Scale 1:1250

Date March 2024

Ref 23.09

Drwg No **0S1**

 **mboothdesign**
architectural design and building consultants

Fairfield House
Berneslai Close Barnsley
S70 2FL
M: 07881898300
E: mark@mboothdesign.co.uk