


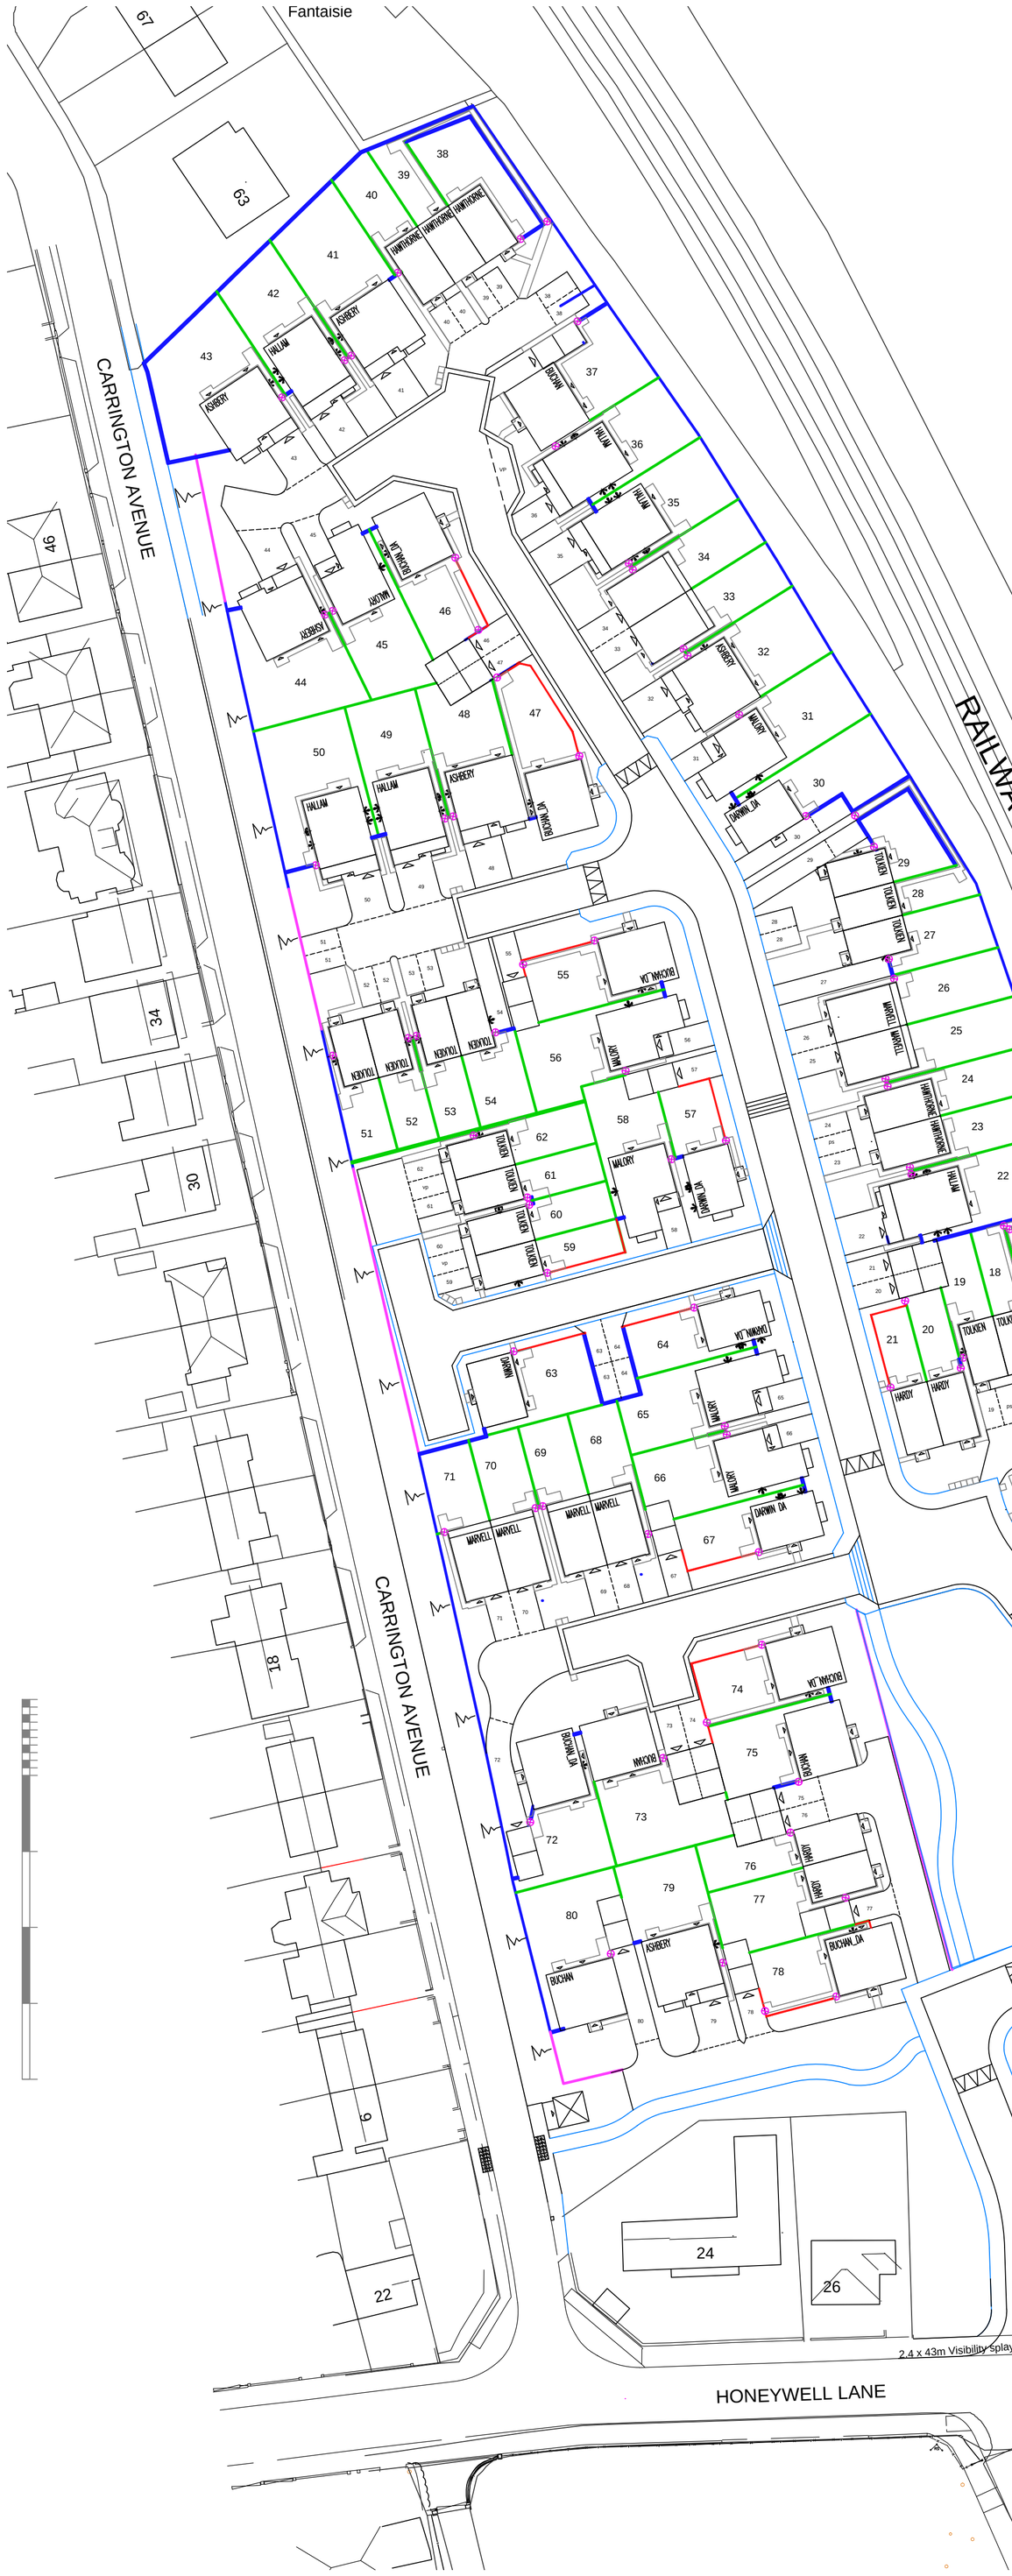


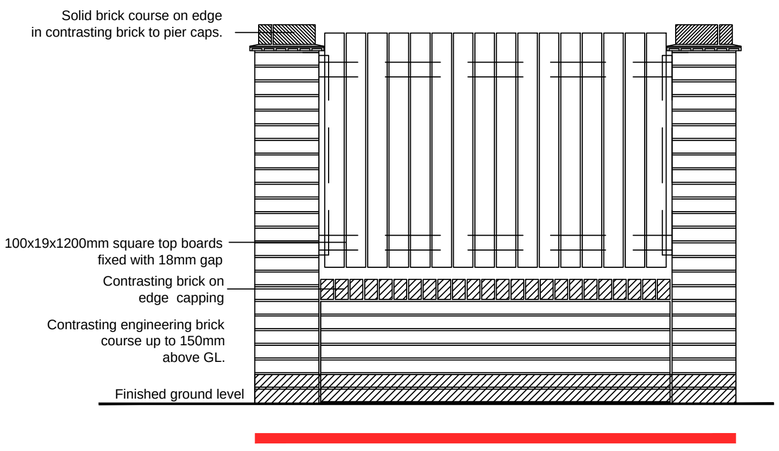


Type 5
Screen Wall Fence

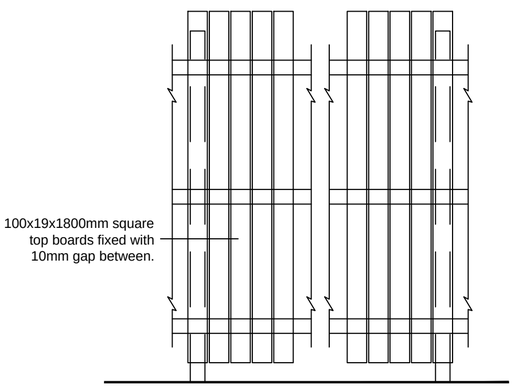

Type 1
Close Boarded Screen Fence

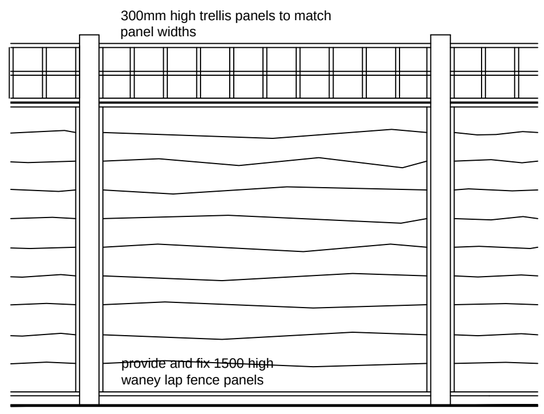

Type 2 Larch Lap/Lattice Fence 1.8m High

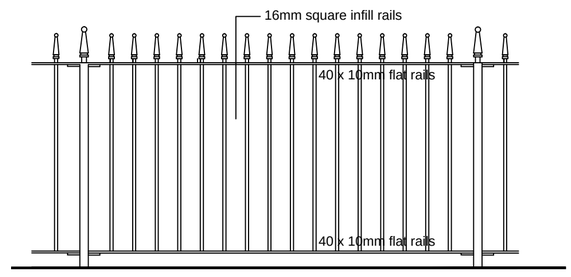

Type 3 1200mm Decorative
Top Railing Detail

GATE

LOCKABLE GATE (SERVING REAR GARDEN ACCESS PATHS - KEY TO ALL THOSE PLOTS WHICH IT SERVES)

Revision notes:

Rev:	Date:	Revision:
A	05.09.16	Updated in line with revision D of planning layout.

Drawing Number: 811121.06

Client: Miller Homes Yorkshire

Project: Carrington Avenue Barnsley

Drawing Title: Boundary Treatments Layout

Date: 22.04.16

Scale @ A1: 1:500

Revision: A

STEN Architecture Ltd
Suite 10, Unit 3,
Benton Office Park,
Bennett Avenue,
Horbury,
Wakefield,
WF4 5RA
Telephone: 01924 669424

Web: www.sten-architecture.co.uk
Twitter: @STEN_arch
Facebook: stenarchitectureltd
Linkedin: Sten Architecture