

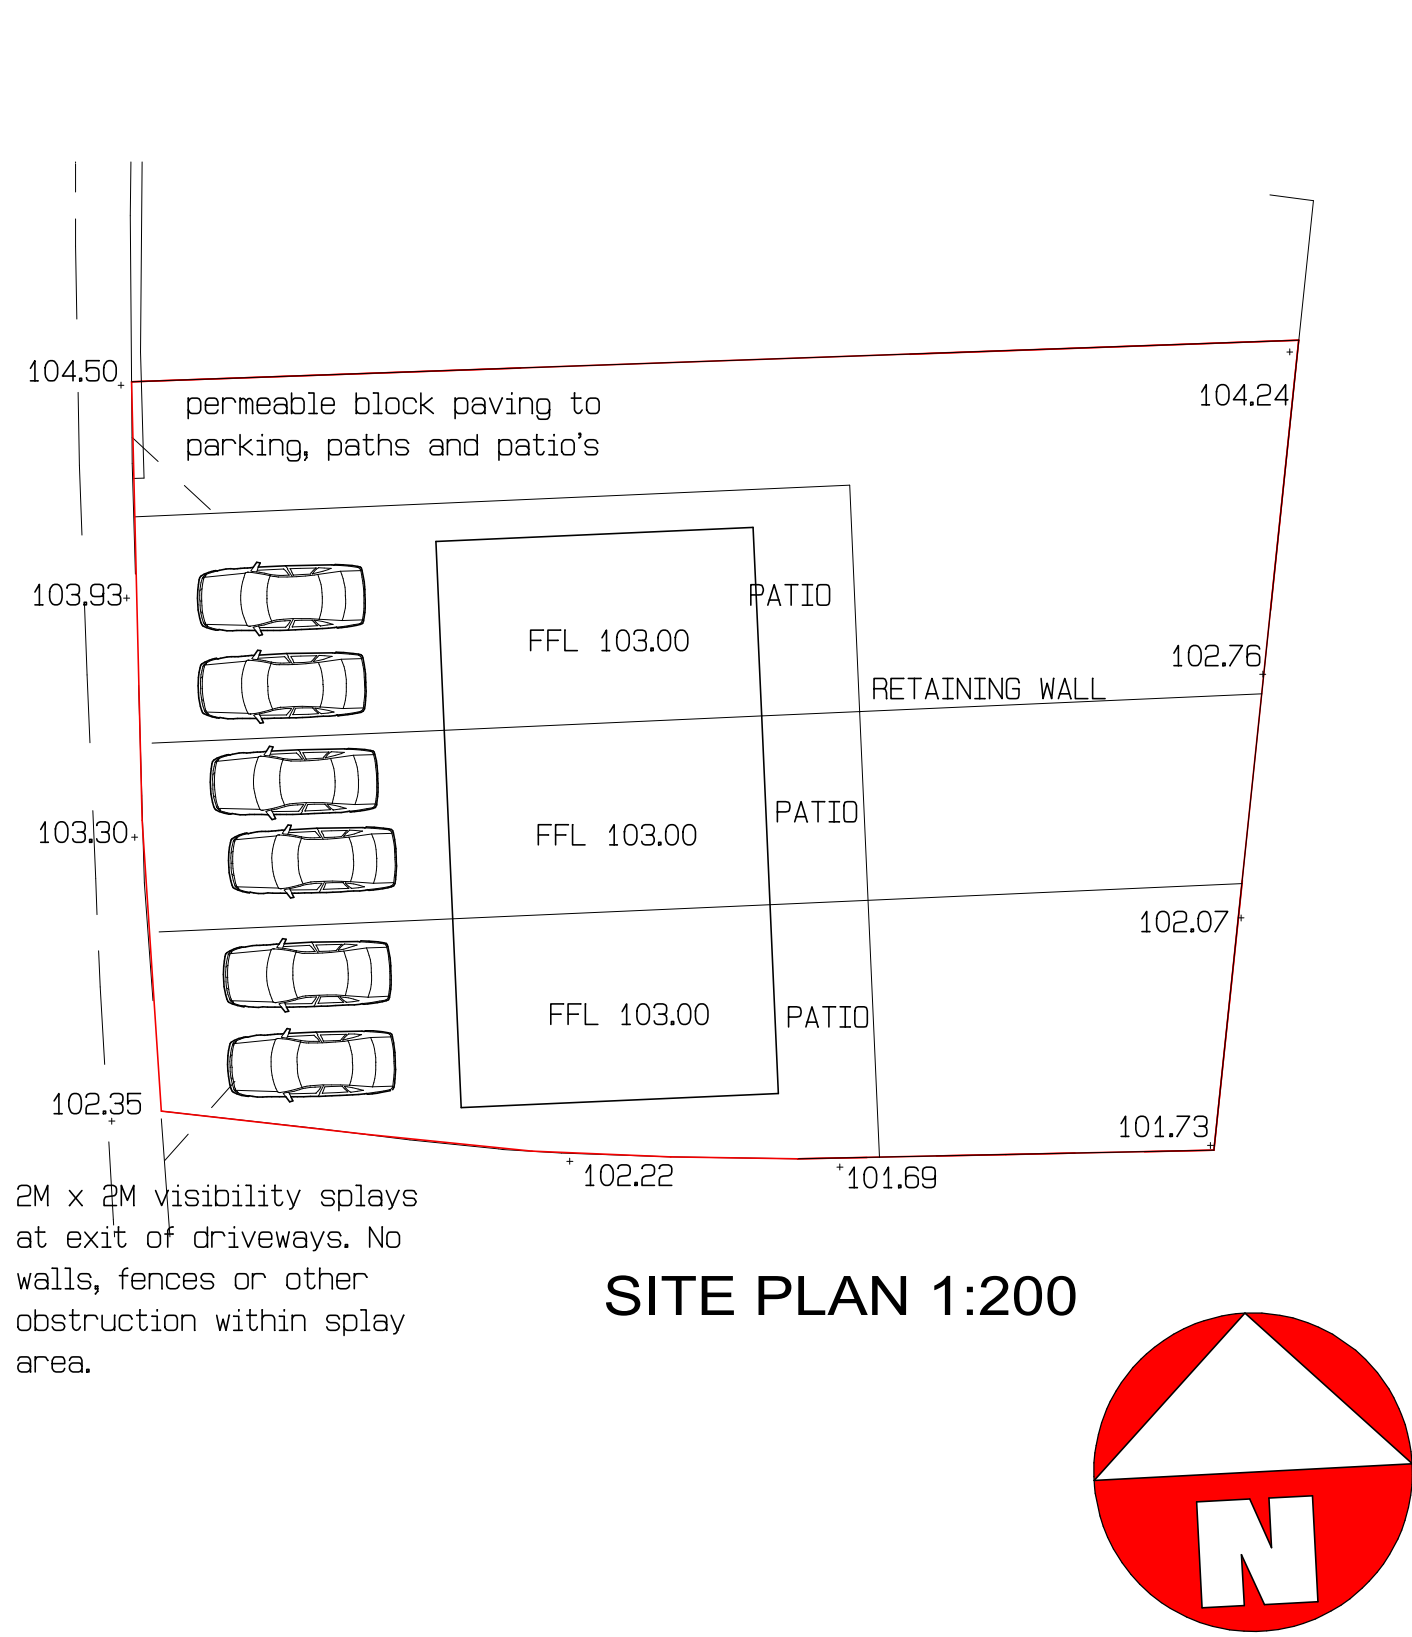
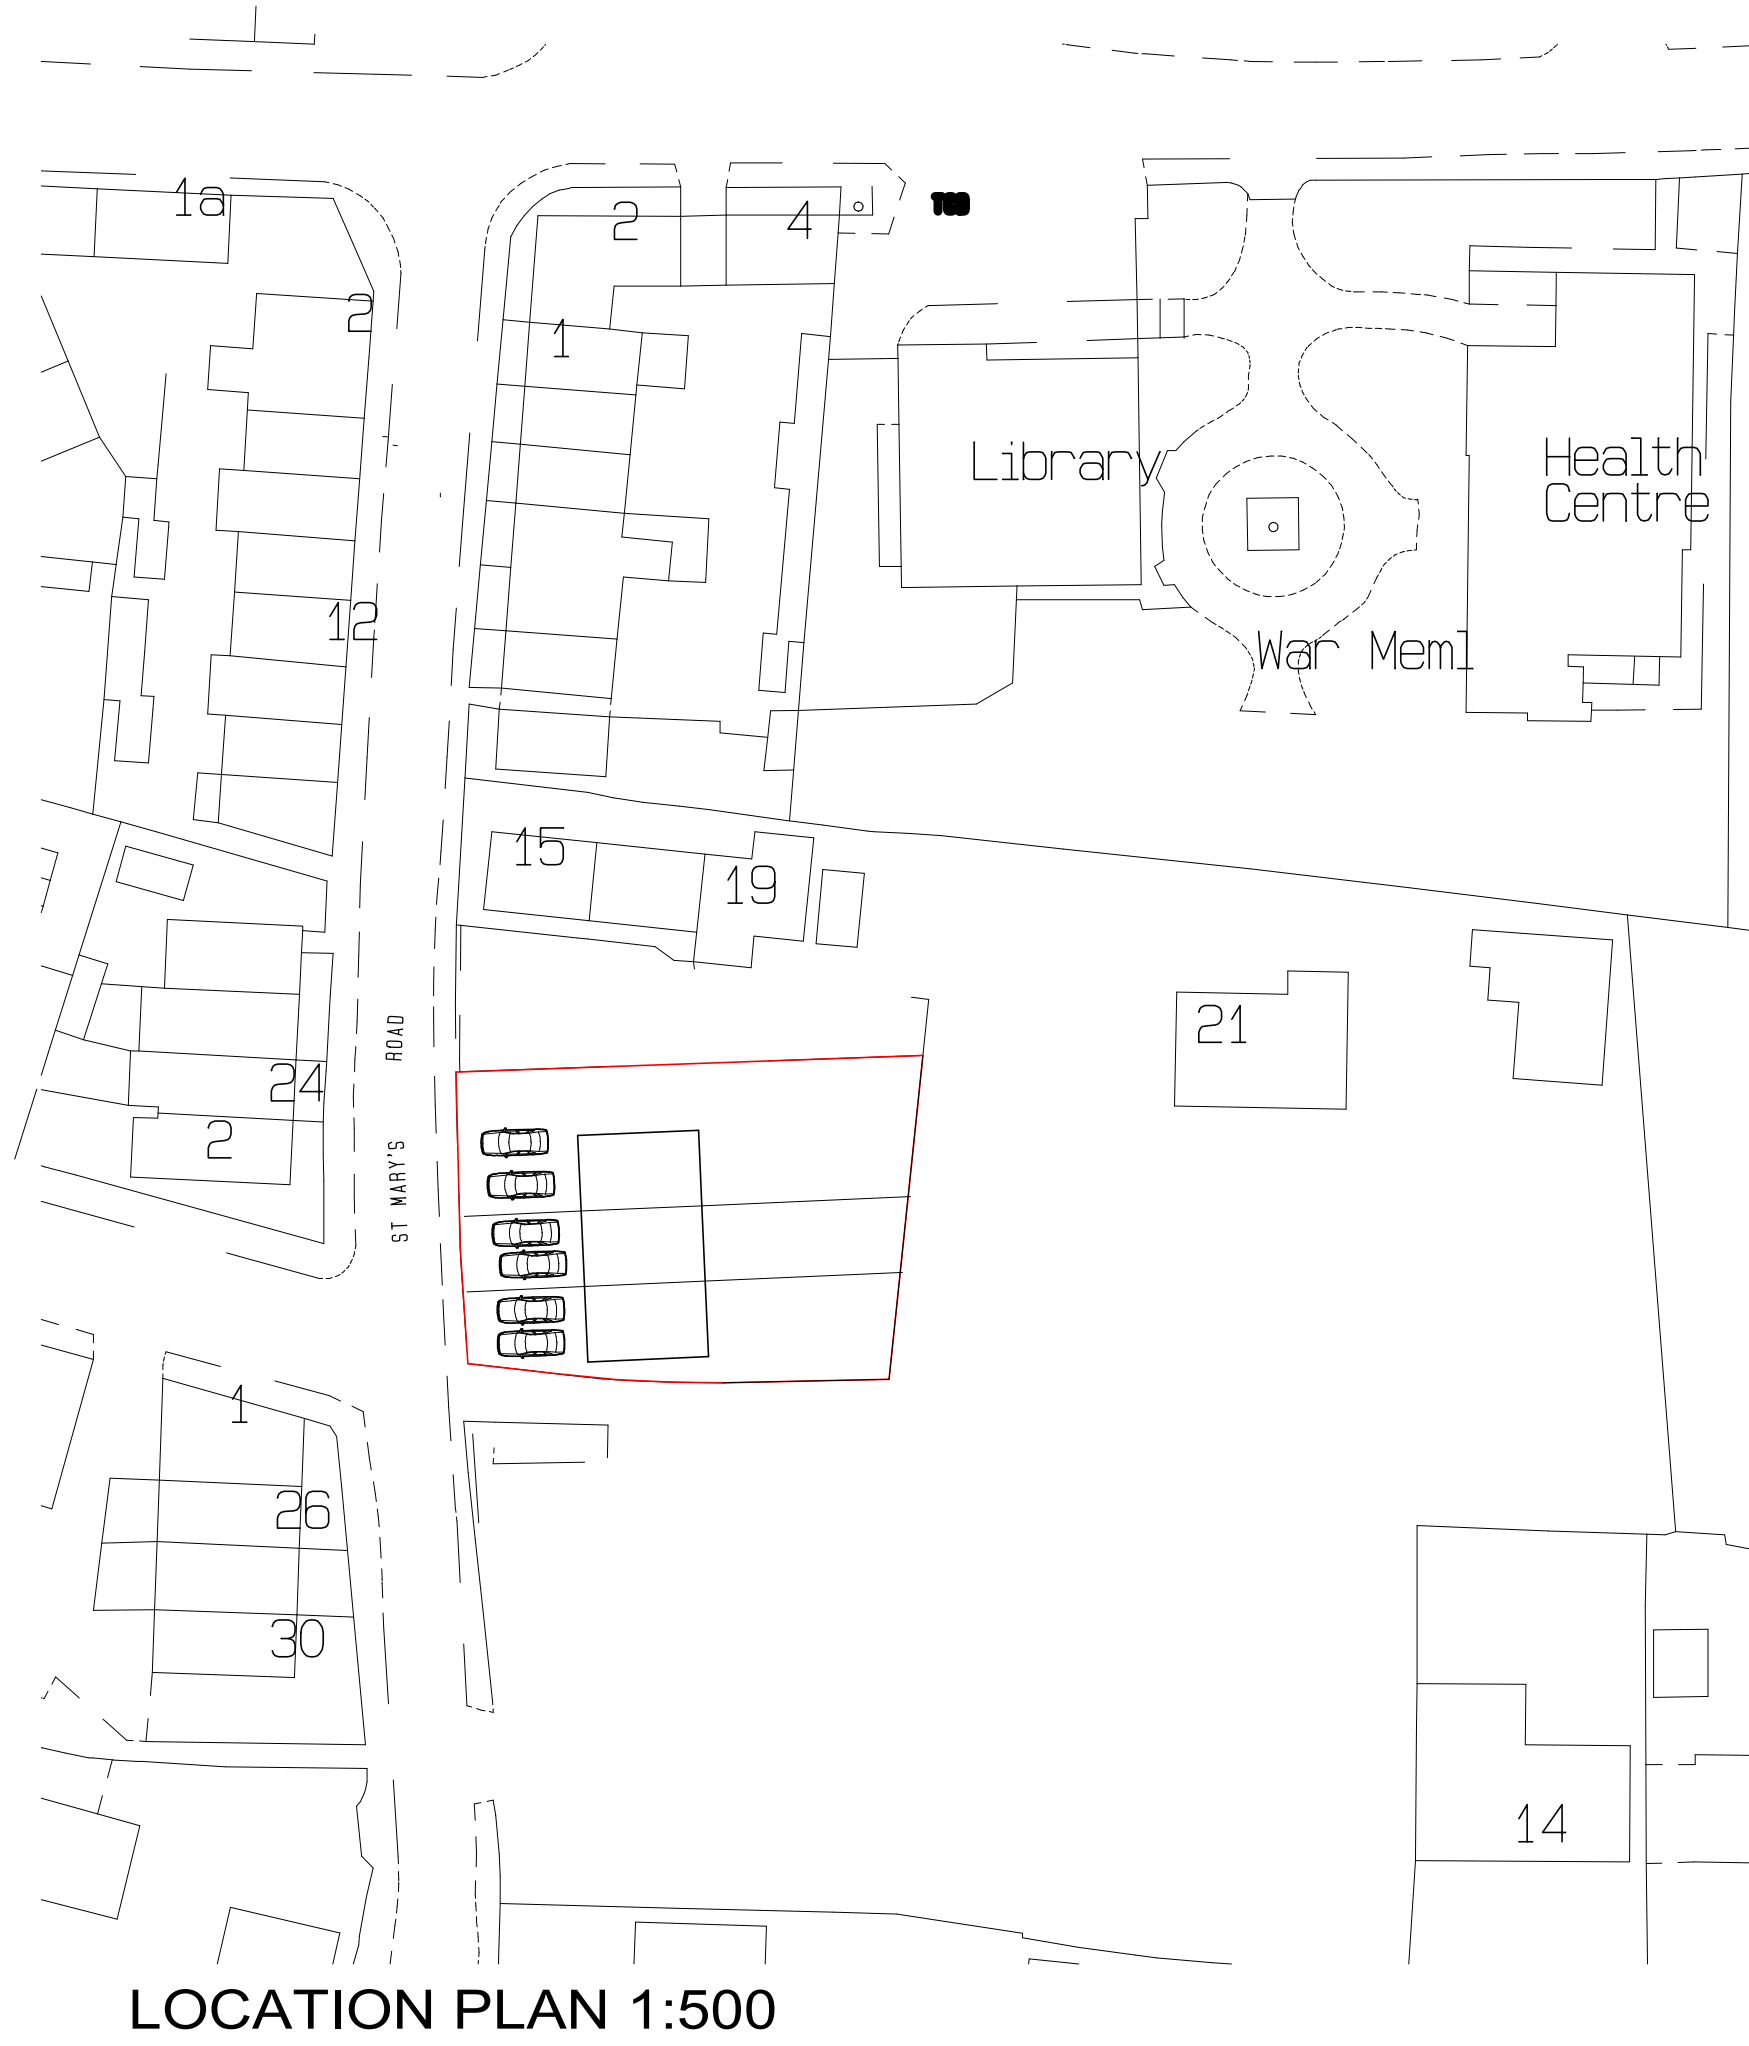
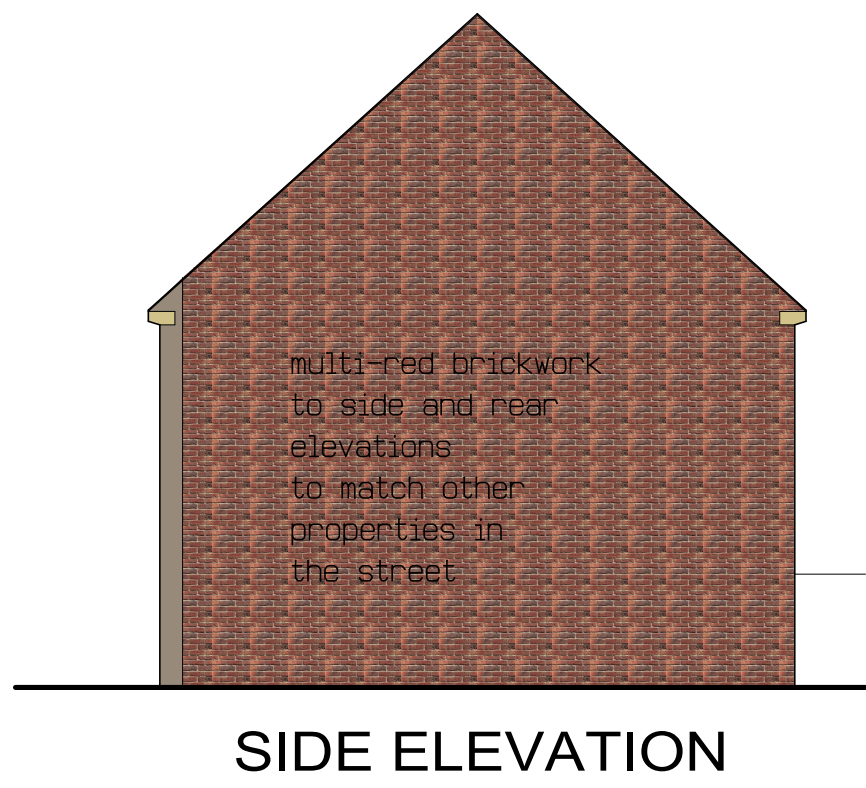
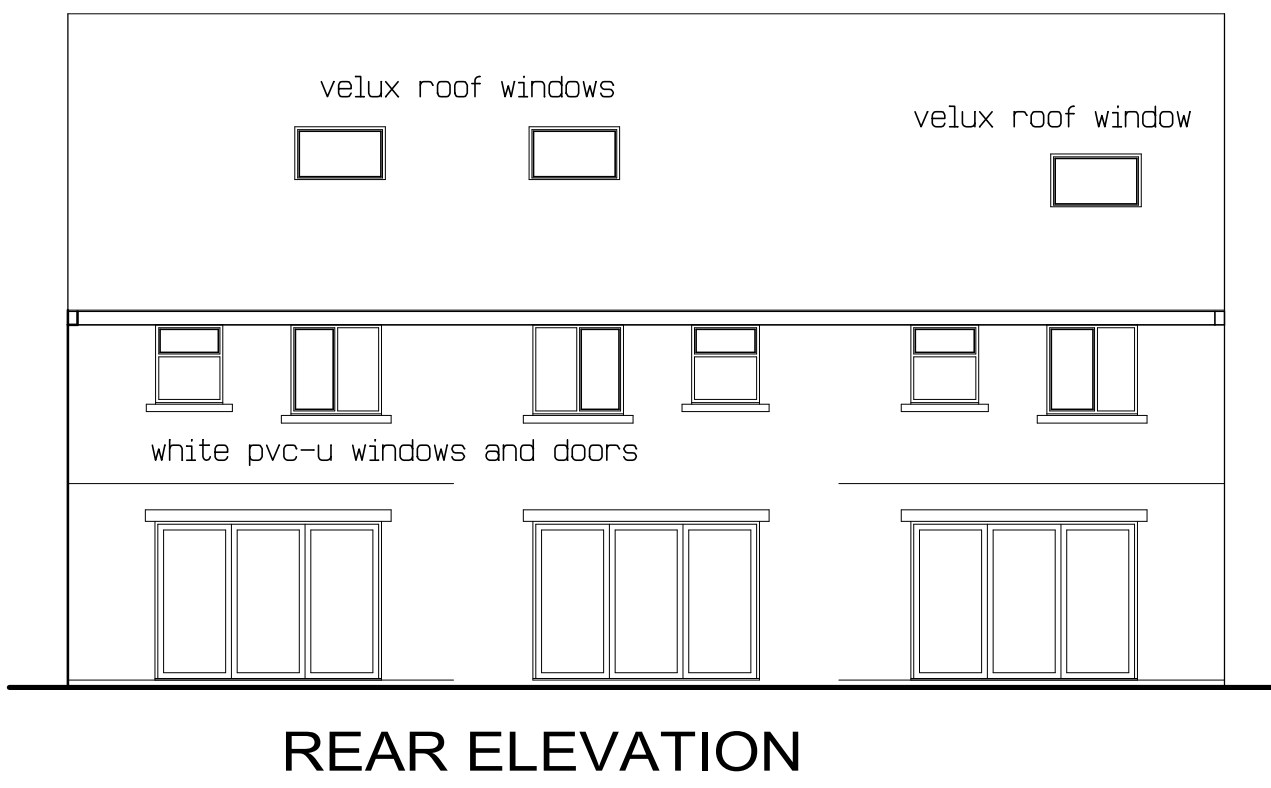
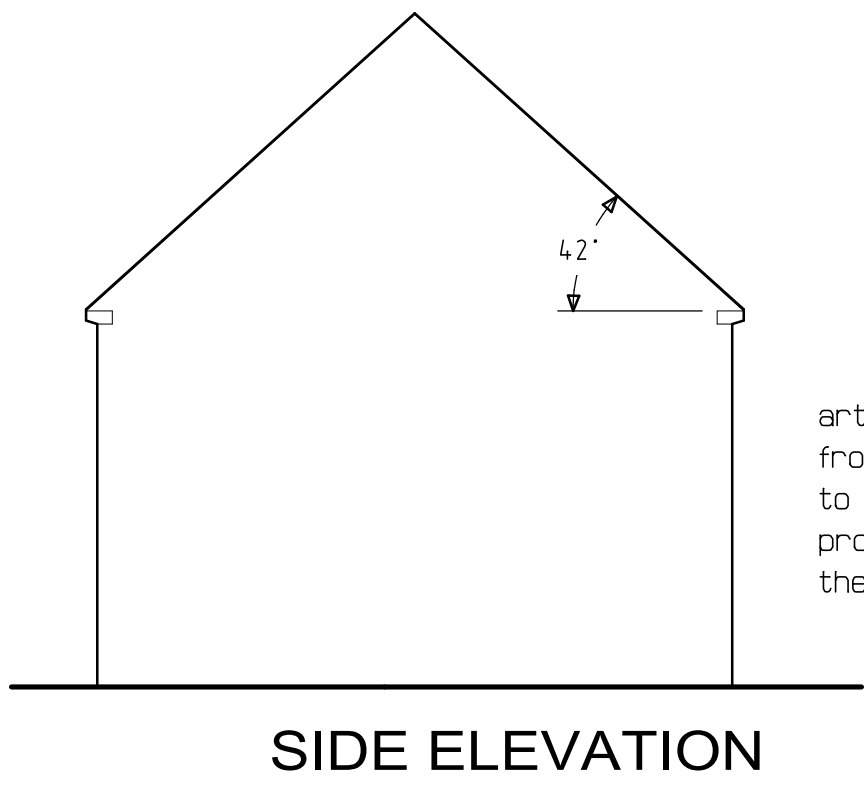
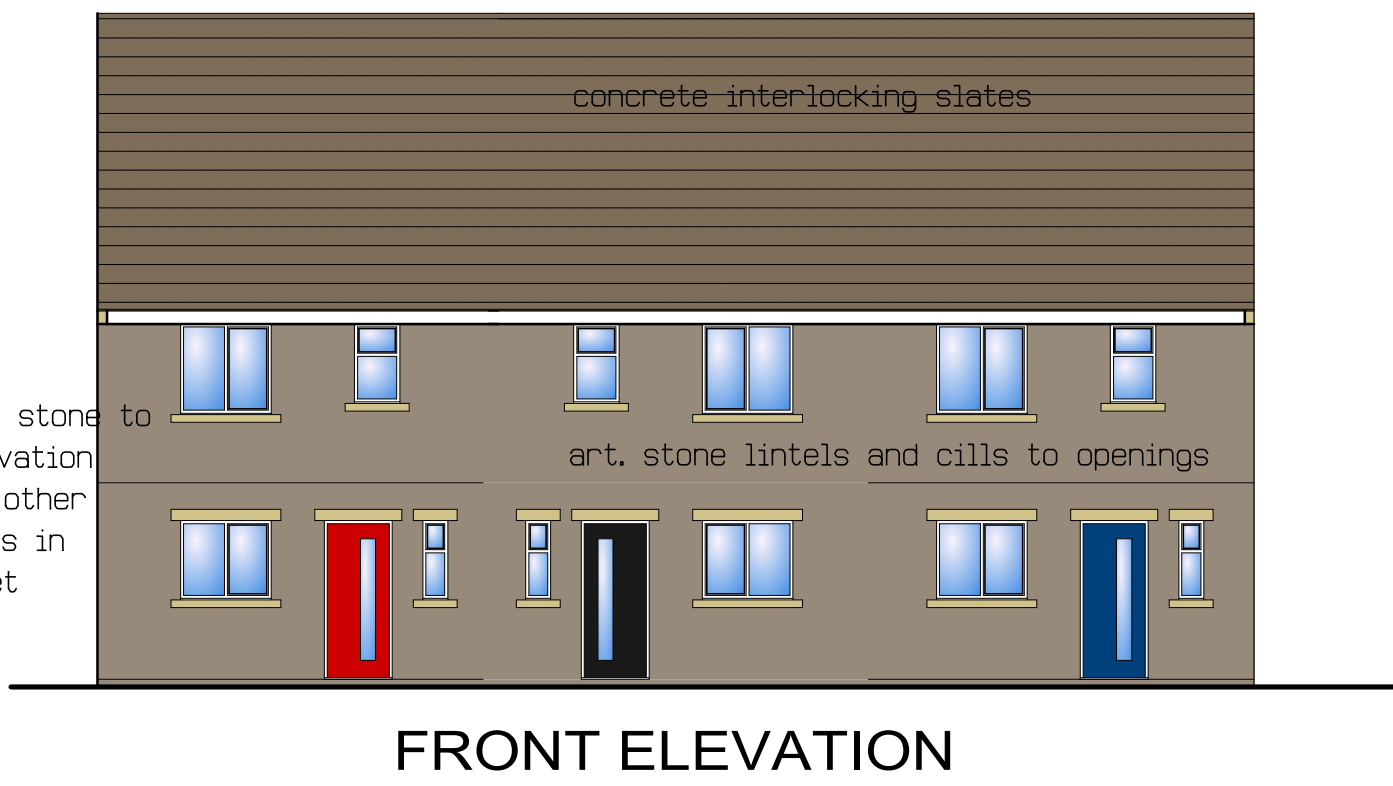
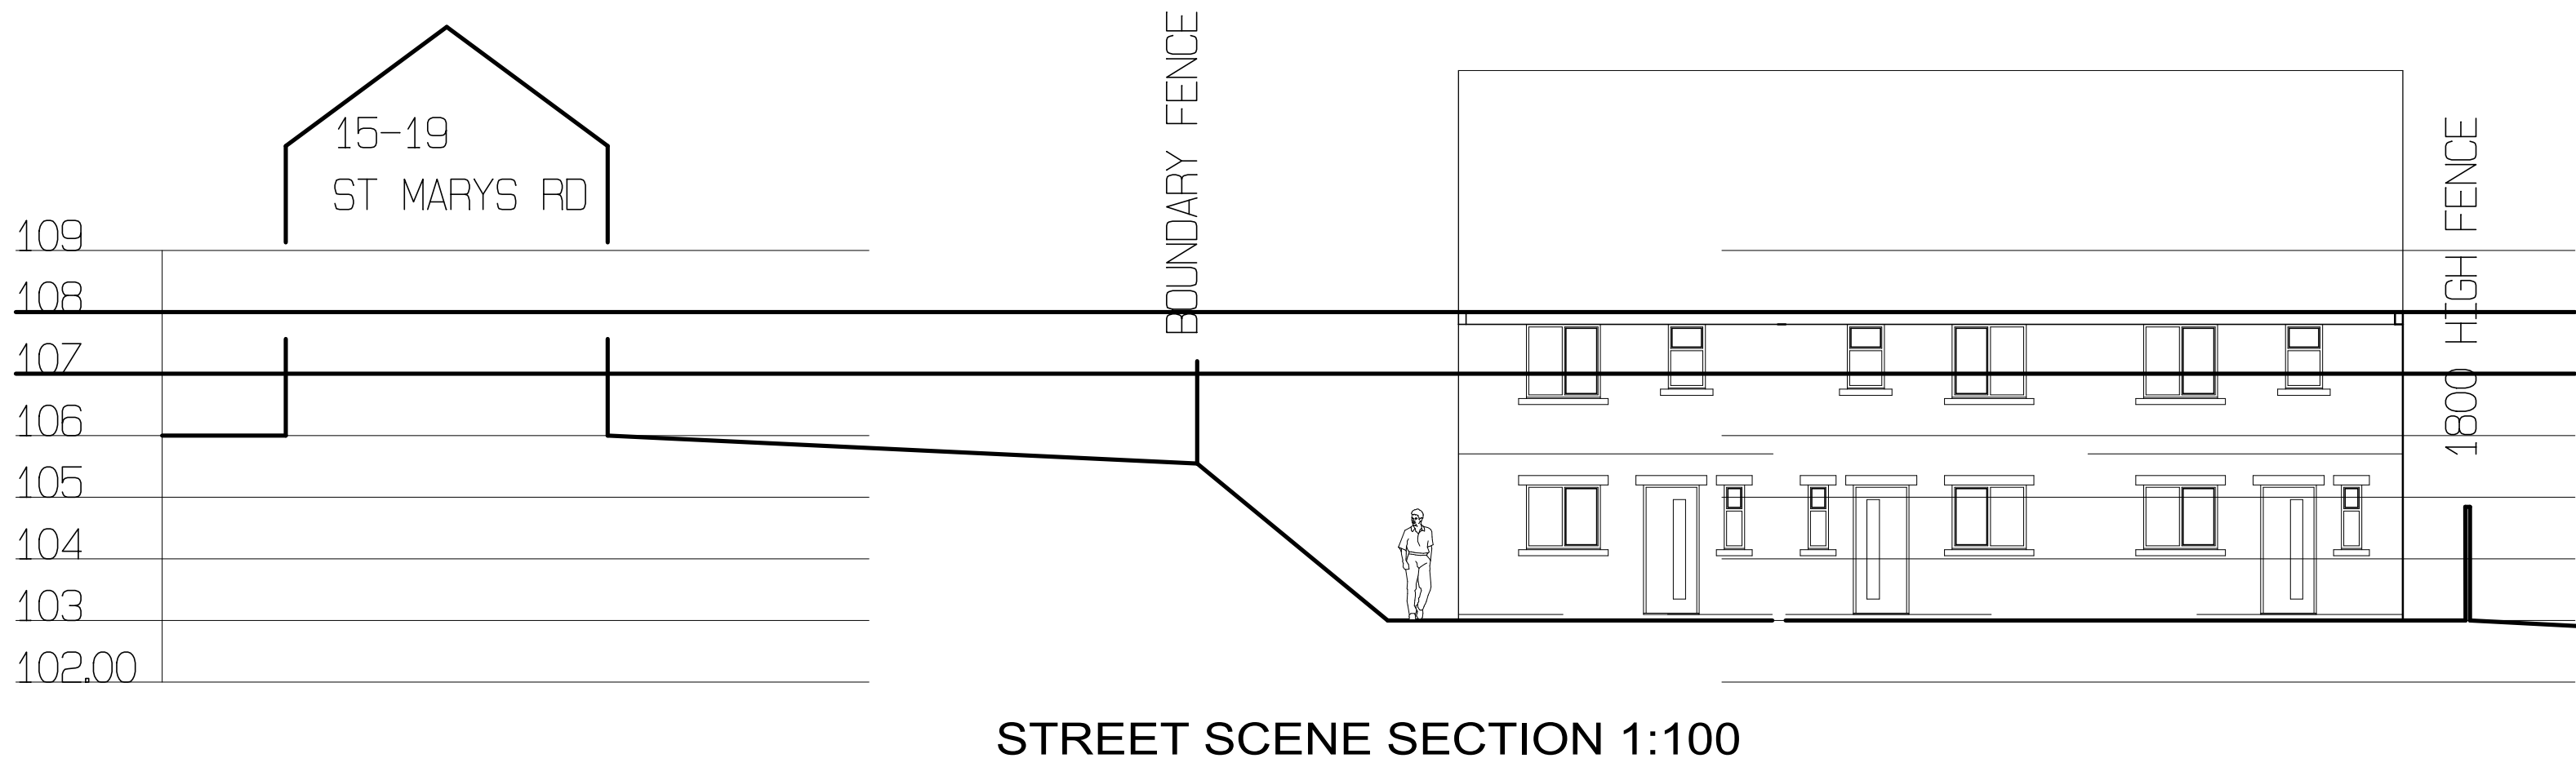
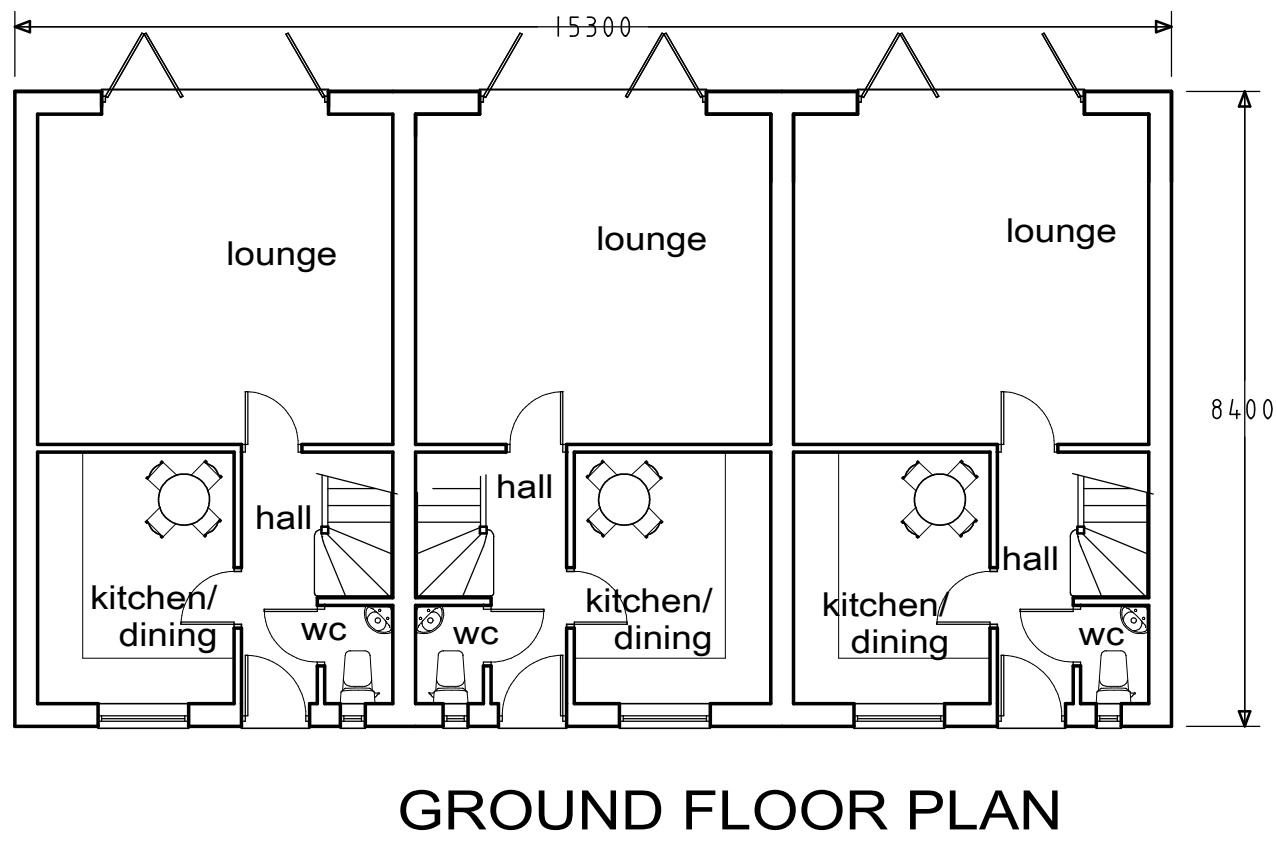
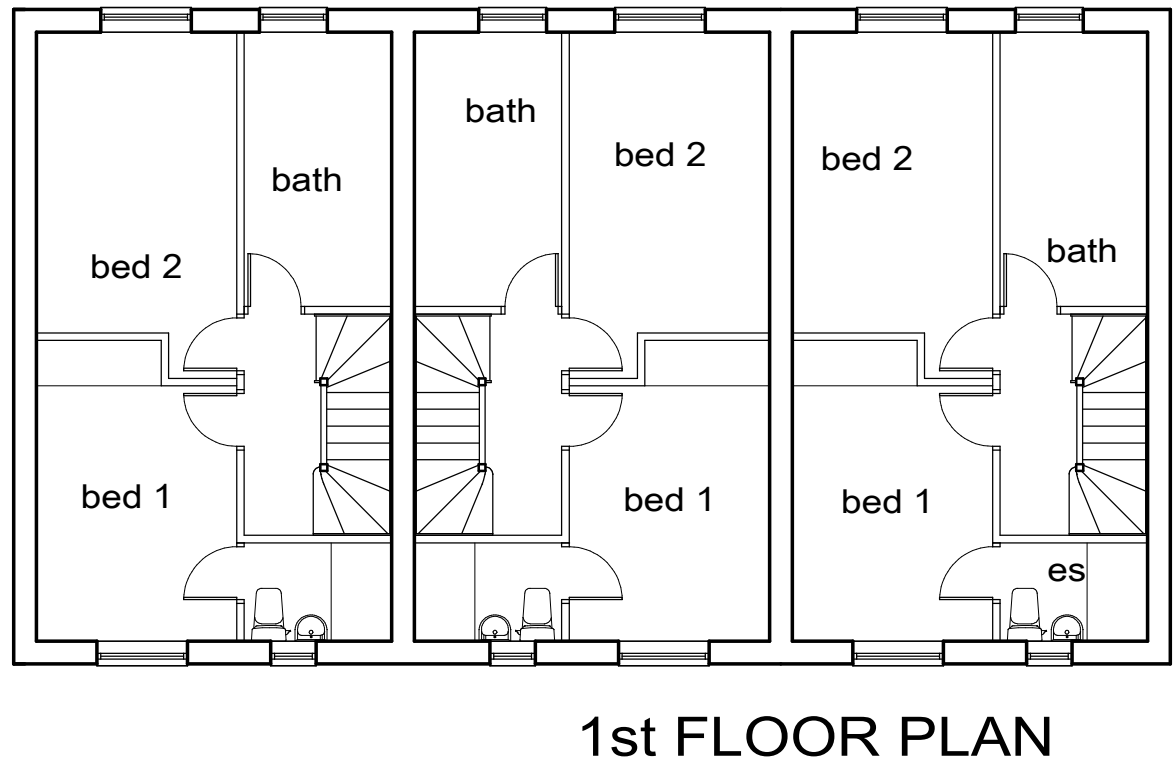


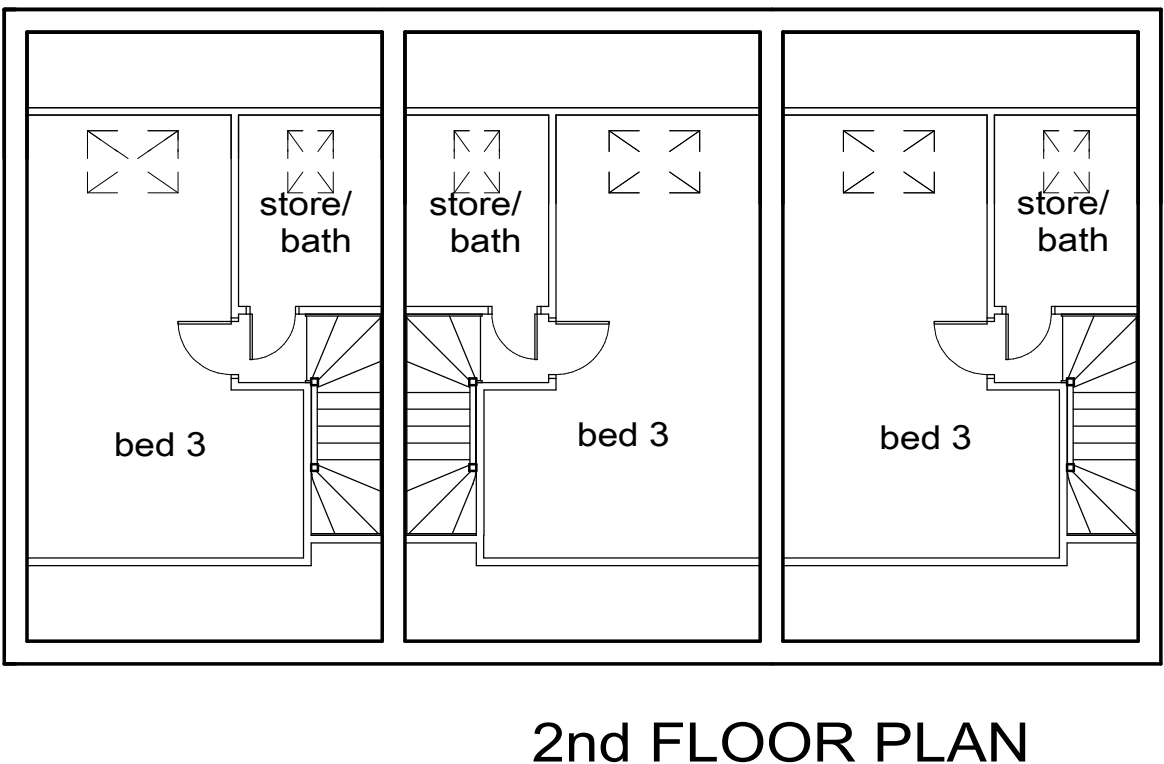

REV A - HOUSE LOWERED, ROOF PITCH LOWERED & SITED AWAY FROM ABOVE COTTAGES - 26/6/13

CLIENT	MR A SHEPHERD
TITLE	SUGGESTED 3 TOWN HOUSES
	ST MARY'S RD
	DARFIELD
	BARNSELY

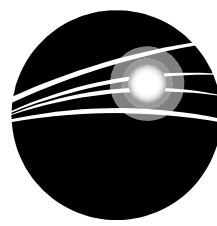

ANDY CUDWORTH ARCHITECTURE

35 Hopwood Street
Barnsley
S70 2BS
01226 215586
07931 365804
acudworth@virginmedia.com

SCALE	1:100	DATE	NOV 12	DRAWN	AMC
DRWG No	ASD-1112-1	REV	A		

This drawing is the sole property of the author (A Cudworth) and will not be used, copied in whole or in part, by any other individual, company or organisation without the consent of the author. All dimensions to be checked on site & not scaled from any drawing.