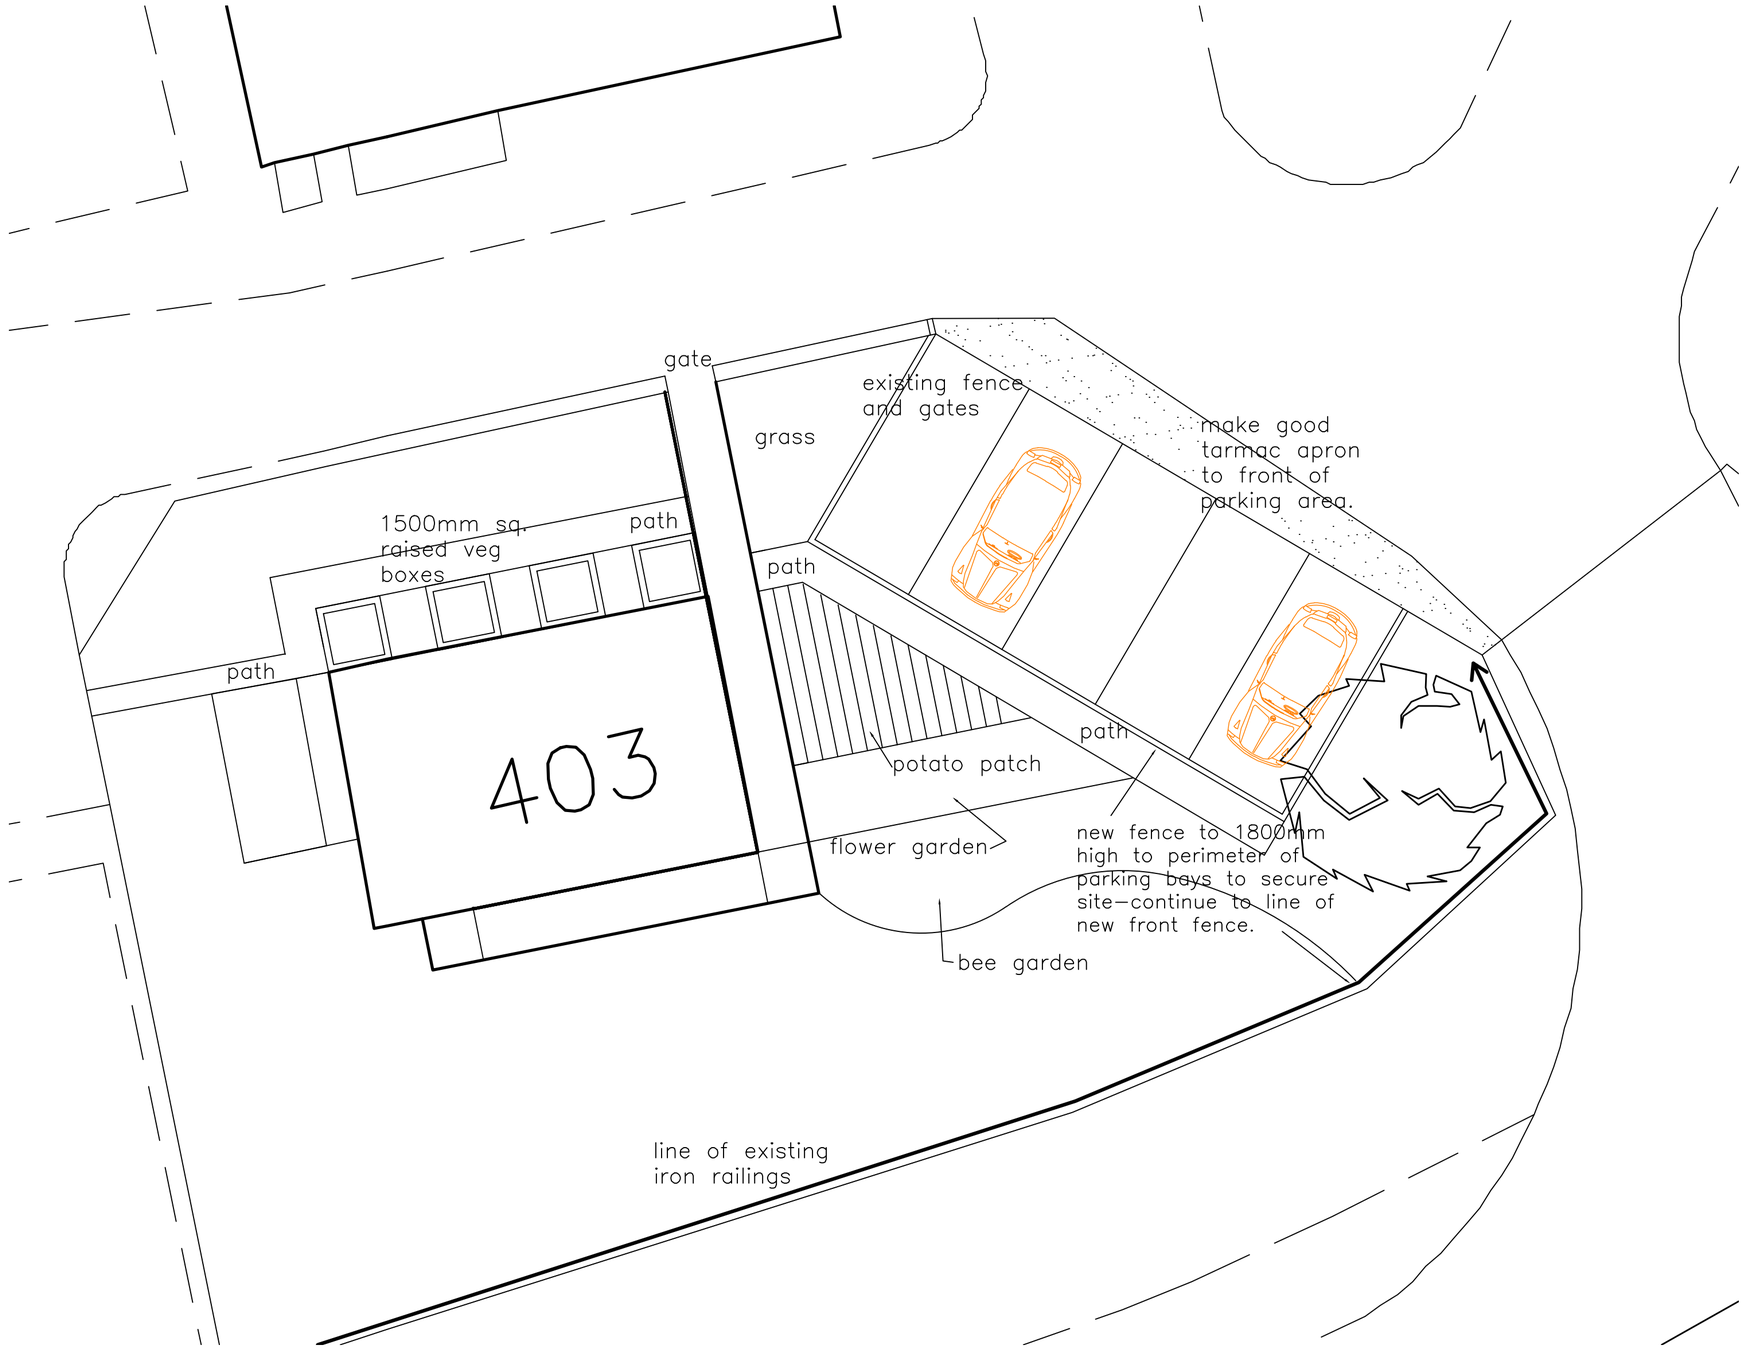


GARDEN PROPOSALS

Actual depth of foundations to be determined on site.
All work to be to the satisfaction of the local authority.
All dimensions to be checked on site and any discrepecies must be notified immediately
All dimensions are in millimetres unless otherwise stated.
Information given on this drawing is subject to local authority approval.
Do not scale this drawing.

PROJECT MANAGEMENT services
CHARTERED BUILDING CONSULTANTS
4 HUDDERSFIELD ROAD,BARNSLEY, SOUTH YORKSHIRE S70 2LT
TELEPHONE (01226) 286276
FAX (01226) 731265 E-mail: info@pmsdesign.co.uk

CLIENT
OAKHILL PRIMARY SCHOOL

PROJECT CARETAKERS DWELLING
Improvements to form Music & Craft Rooms, GARDEN PROPOSALS

© Project Management Services 2011
COPYRIGHT

FILE NAME	DWG.No	SCALE	DATE	DRAWN	REV.