

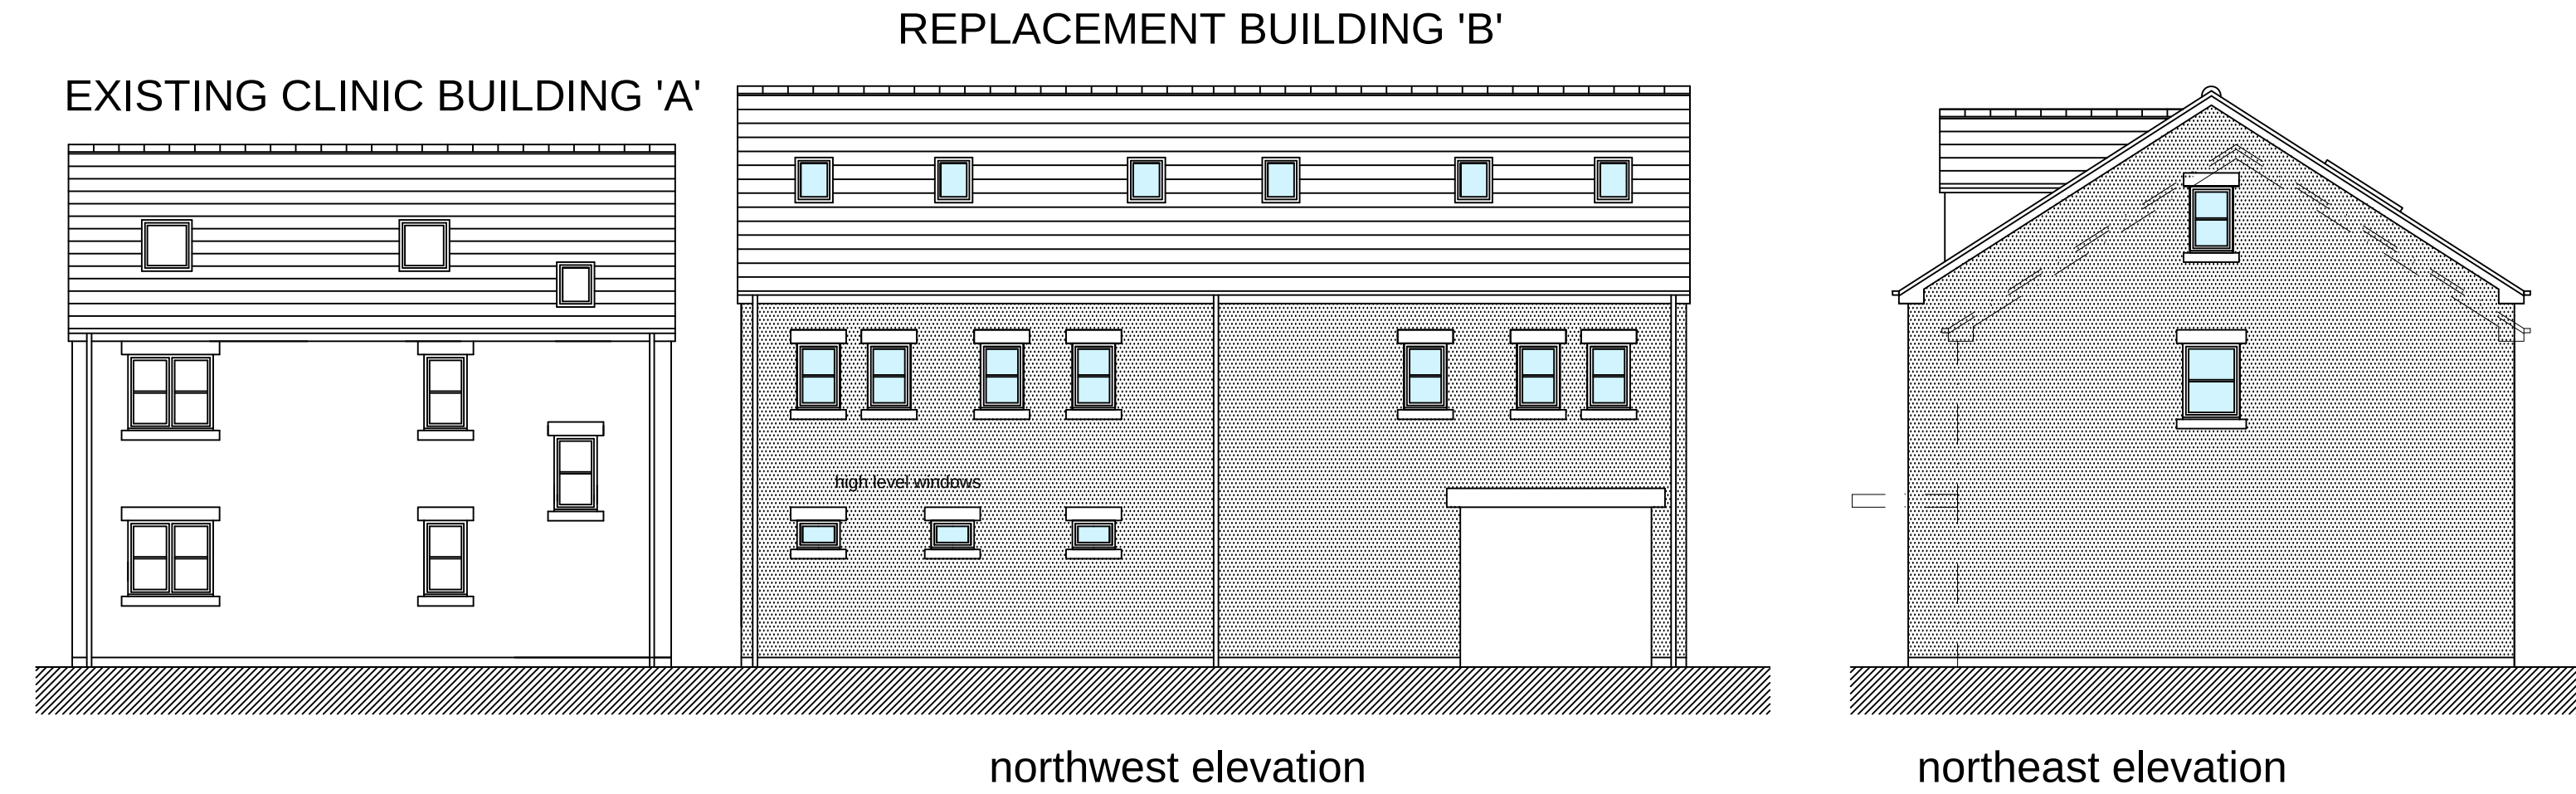



1) This drawing and the design and details depicted thereon are the copyright of Peter Dimberline Chartered Architect.
2) All dimensions on this drawing are to be checked by the Contractor and any discrepancies are to be reported to the Architect.
3) Do not scale critical dimensions off this drawing.
4) Contractor to ensure that all Health & Safety requirements (CDM Regulations) in relation to this project will be complied with.

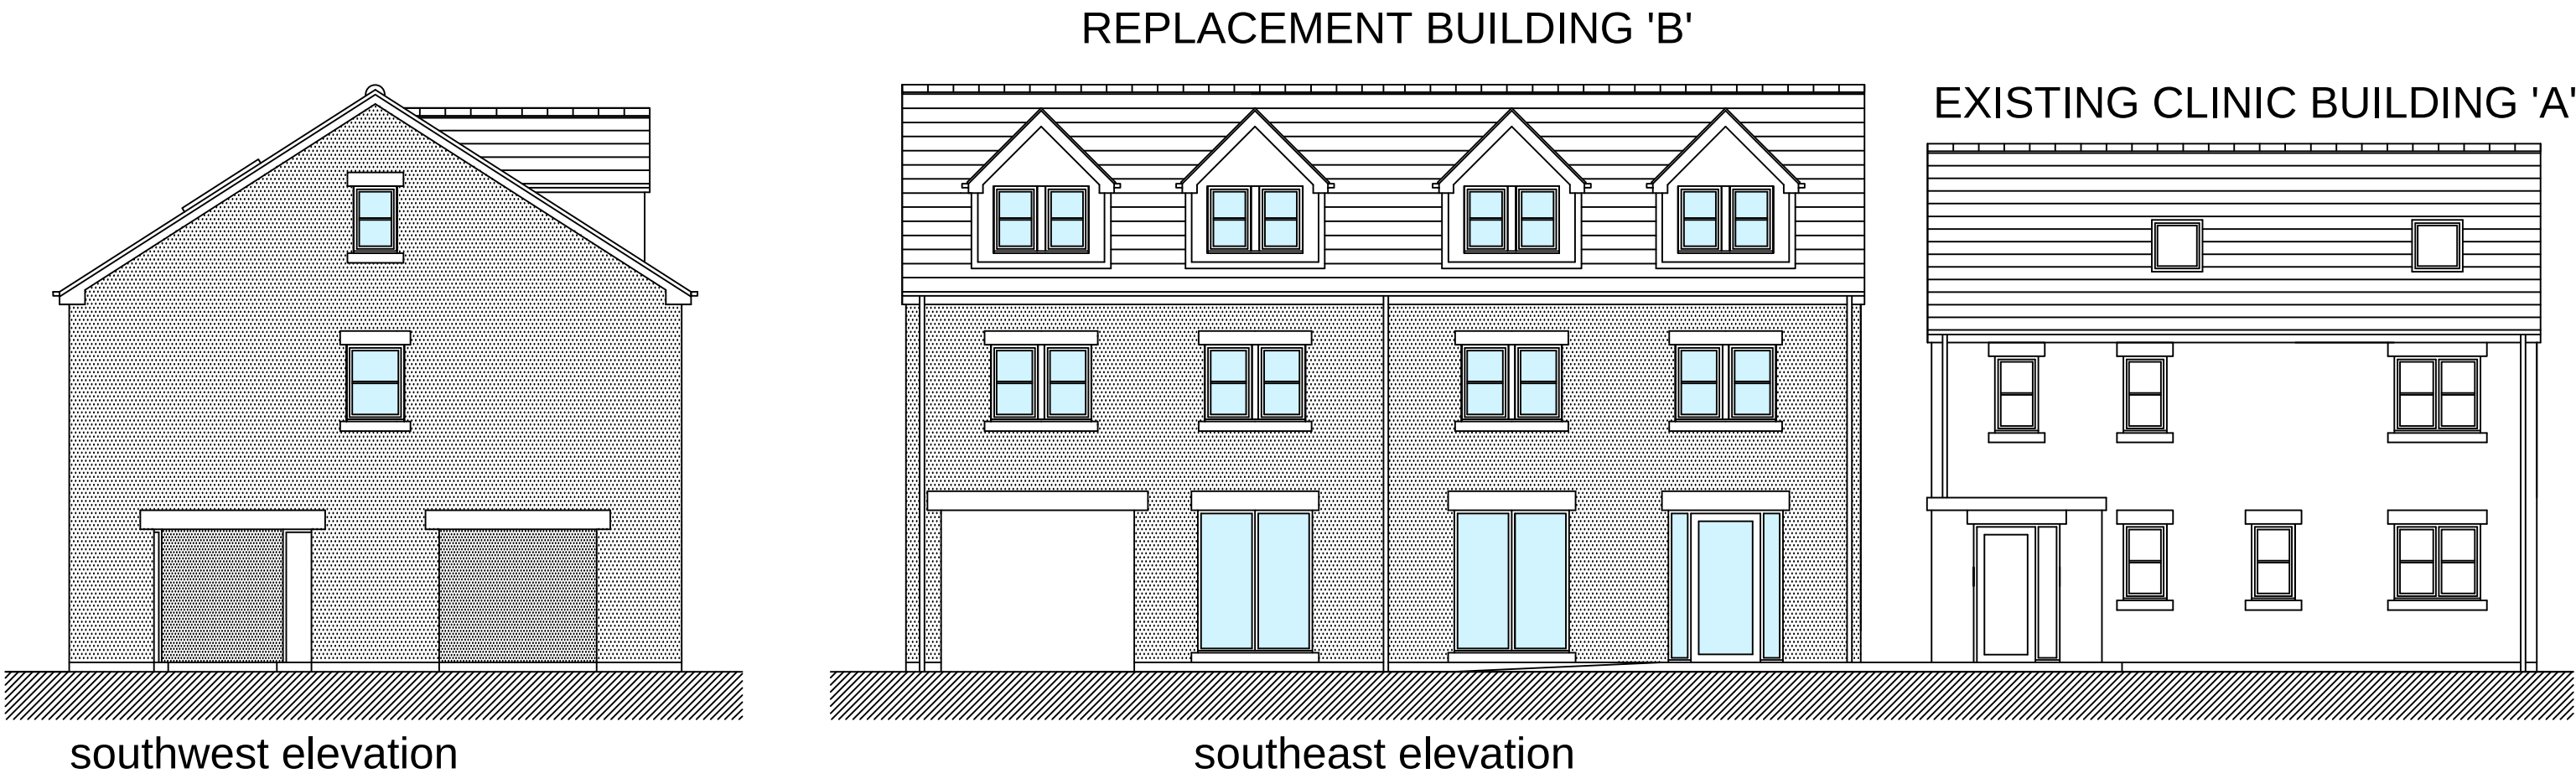


walls shown diagonally hatched represent the new building elements

 

EXISTING CLINIC BUILDING 'A'

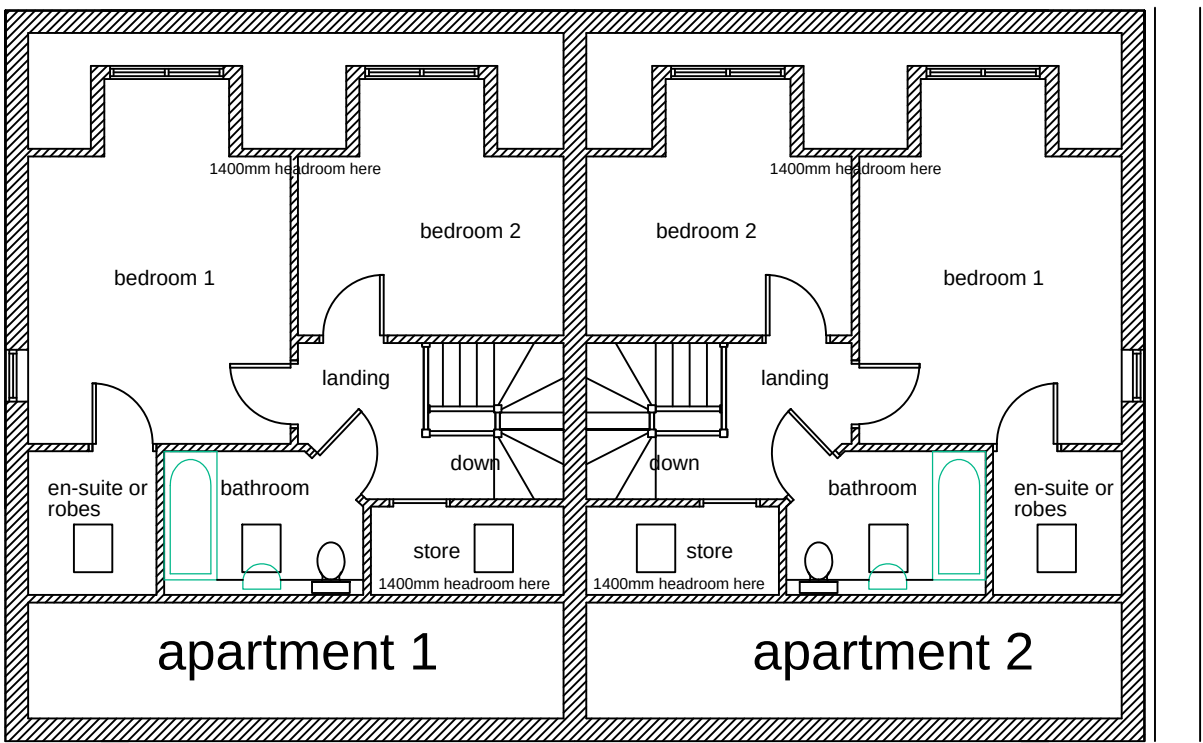


roof void layout
REPLACEMENT BUILDING 'B'

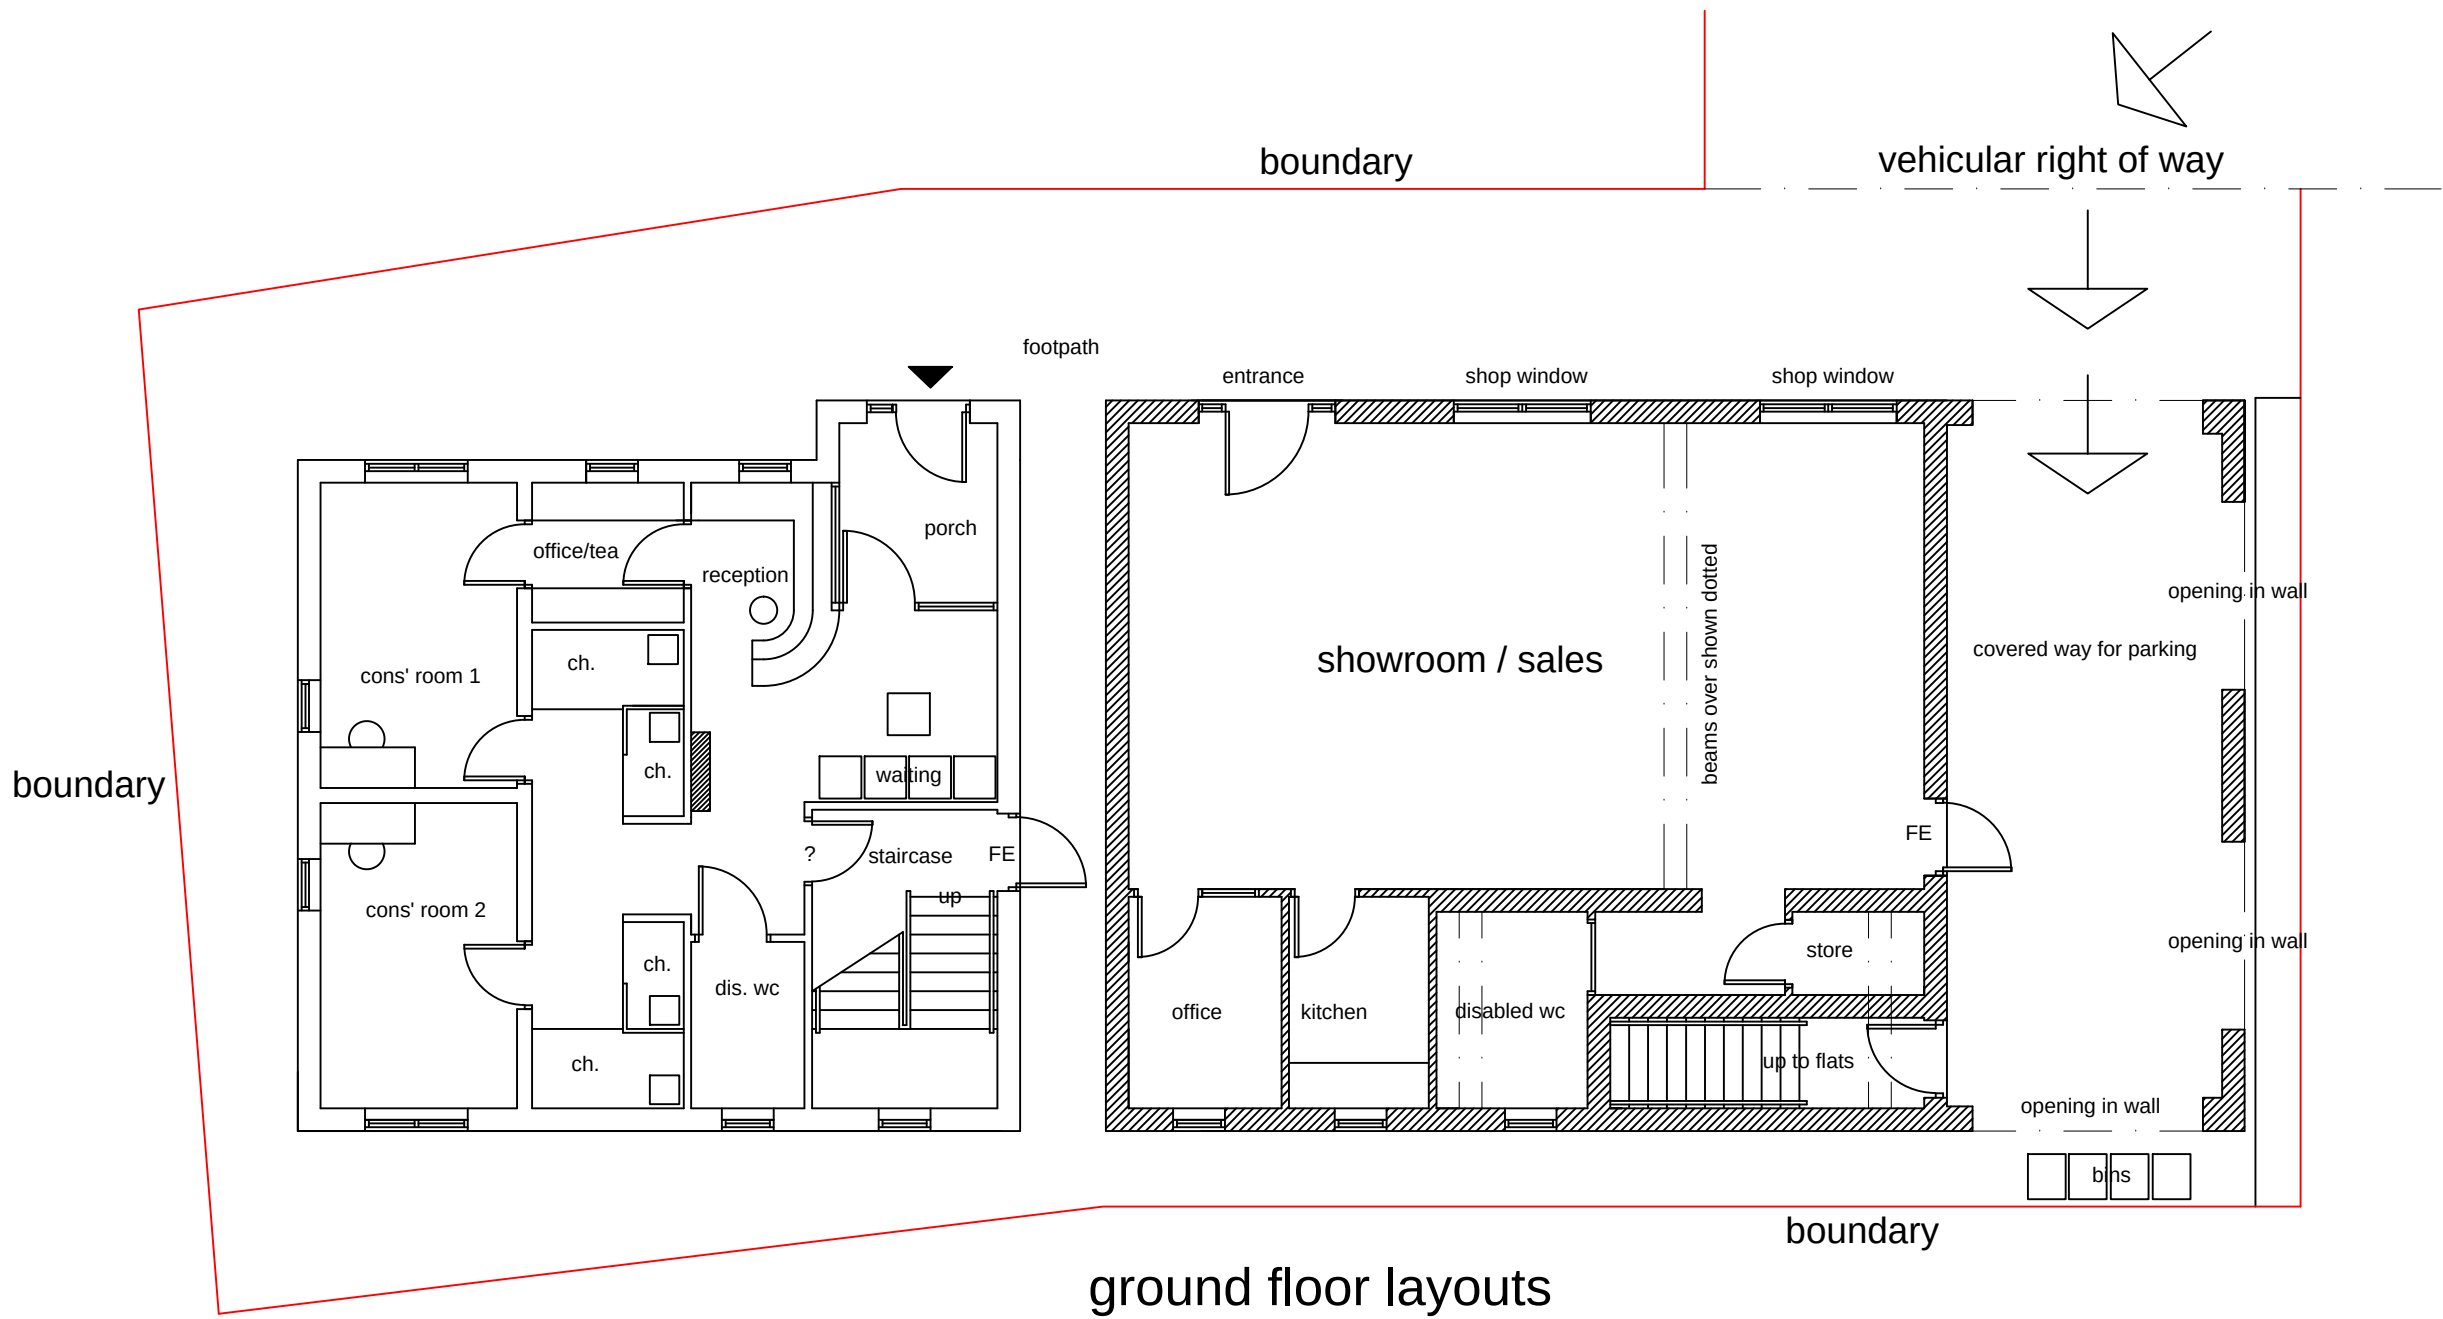


ground floor layouts

EXISTING CLINIC BUILDING 'A'

REPLACEMENT BUILDING 'B'

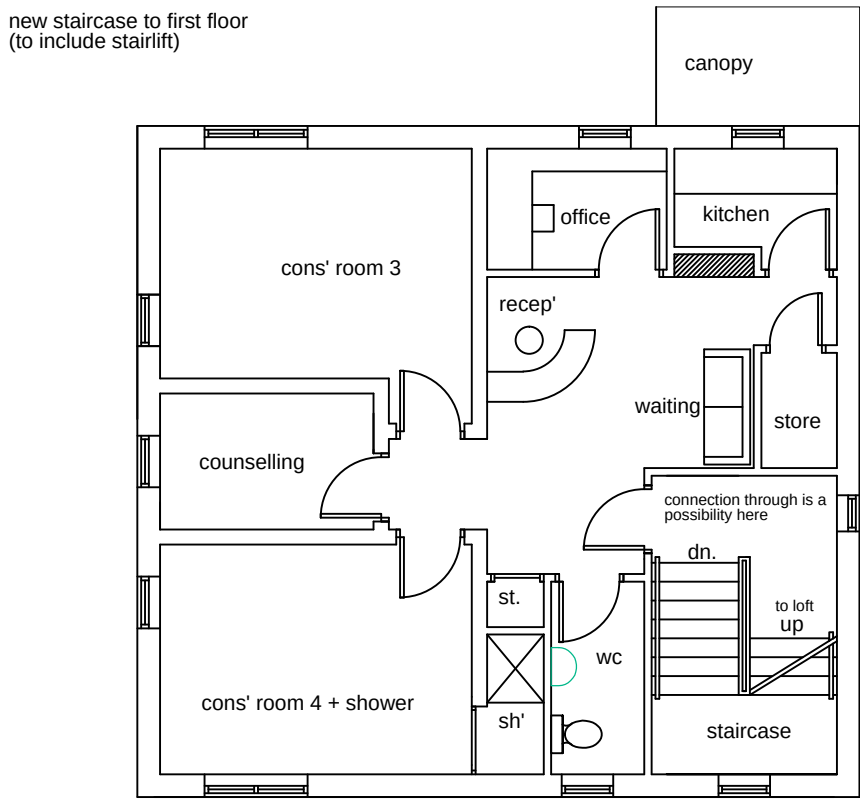

EXISTING CLINIC BUILDING 'A'

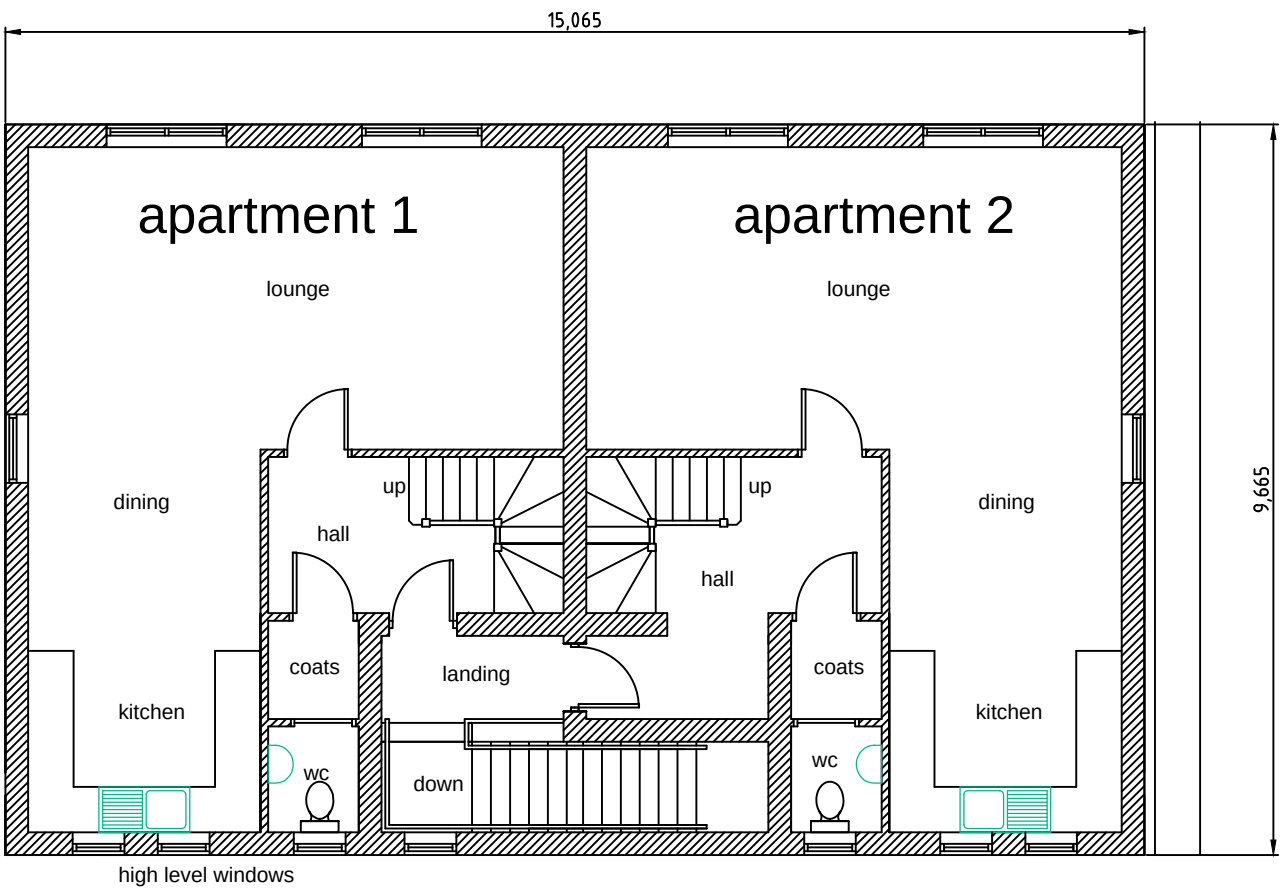

first floor layouts

REPLACEMENT BUILDING 'B'

REVISIONS

PETER DIMBERLINE Dip Arch, RIBA
CHARTERED ARCHITECT

2 TIPSEY COURT, STAINCROSS
BARNSELEY, S75 6FZ

tel/fax (01226) 390947
email: pdimberline@tiscali.co.uk

CLIENT
Barnsley Chiropractic Centre

PROJECT
Proposed replacement building (following demolition of existing building 'B') to create a retail unit at ground floor level and two apartments within the first floor and roof void levels.

LOCATION
45 High Street, Dodworth, Barnsley

DRAWING
Detailed planning application drawing
PROPOSED DETAILS

SCALES 1:100 DATE April '18

DRWG No. 2013/011/07 DRAWN BY PD
REV.