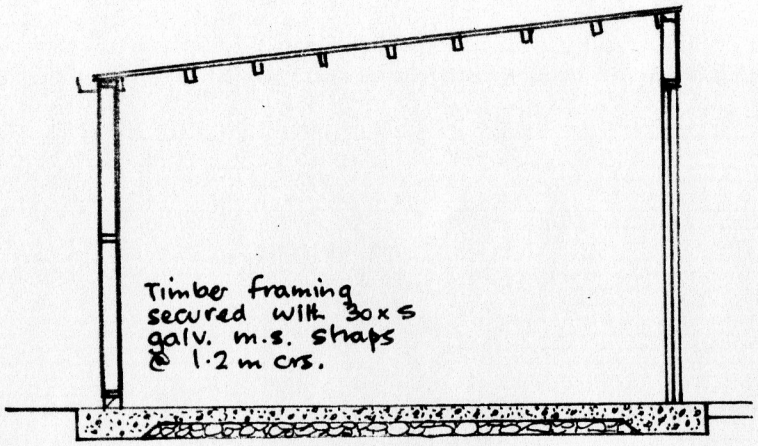


SECTION

Green mineral felt on
20 mm plywood sheeting.
on timber framing.

Horizontal ptgv. boarding on
timber framing.

Woodwork stained dark
fovest green


R.W. gutters & down pipes black

D.P.C on brick plinth one course

Tanalised timber doors & frames.

Window openings. vertical metal
bars @ 100mm crs.

100m conc floor thickened to
200m at perimeter on 2000g
d.p.m on blinding & hardcore.

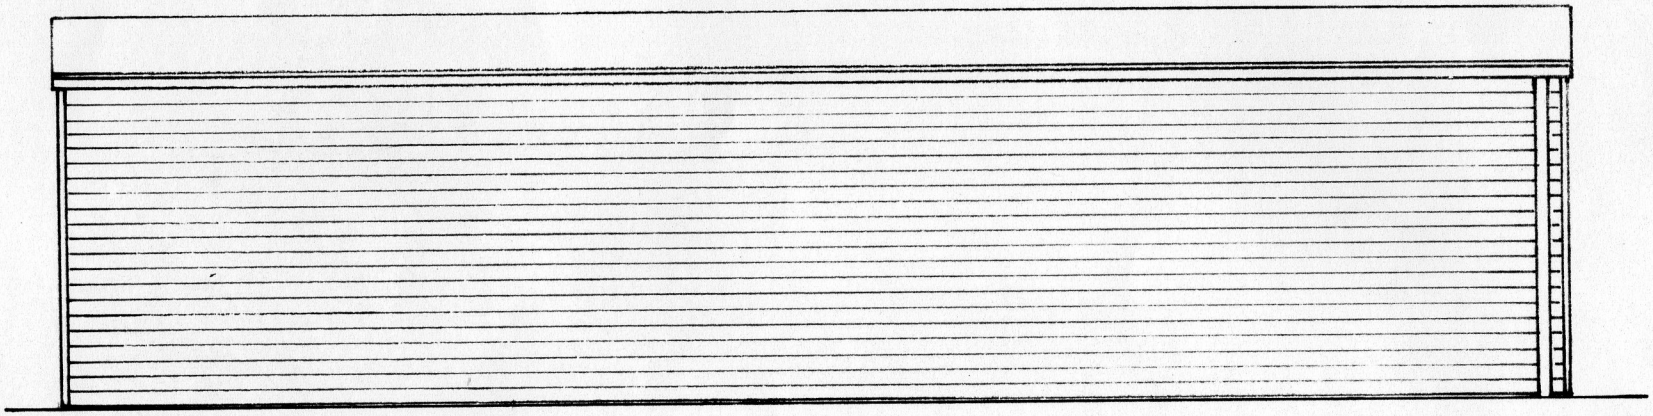

REAR ELEVATION

