

Elevations

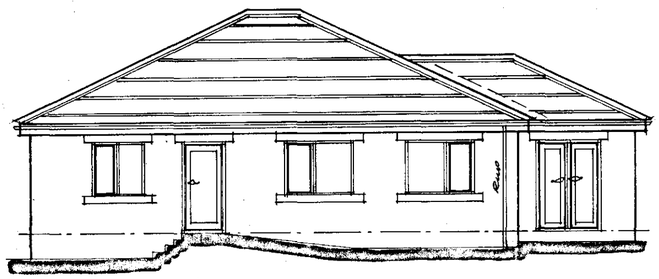


Front

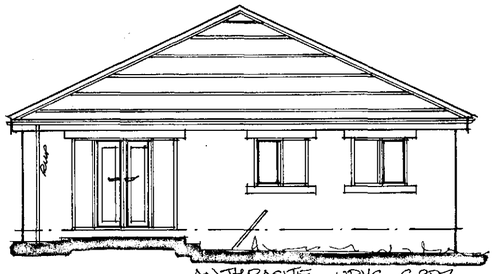

ANTHRACITE UPVC GREY WINDOWS & DOORS.

Side


GREY COLOUR; FLAT PROFILE CONCRETE INTERLOCKING TILES.

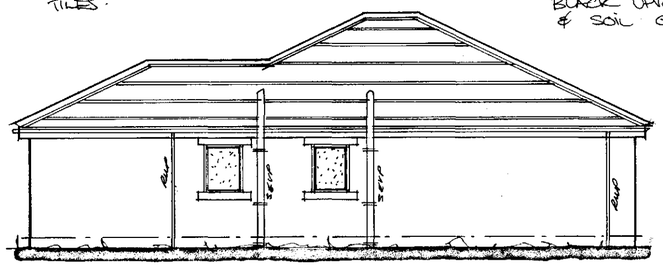


ARTIFICIAL STONE WITH ART STONE HEADS & CILLS.

Rear

BLACK UPVC R.WATER & SOIL GOODS.

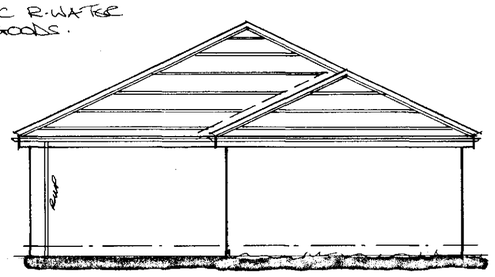

Side

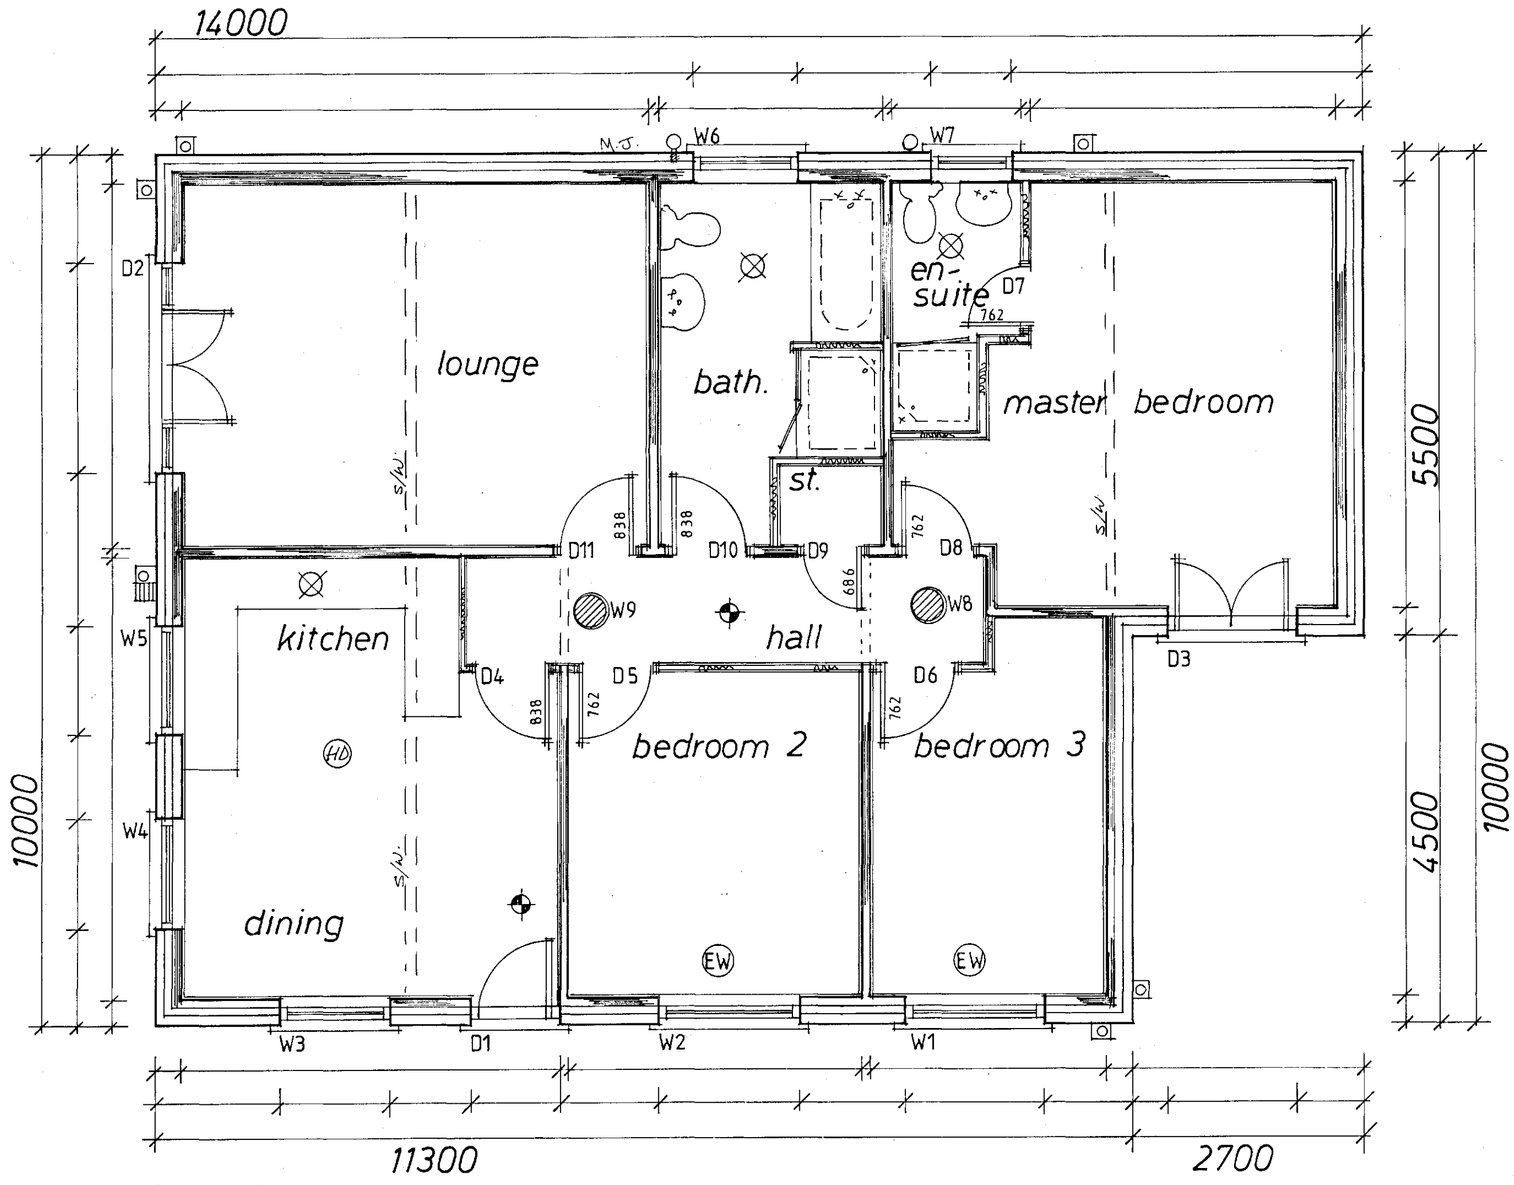

Layout

B M 2 C
CORPORATE MAIL ROOM
31 JAN 2019
Received by:
ORIGINAL COPY

Rev	Notes	Date

B/Regs:

Planning:

111 sqm / 1195 sqft approx.

Garry Greetham Associates
Residential Design Consultant
Westwood House
18 Carr Lane
Tankersley
Barnsley S75 3BE
Tel(01226)746573

PROJECT	Detached Bungalow
CLIENT	Ms. Jaqueline Damms
TITLE	Elevations & Layout
ADDRESS	Rear of 24 George Street, Hoyland, Barnsley. S74 9AE
DRAWN BY	ggg
SCALE	1:100; 1:50
DATE	Jan 19
DRAWING No	902-04
REV	

Member of the Chartered Institute of Architectural Technologists