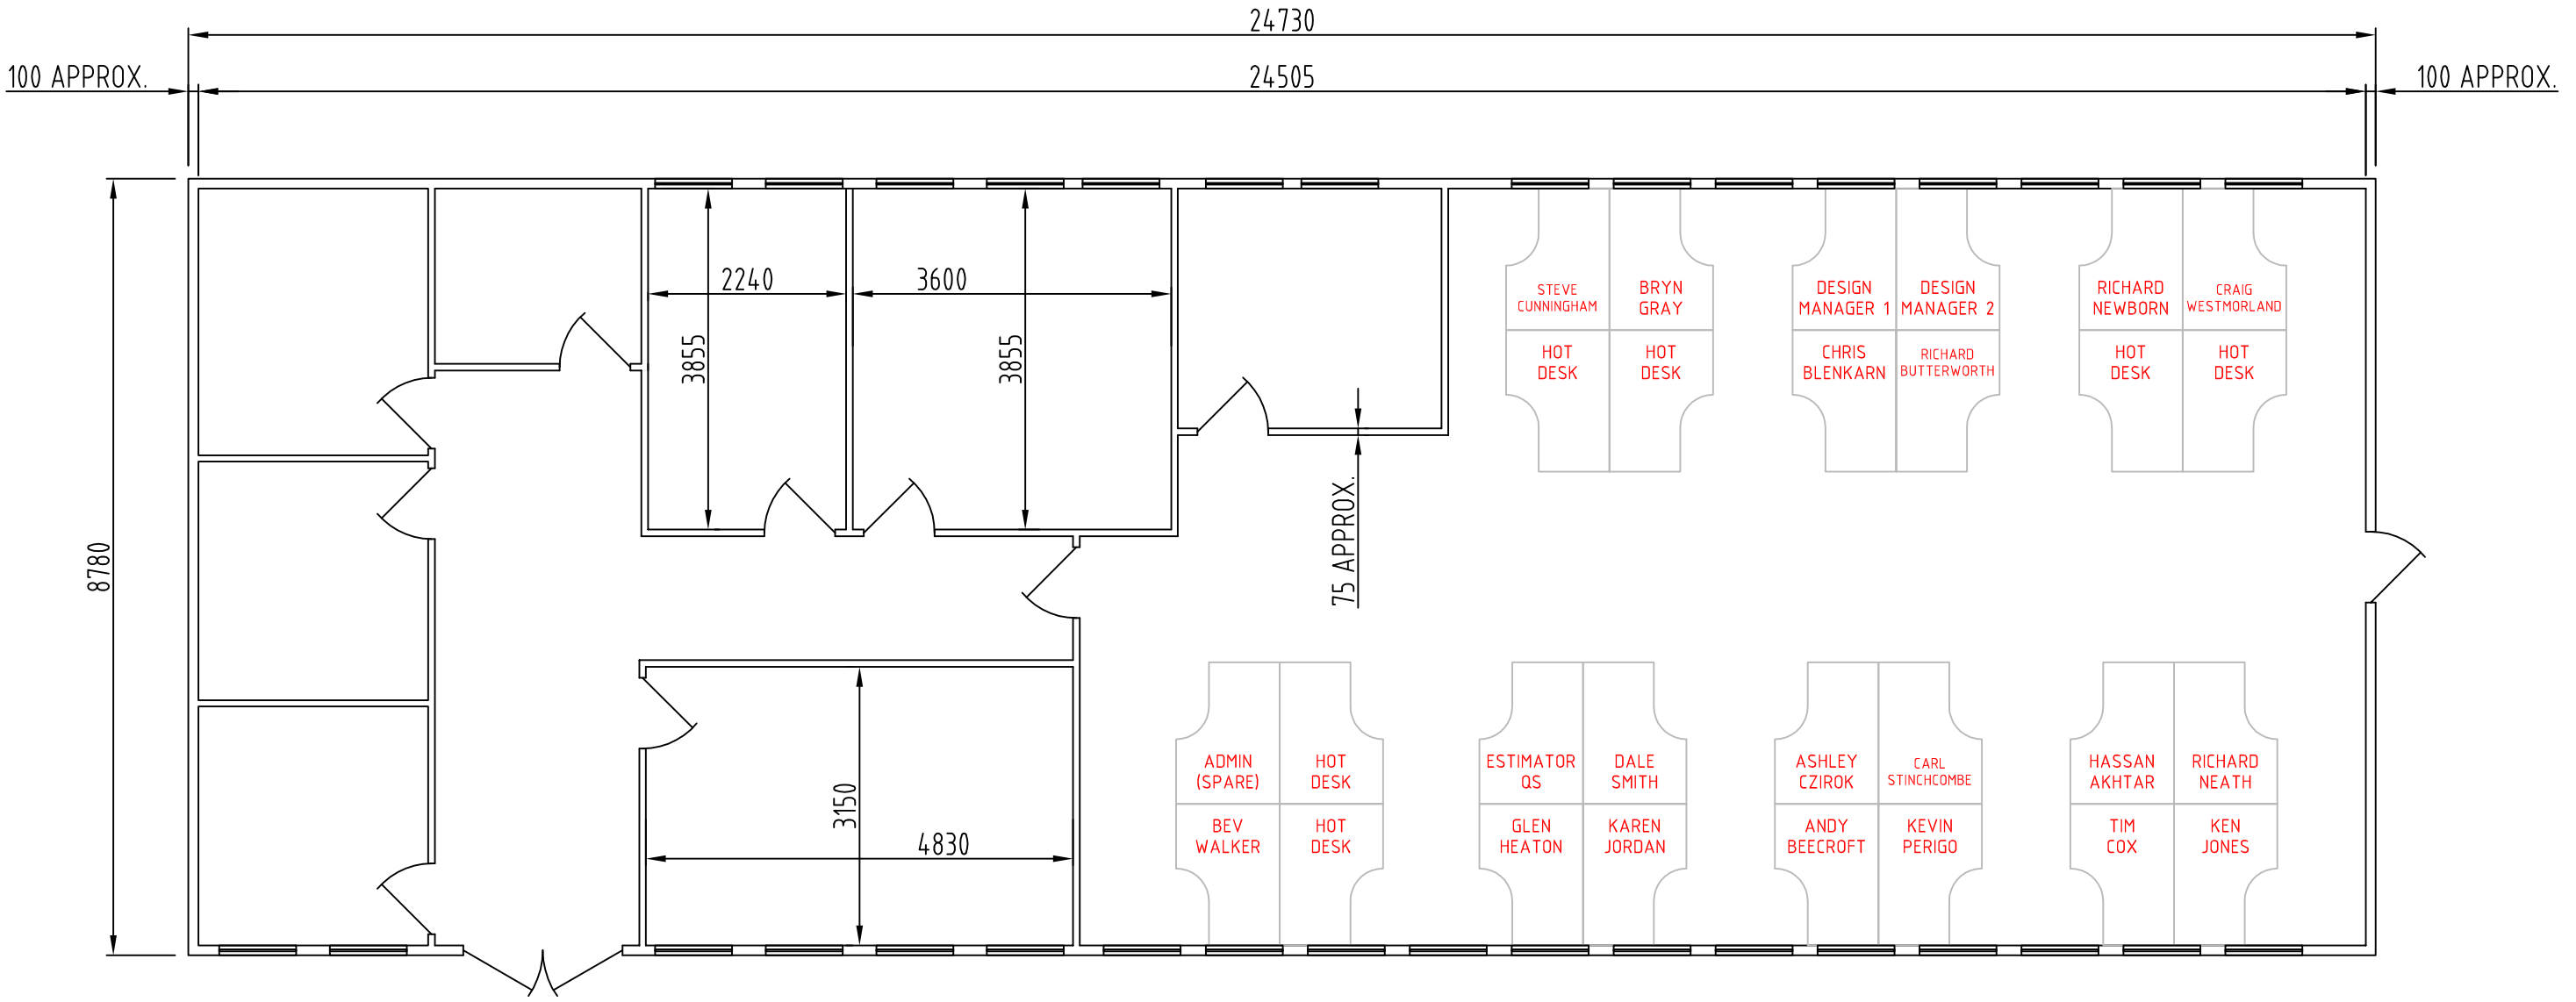


DO NOT SCALE - IF IN DOUBT ASK

REV	REVISIONS	REV BY	CHECK	DATE
A				
B				
C				
D				

REFERENCE DRAWINGS

SCALE	1:75
DRAWN	A.J.Beard
DATE	27/06/14
CHECKED	
DATE	
APPROVED	
DATE	

AMCO
Whaley Road, Barugh, Barnsley, S. Yorks. S75 1HT Telephone 01226 243413

UKAS QUALITY MANAGEMENT 001

PROJECT: AMCO OFFICE LAYOUTS

PROPOSED DESK LAYOUT OF NEW CIVILS PROJECT BUILDING

TENDER / CONTRACT No.	DRG. No.	REV.
N/A	AMC0001-08	A3-CAD

THIS DRAWING IS CONFIDENTIAL AND THE PROPERTY OF AMALGAMATED CONSTRUCTION Co. LTD. - IT MUST NOT BE COPIED IN ANY FORM WITHOUT WRITTEN PERMISSION - COPYRIGHTS ARE RESERVED