


The Copyright of the details contained within this drawing belongs to John Box Associates and shall not be reproduced nor used for any purpose other than that which forms part of the contract with John Box Associates as per the Copyright Act. Other use of these details will only be valid if written permission or assignment is obtained from John Box Associates.


This Drawing must be read in conjunction with all other related drawings and documentation.

Do not scale from this drawing, use figured dimensions only. If there is any doubt, please contact the author of this drawing.


All dimensions to be checked on site prior to ordering of materials.

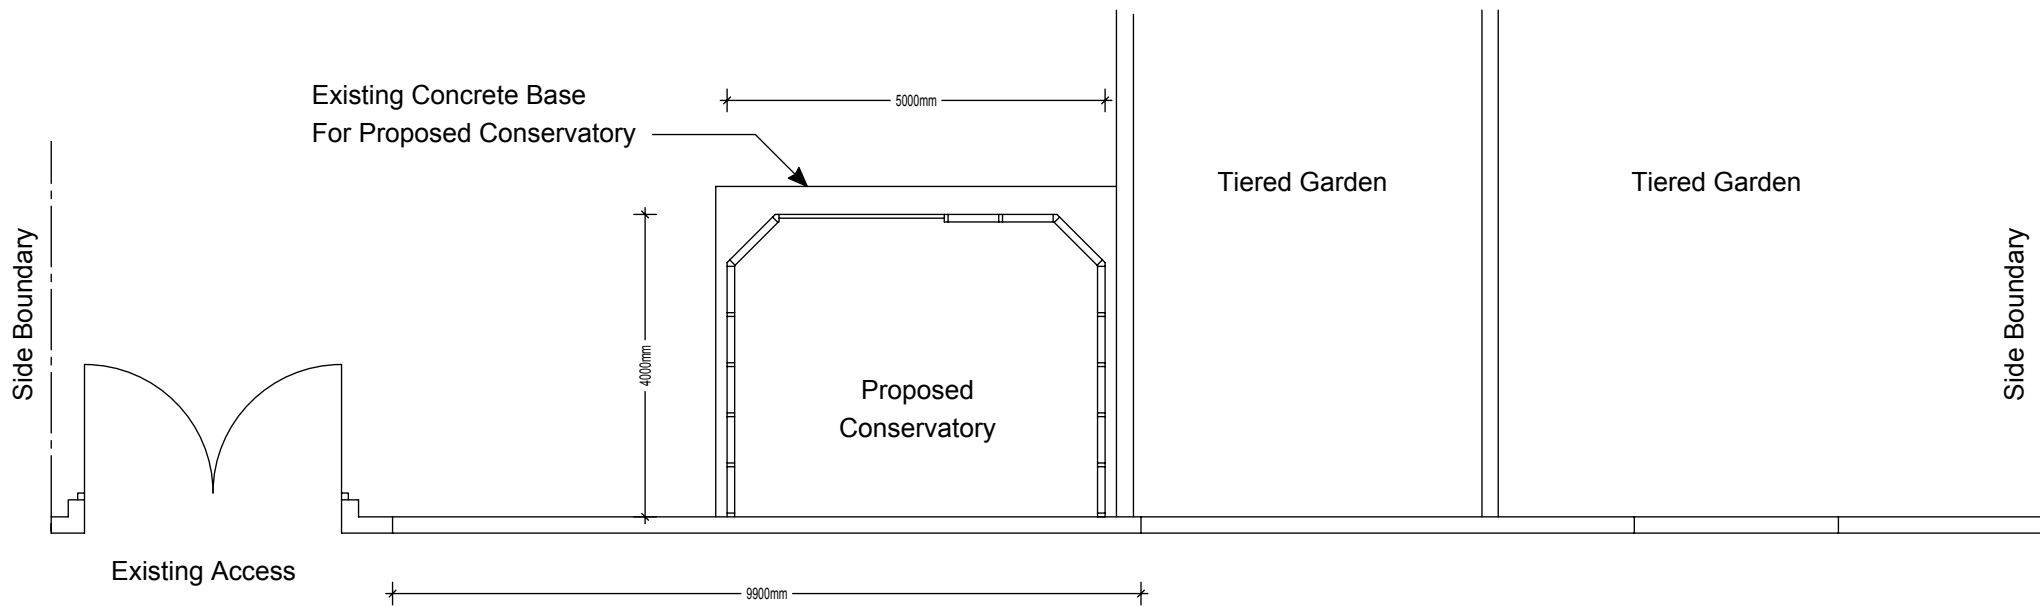

Proposed Layout

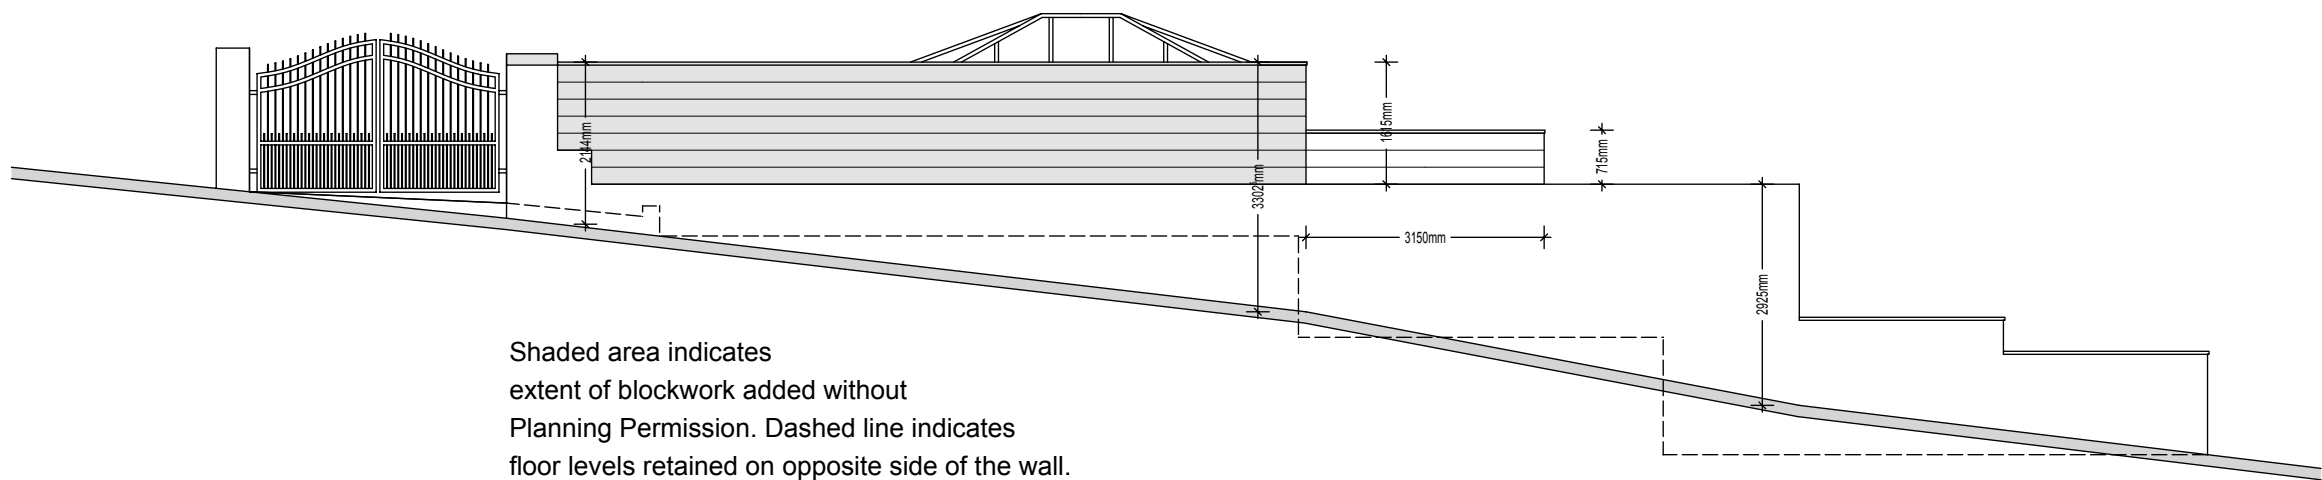


Proposed Elevation of Wall
View Taken from Woodcock Road

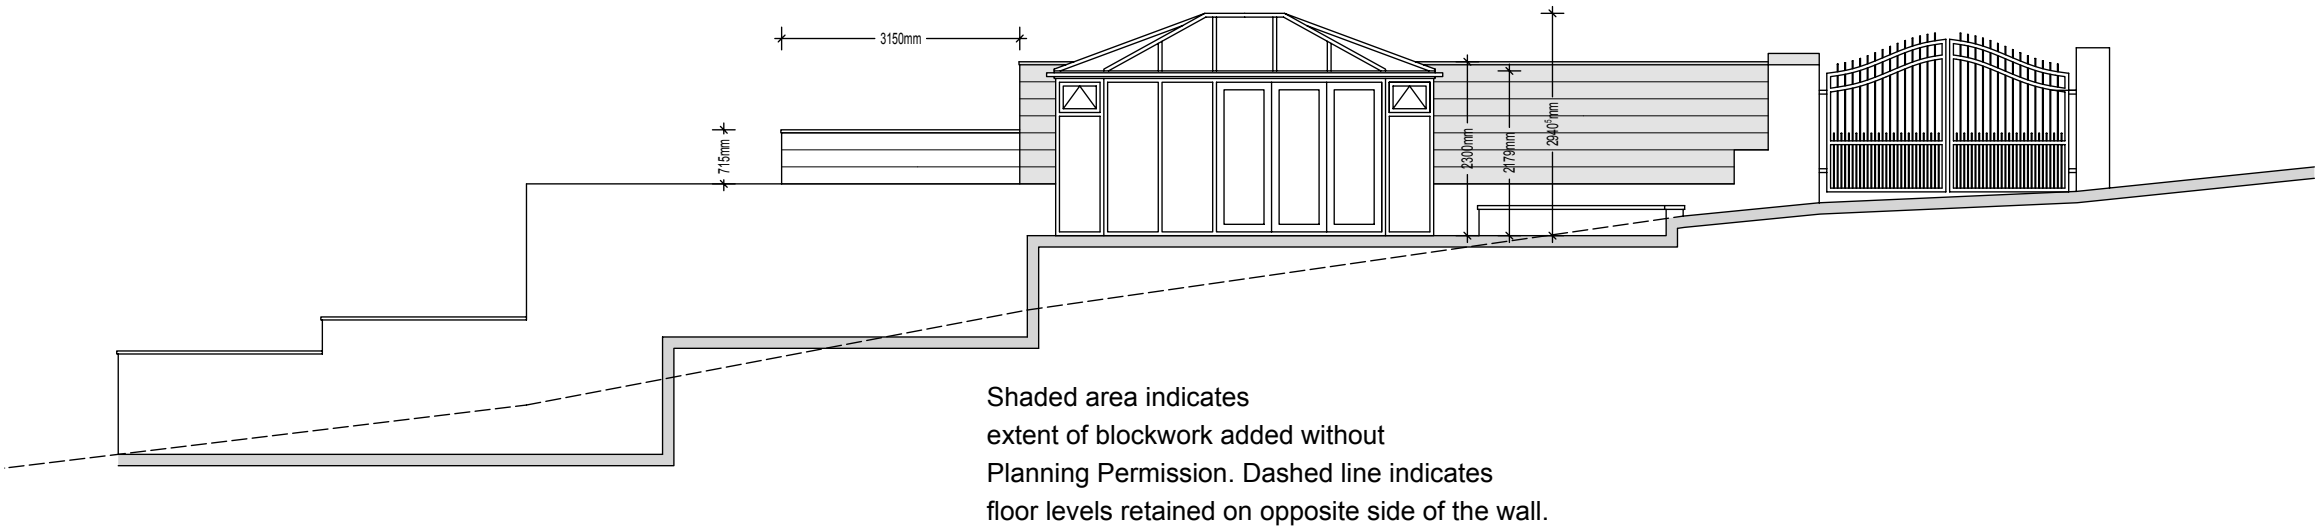

Proposed Elevation of Wall
View Taken From 7 Woodcock Road

Planning Details

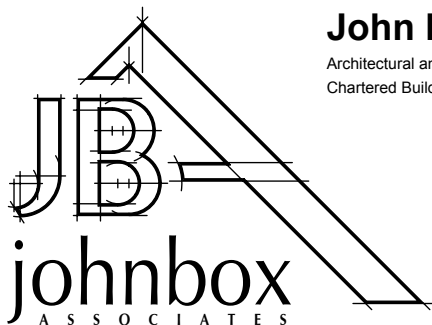REV	CHANGES	DATE
CLIENT:	Mr Mrs C Hill	
PROJECT:	Conservatory Extension and Retention of Boundary Wall at 7 Woodcock Road, Hoyland, Barnsley S74 9AY	
<div><div><div></div><div><div>John Box Associates Architectural and Planning Consultants and Chartered Building Surveyors</div><div><div>The Annexe Beverly House 166 Moorgate Road Rotherham South Yorkshire S60 3BE Tel: 01709 364911 Fax: 01709 364915 Email: john.box@btconnect.com</div></div></div></div></div>		
DRAWING REF:	JBA.3424.101	
DATE:	July 2015	
SCALE:	1:100 @ A2	
DRAWING BY:	WH	