


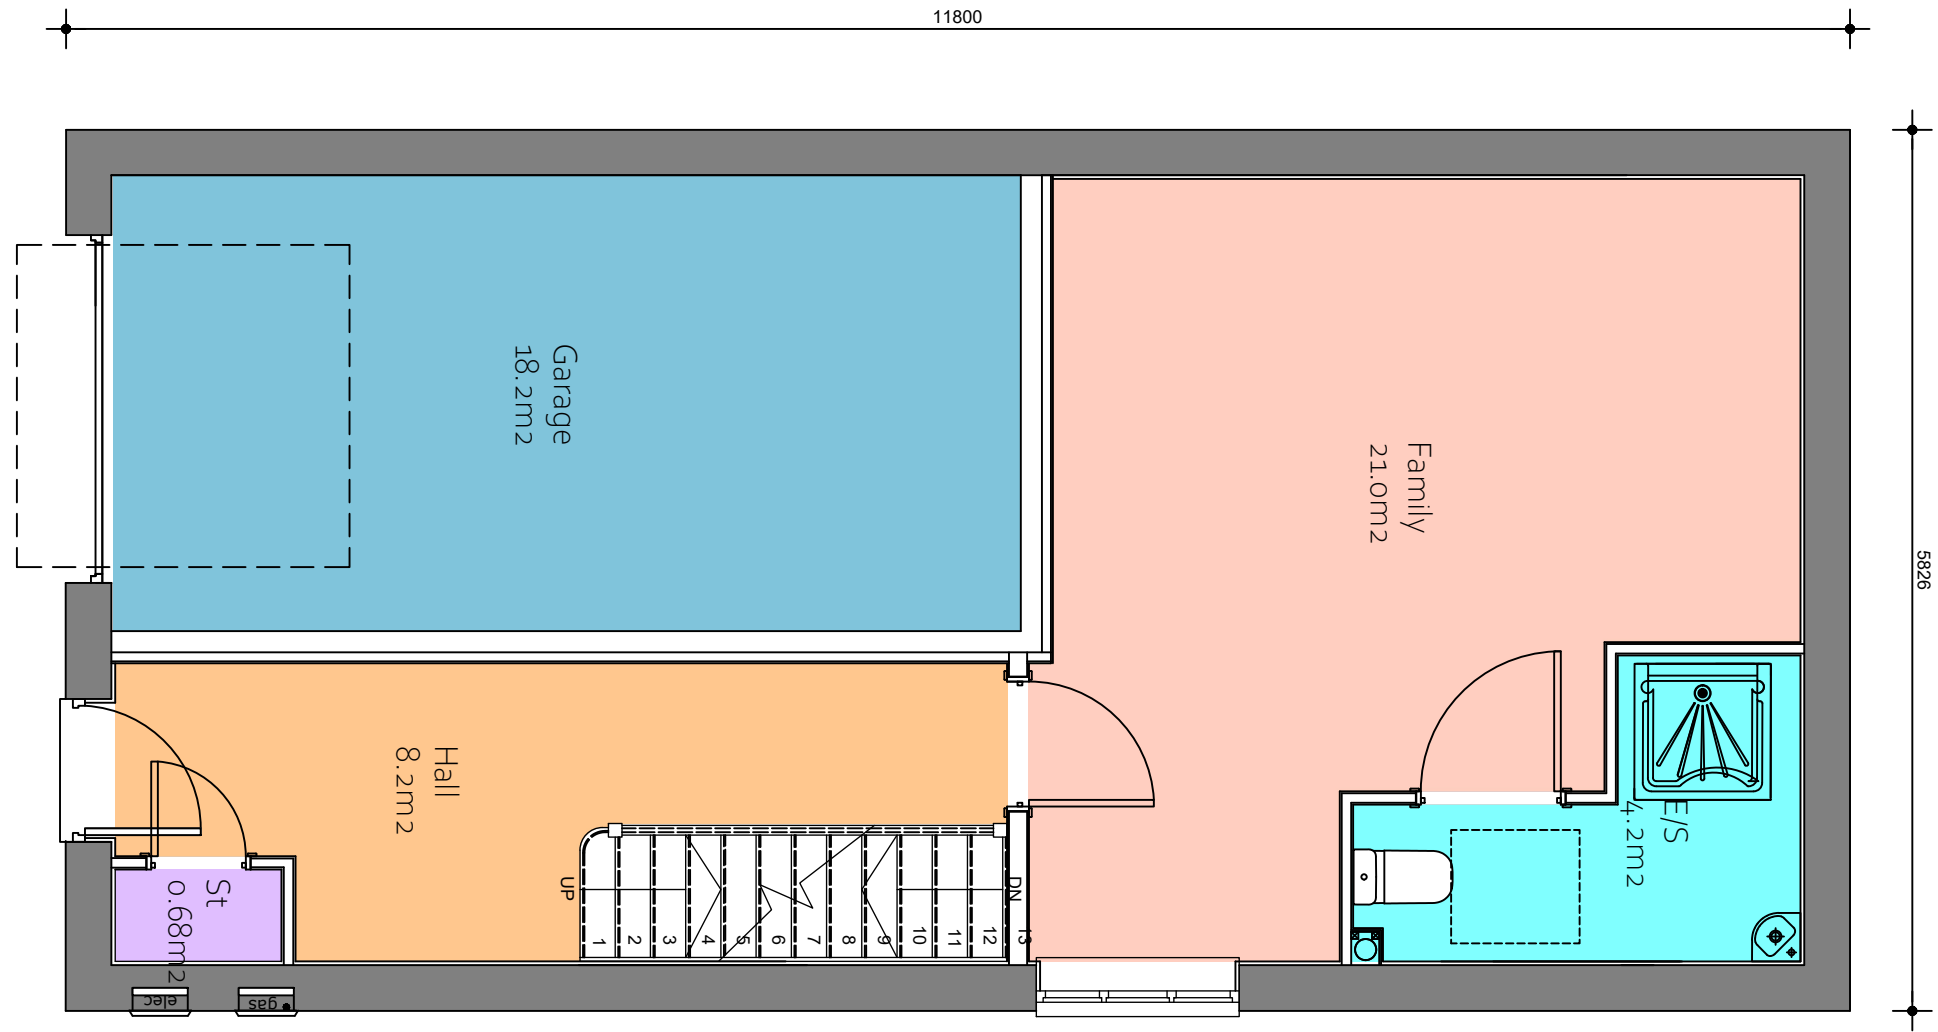

CLIENT DETAILS	PROJECT	TITLE		REV	DESCRIPTION	DATE	Residential S72 Ltd, 9 Malham Close, Shafton Barnsley, S72 8PE T 01226 717079 M 07920 724305	
BLACKSTONE DEVELOPMENTS	LAND OFF SANDYGATE LANE STAIRFOOT BARNSELEY	PLOTS 1,3,4 & 6 LOWER GROUND FLOOR ROOM AREA PLAN						
HUNNINGLEY LA. STAIRFOOT BARNSELEY	REFERENCE 19-01-023-620	SCALE	1:50 @A3					
		DATE	NOV 2019					