



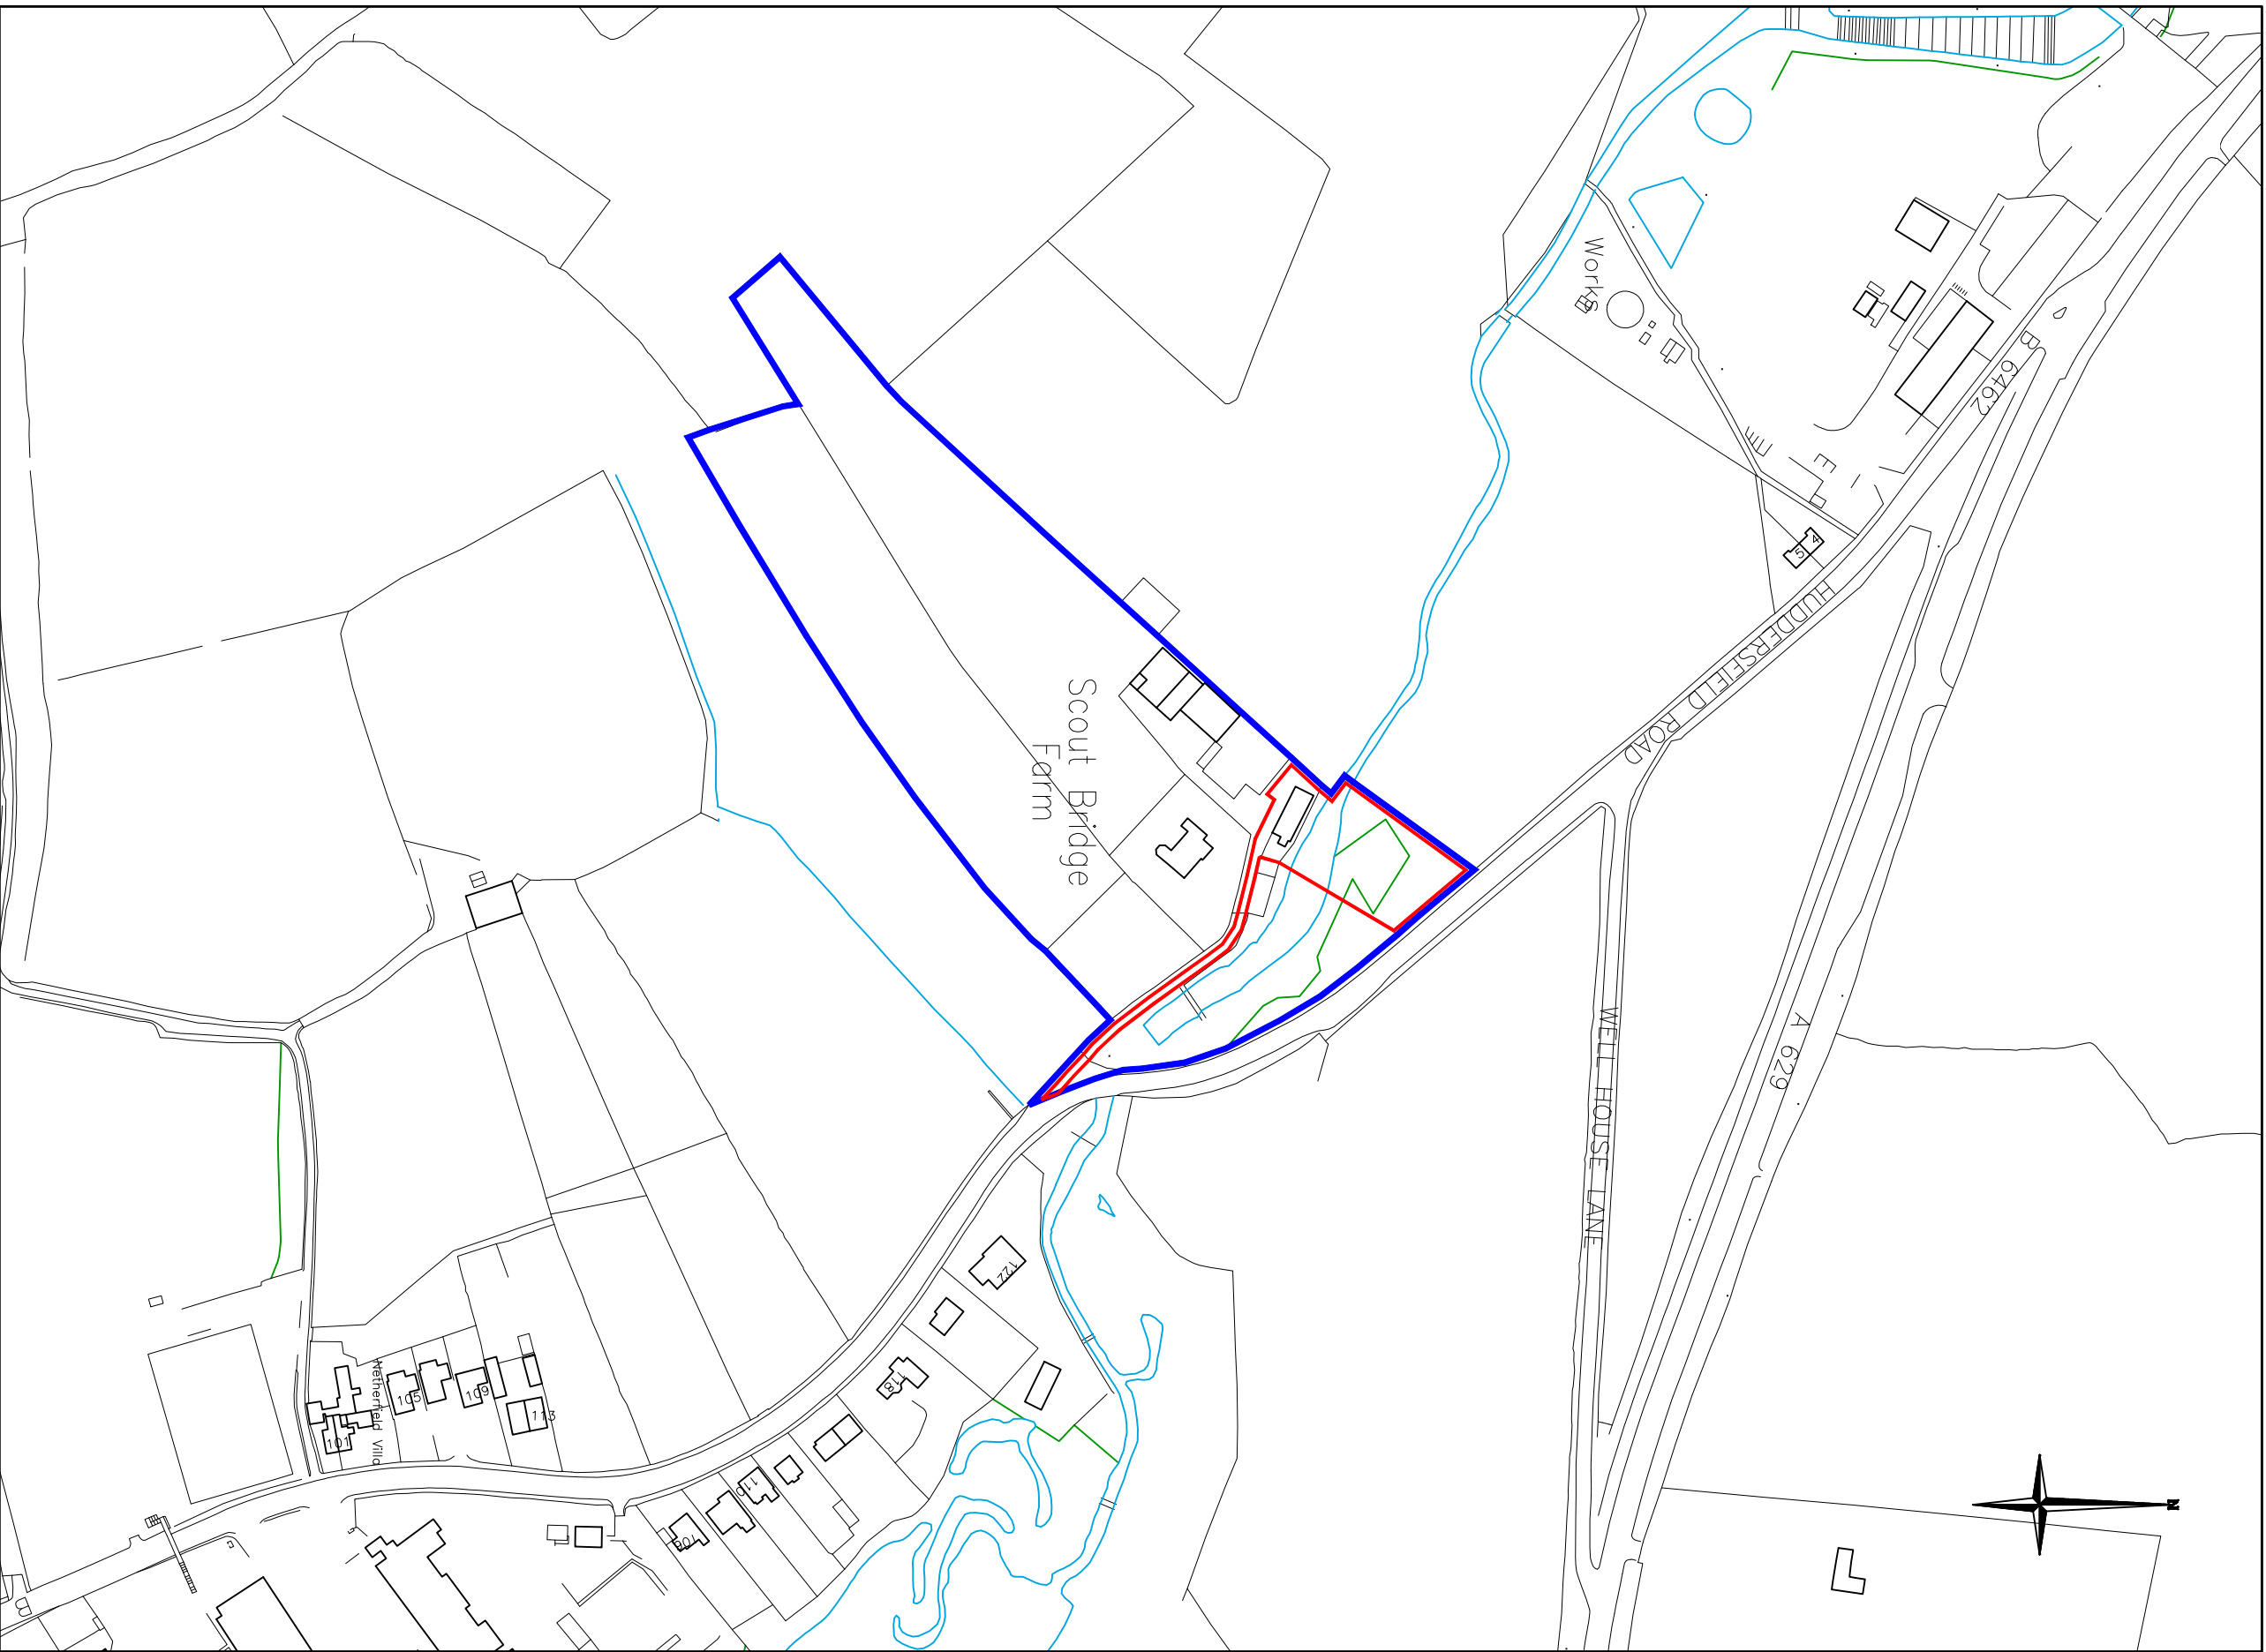

BLOCK PLAN

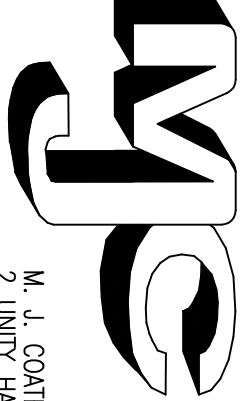

LOCATION PLAN

<div><div>TELEPHONE 0113 2525825</div><div>DESIGN AND BUILDING SERVICES</div><div>LAND SURVEYS - COMPUTER AIDED DESIGN - QUANTITY SURVEYS BUILDING SERVICES</div></div> <div>M. J. COATES & COMPANY 2 UNITY HALL COURT HAGHAM ROAD WAKEFIELD WF3 1ED</div>			
CLIENT MR. R. AUCKLAND SCOUT BRIDGE FARM 17, HUDDERSFIELD ROAD PENISTONE S36 7BX			
PROJECT CHANGE OF USE OF EXISTING OUTBUILDING TO SINGLE RESIDENTIAL DWELLING			
TITLE LOCATION PLAN AND BLOCK PLAN			
SCALE BLOCK PLAN 1:500 LOCATION PLAN 1:2500	DATE APRIL 2013		
DRAWN BY MJC	CHECKED		
DRAWING NO 287-P01	REVISION		