



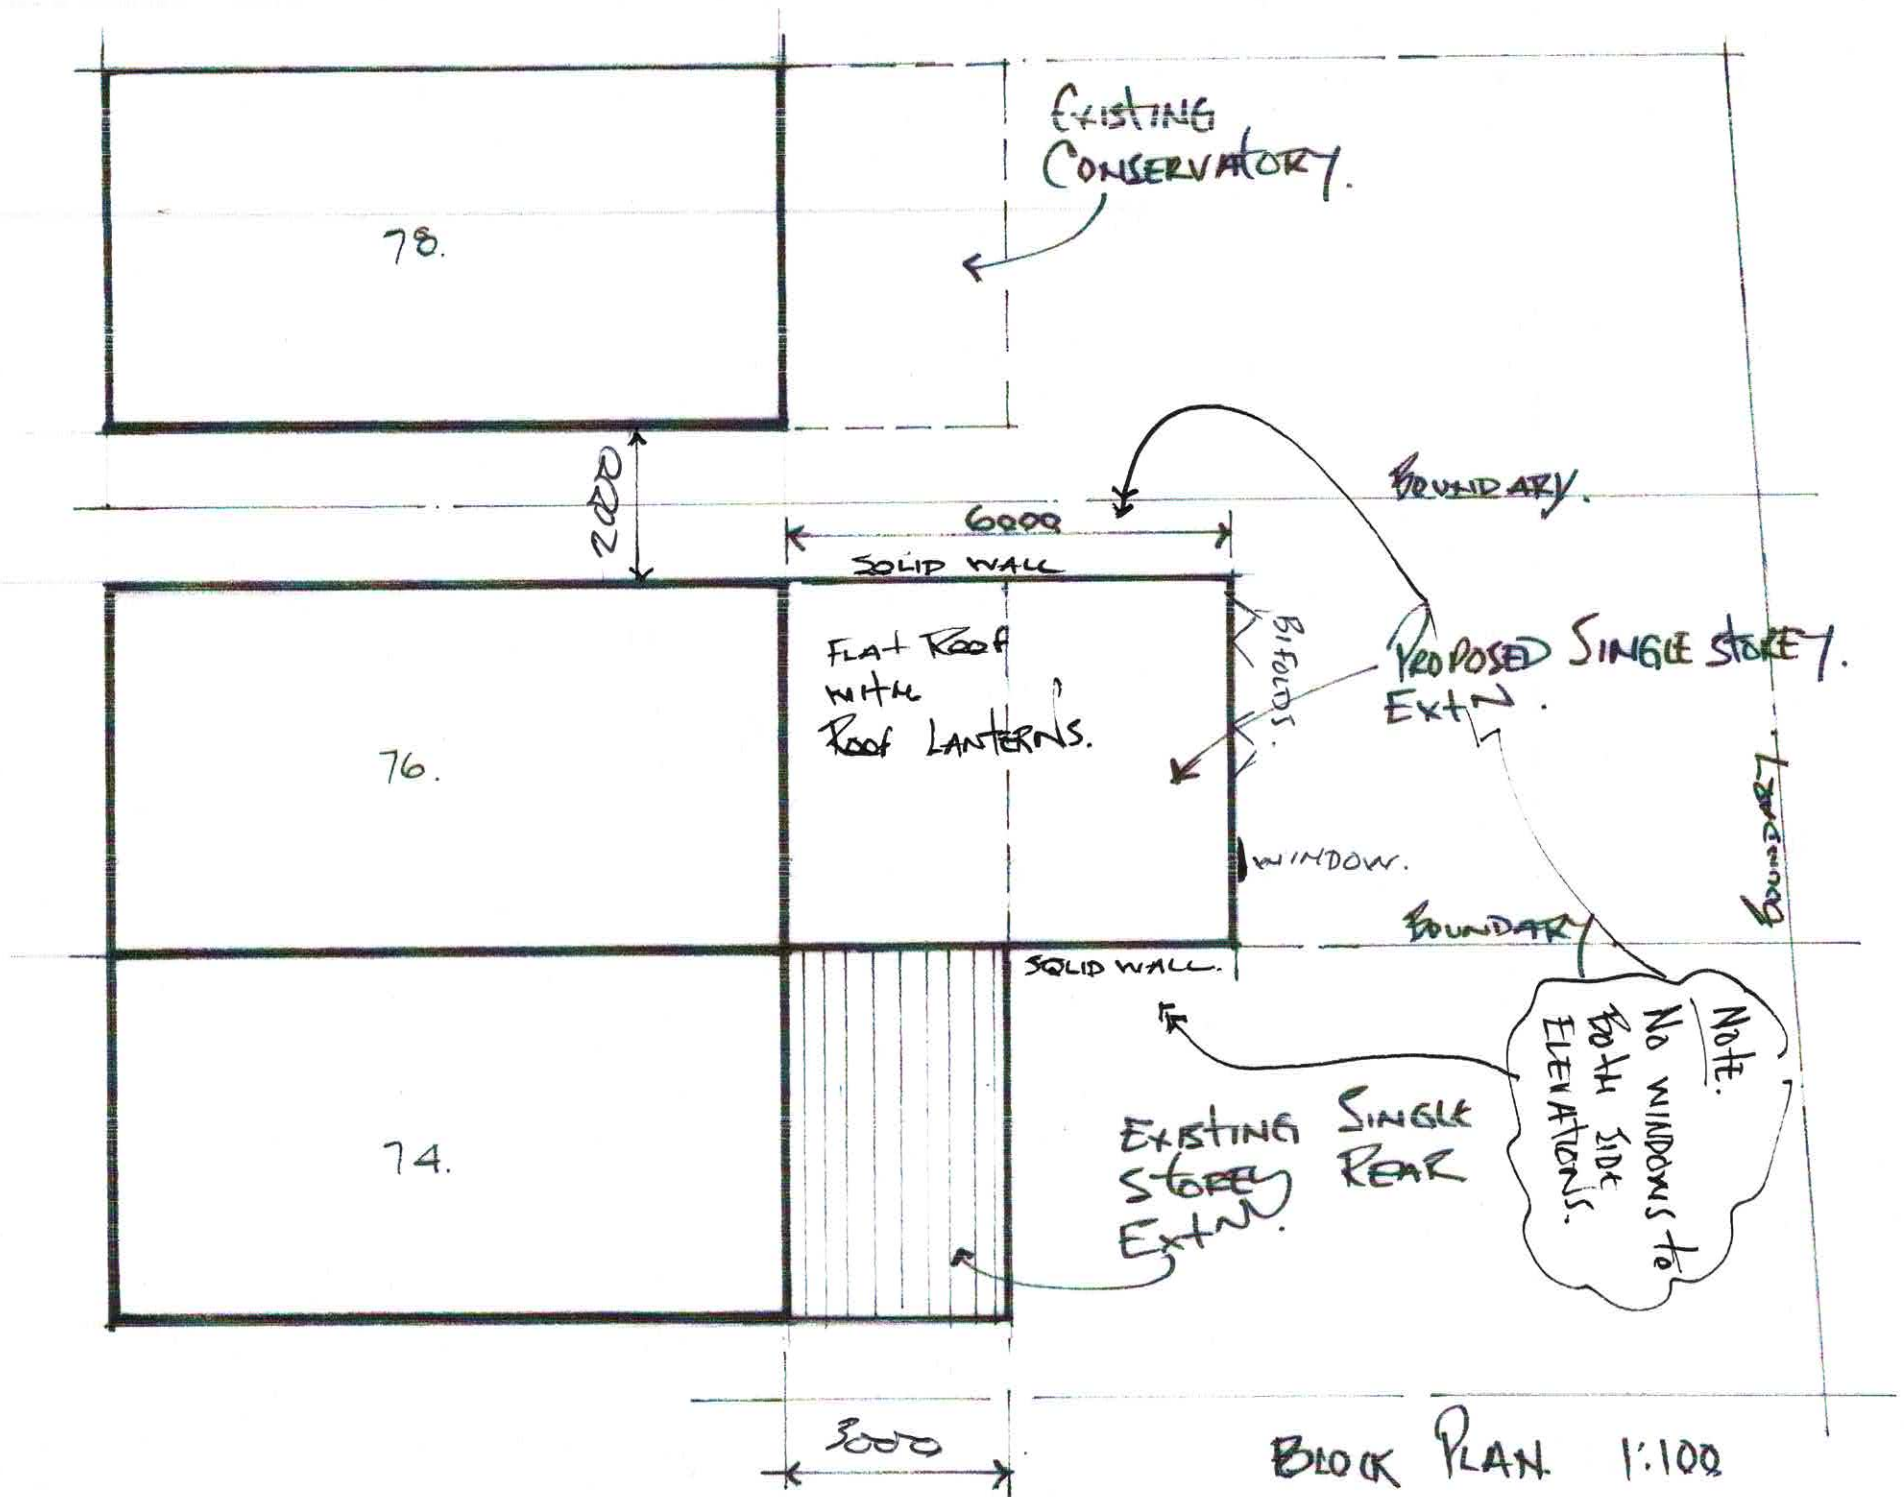


76 Green Acres

Existing
CONSERVATORY.

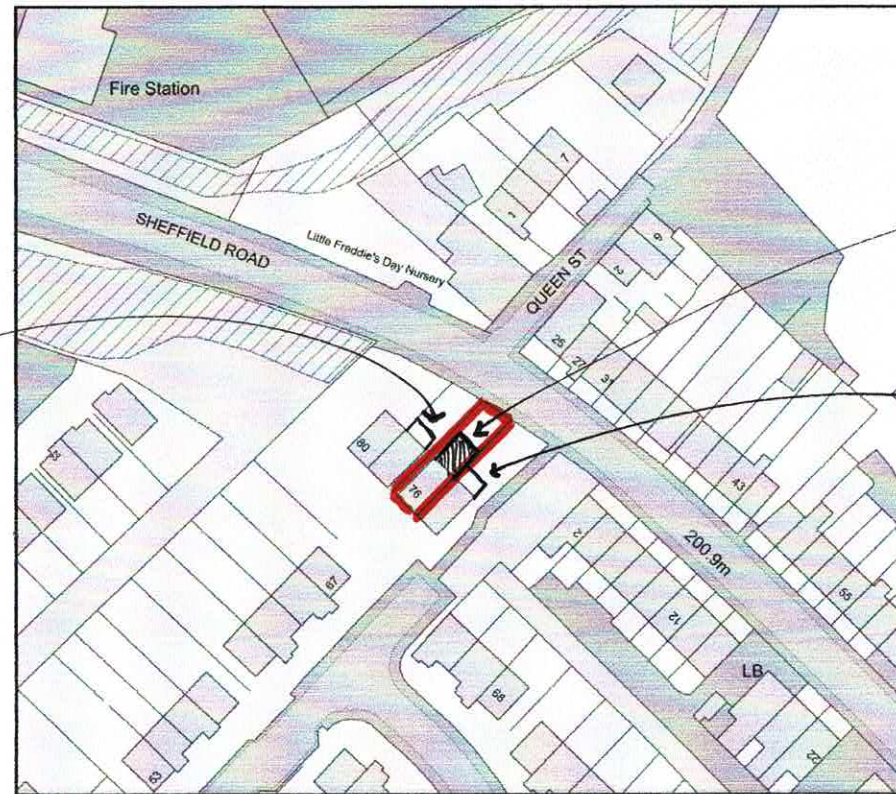

PROPOSED 6m.
SINGLE STOREY REAR
EXTN.

EXISTING
SINGLE STOREY EXTN.

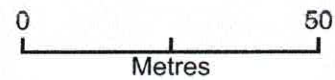

Plan Produced for: Sam Green
Date Produced: 06 Apr 2022
Plan Reference Number: TQRQM22096120745562
Scale: 1:1250 @ A4