
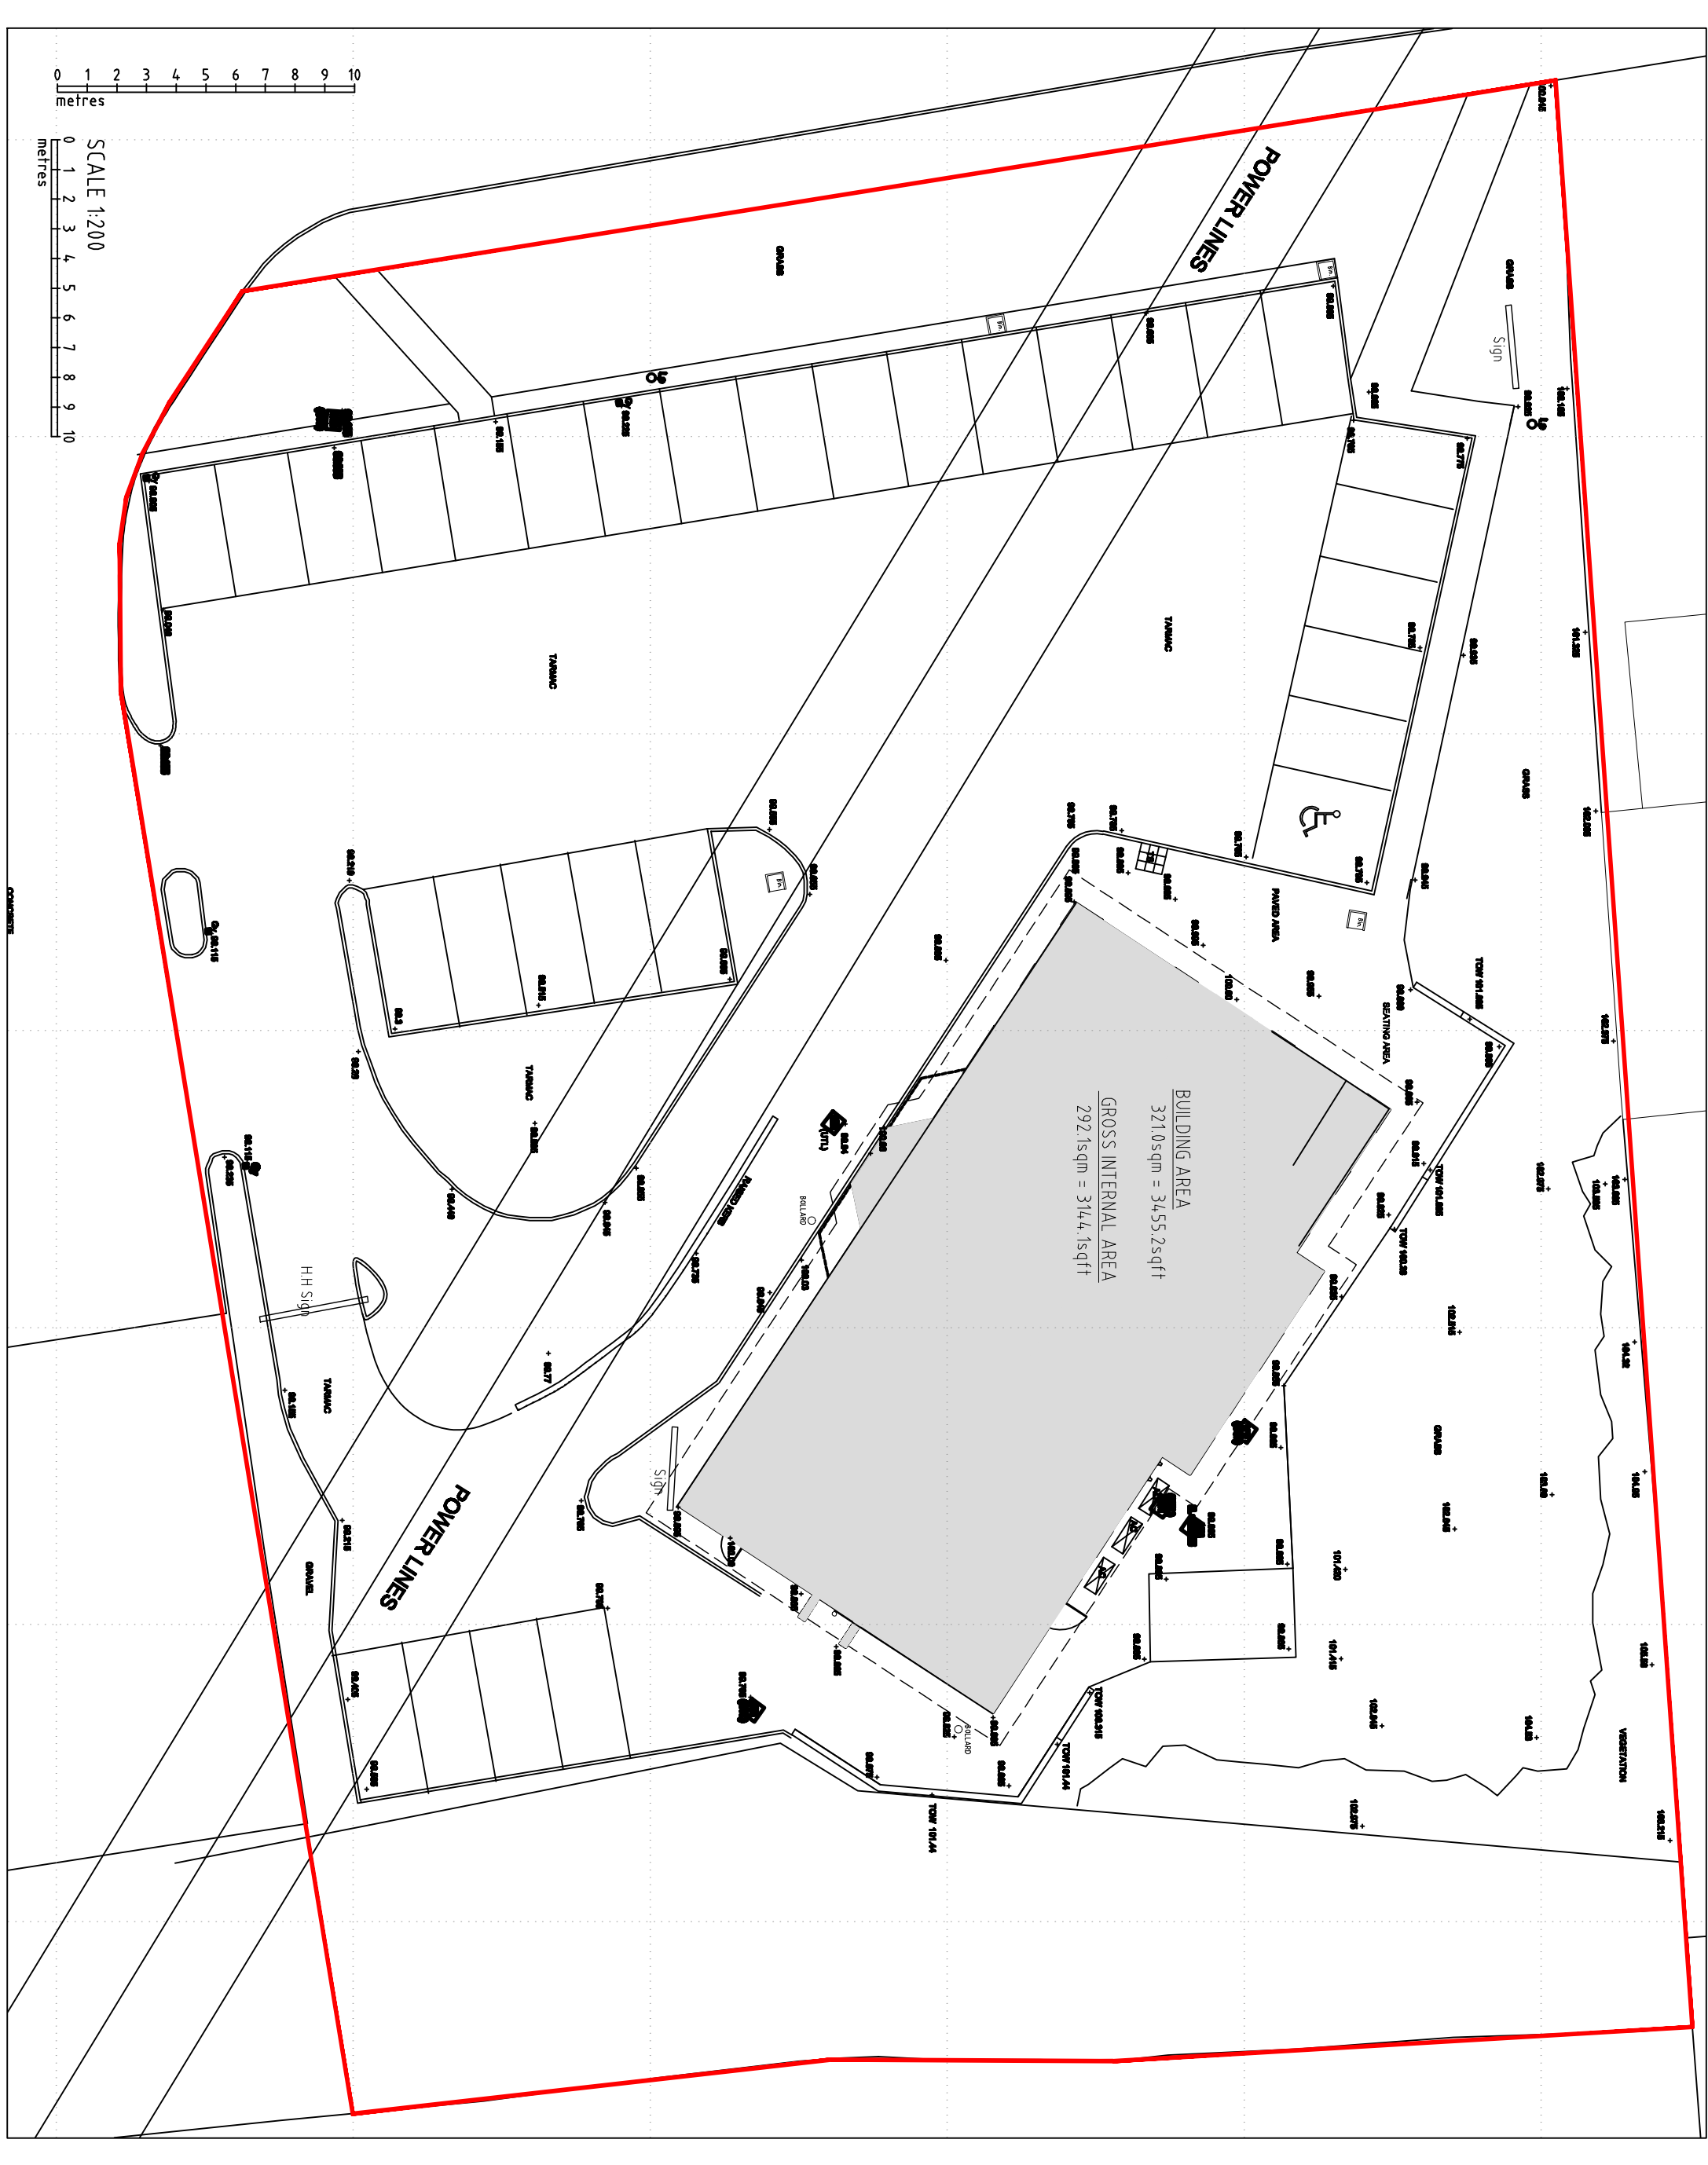
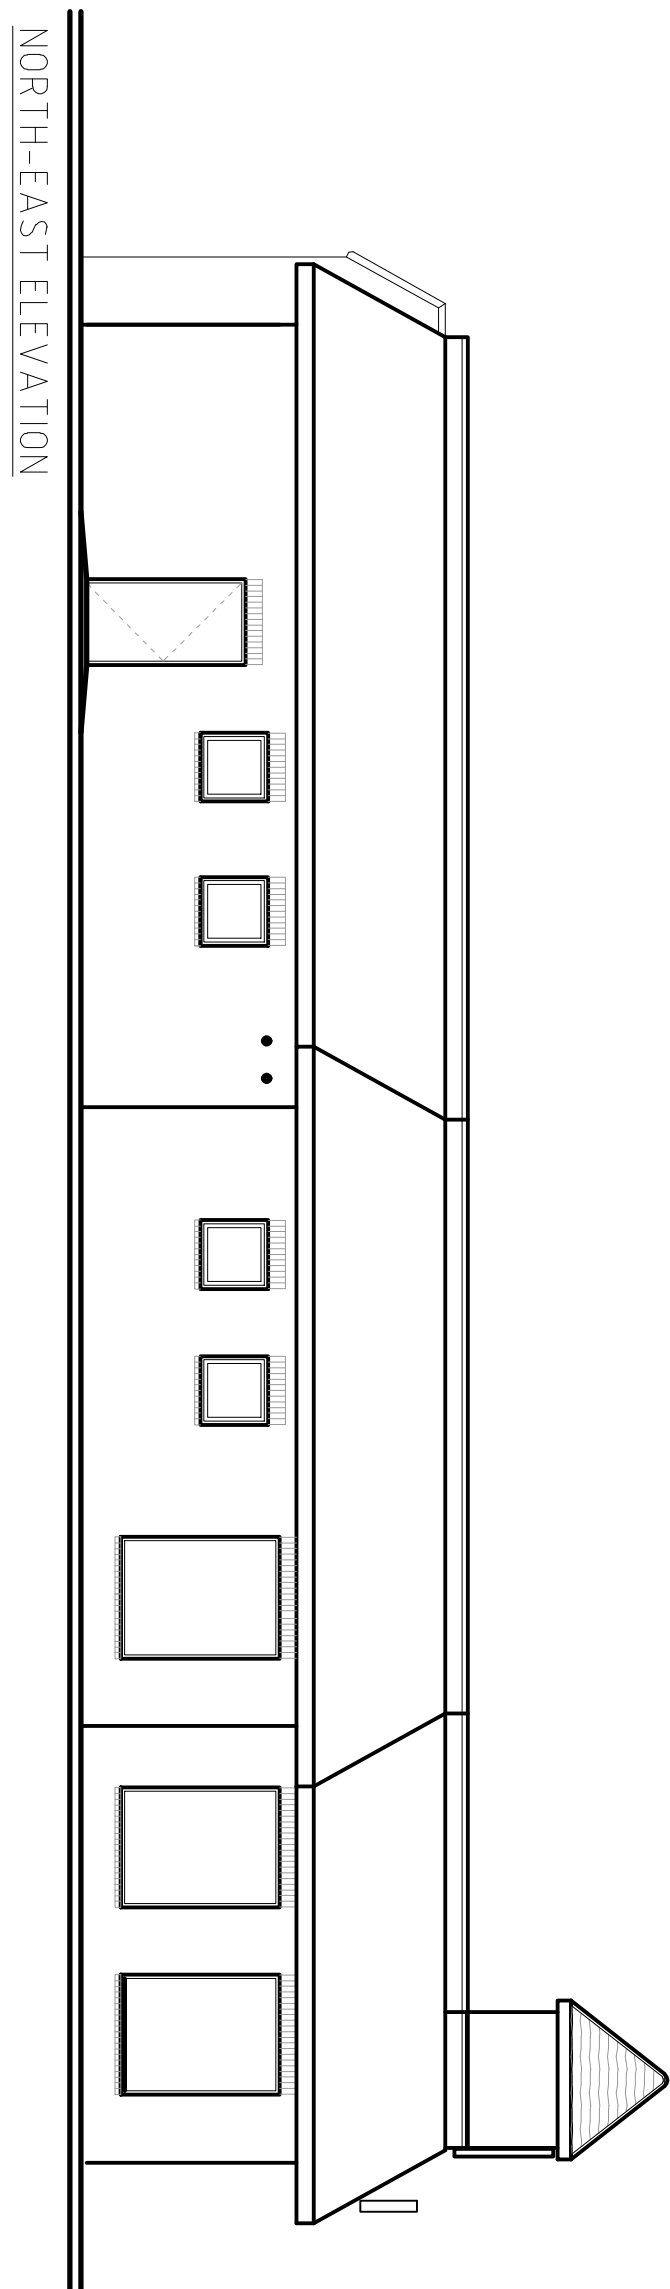
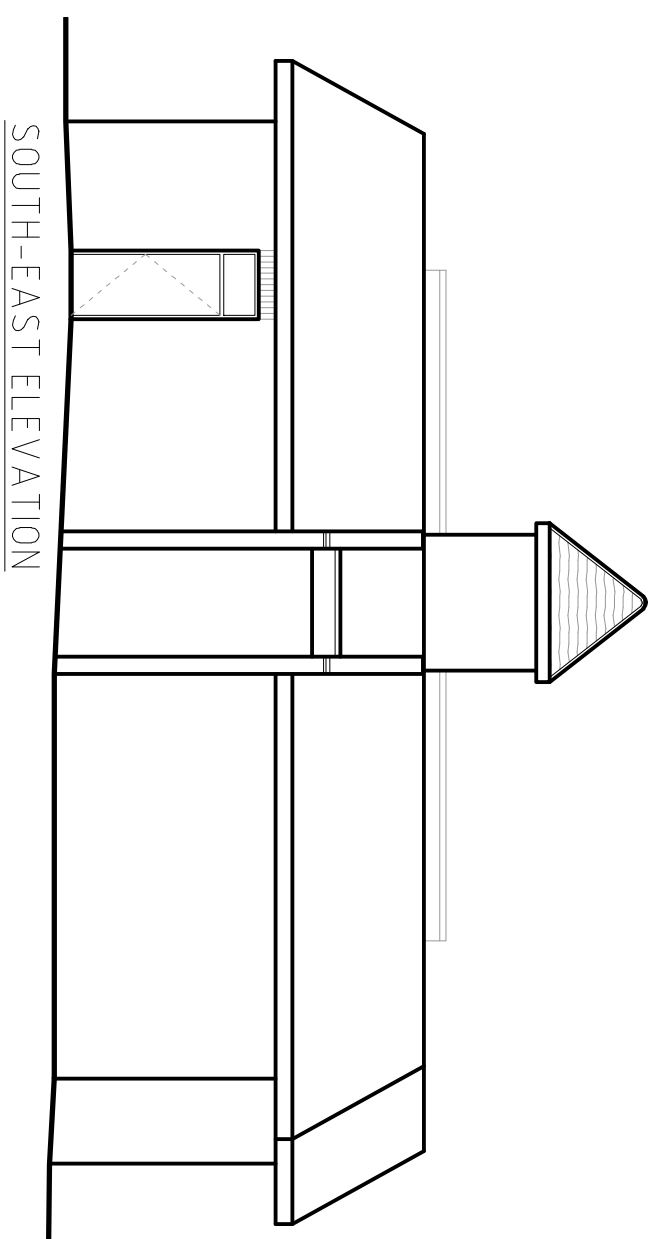
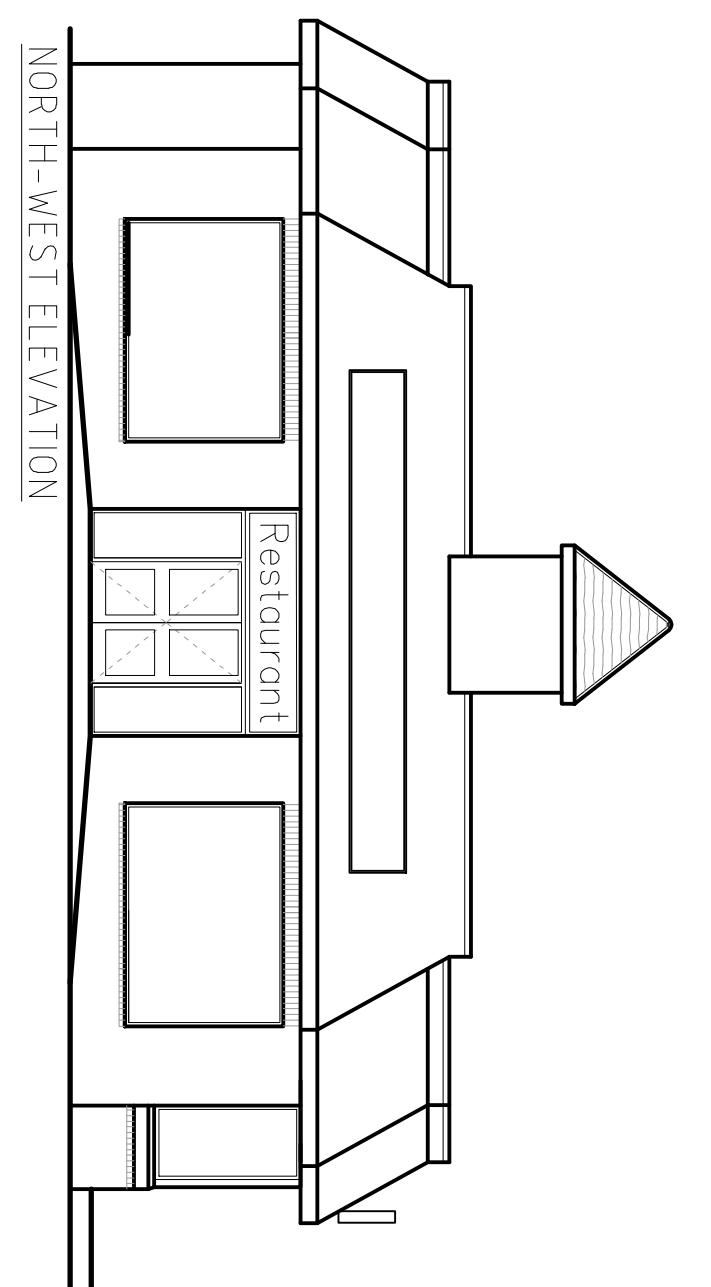


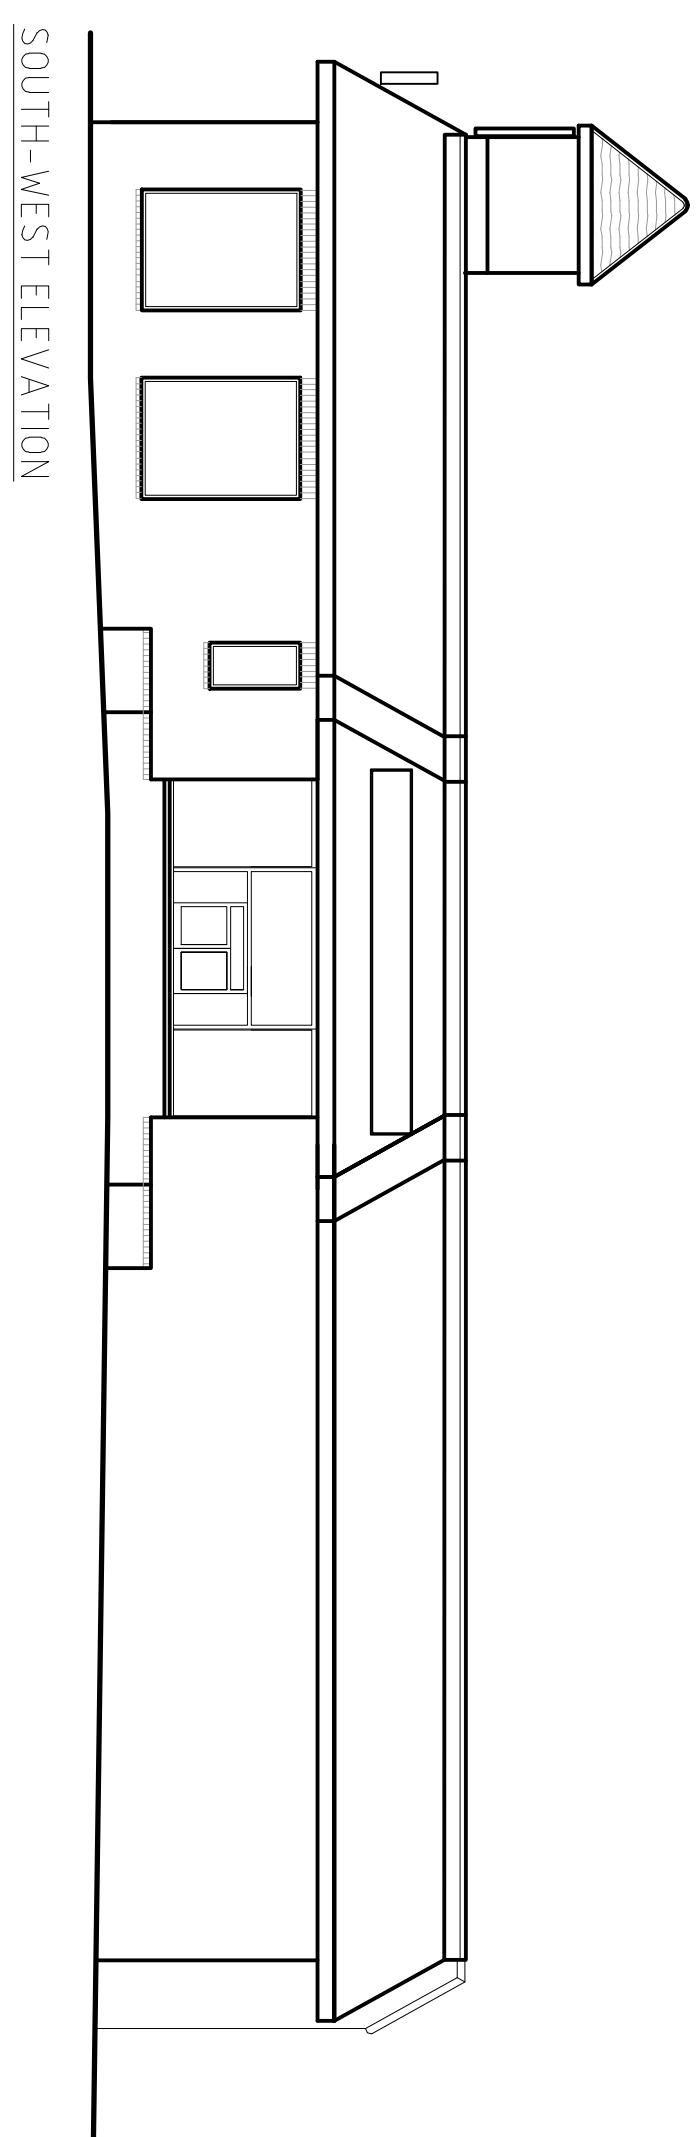

NOTES

THIS DRAWING AND ALL THE INFORMATION SHOWN IS THE PROPERTY OF  ARCHITECT LLC, AND SHALL NOT BE COPIED, WHOLE, OR IN PART, OR USED FOR ANY OTHER PURPOSE WITHOUT WRITTEN PERMISSION OF THE COMPANY.

ALL DIMENSIONS TO BE CHECKED ON SITE.

DO NOT SCALE FROM THIS DRAWING
EXCEPT FOR THE PURPOSES OF LOCAL AUTHORITY PLANNING

ALL DIMENSIONS TO BE CHECKED ON SITE.

DO NOT SCALE FROM THIS DRAWING
EXCEPT FOR THE PURPOSES OF LOCAL AUTHORITY
PLANNING

REV No.	DATE	REMARKS

	architect ltd	35 station street hendonbach essex cm11 9	tel: 01706 477000 e: info@architectltd.co.uk web: www.architectltd.co.uk	if you have a table 7 seater homelunch QFM	Client
	Job Title	DT Restaurant Barnsley	Wakefield Rd, S71 1NG		

Drawing Title
Existing Plans & Elevations Planning

Scale	Sheet size
as shown	A1
Date	Dwn. by
Mar 2011	⑧
Dwg. No.	Rev.
10.0080.X04	