
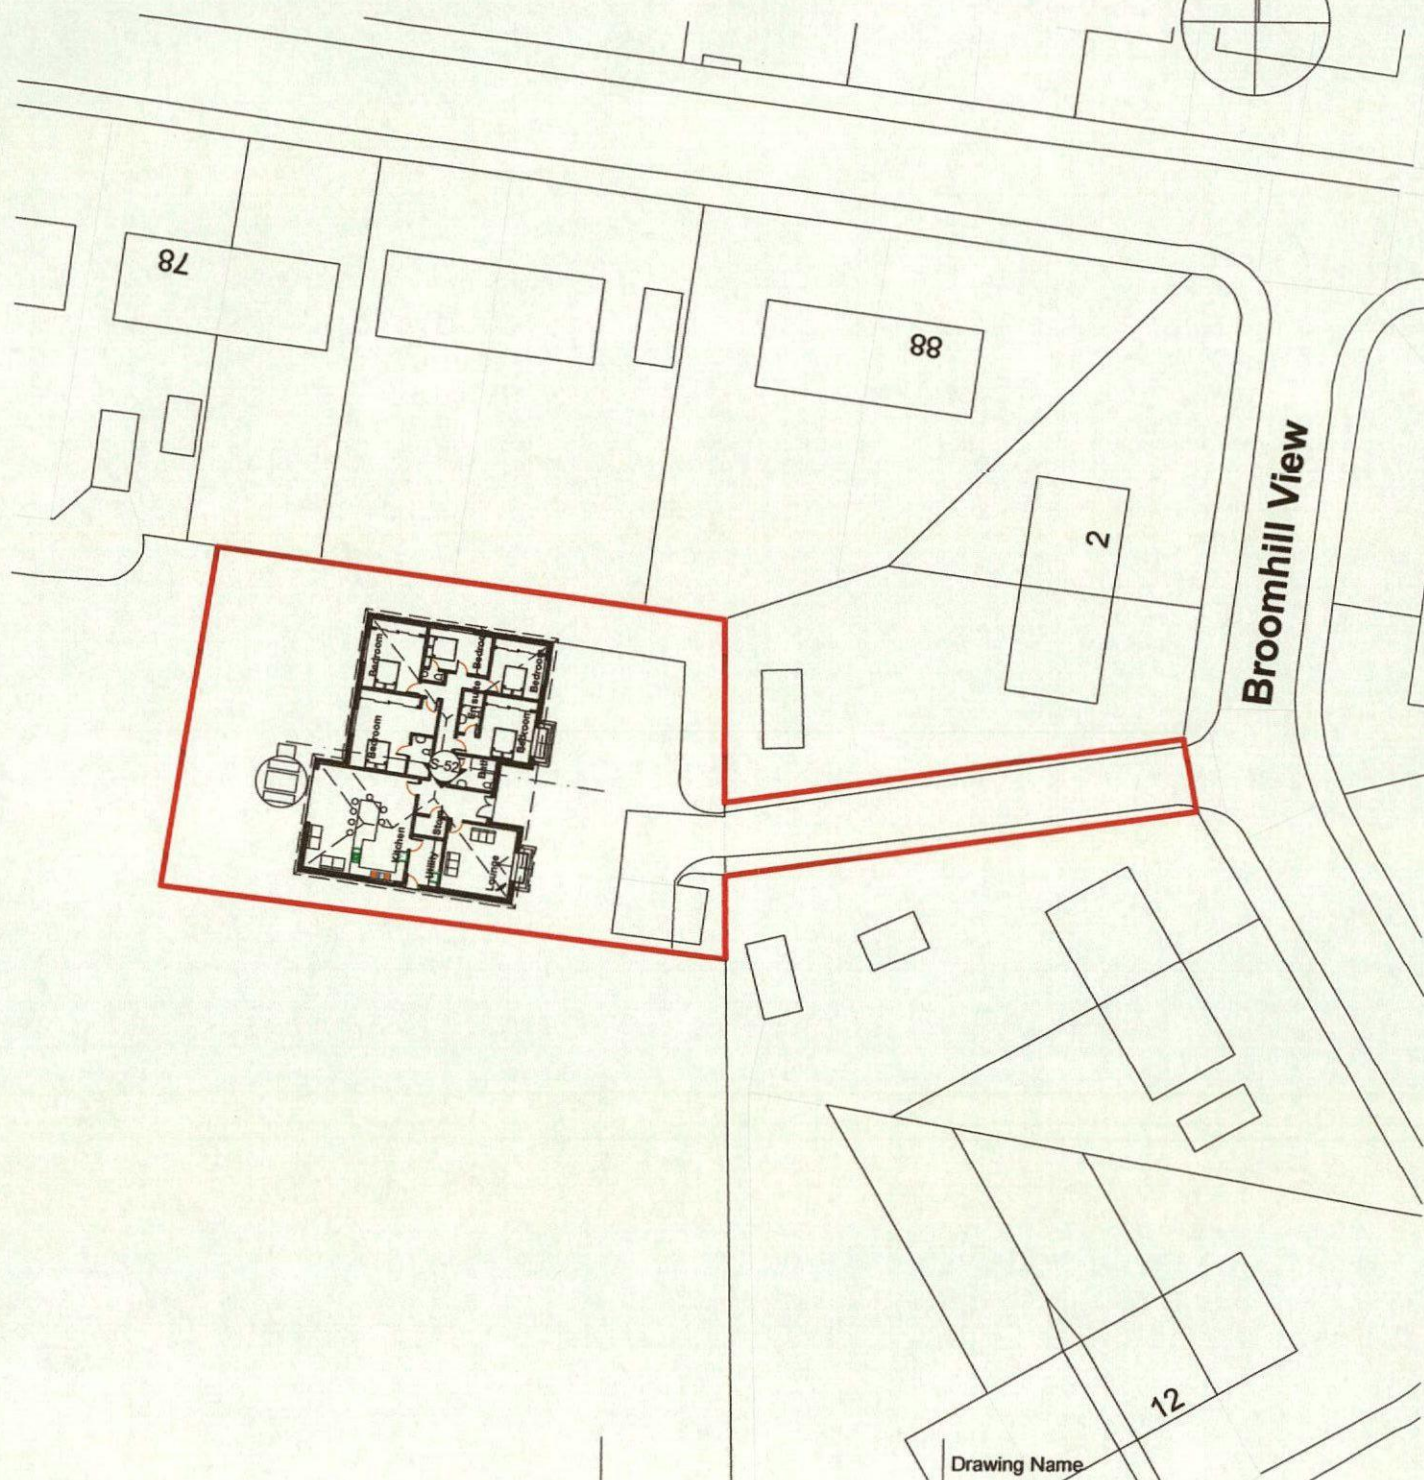


N

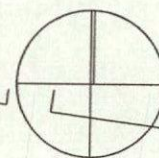

Alan Robinson
Chartered Architect BA Dip Arch RIBA, BSc (Hons)PM
2 Gawber Road, Barnsley S75 2AF
Tel/Fax 01226 286066 Mob 07947808933

Client **Mr R Priestley**



Project: **Proposed Single Residential Dwelling at Land at Broomhill View, Bolton Upon Dearne**

Drawing Name

Drawing Scale: 1/500

Rev: #Rev:

N

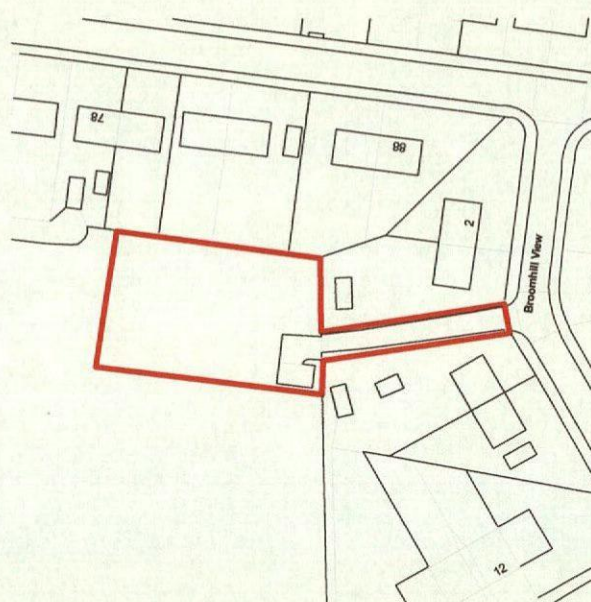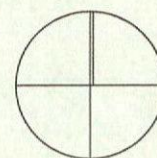

Ground Floor (23)

Drawing Name

Alan Robinson
Chartered Architect BA Dip Arch RIBA, BSc (Hons)PM
2 Gawber Road, Barnsley S75 2AF
Tel/Fax 01226 286066 Mob 07947808933

Drawing Scale: 1/1250

Client **Mr R Priestley**

Project: **Proposed Single Residential
Dwelling at land at Broomhill
View, Bolton Upon Dearne**

Rev: #Rev: