Plan Referred to

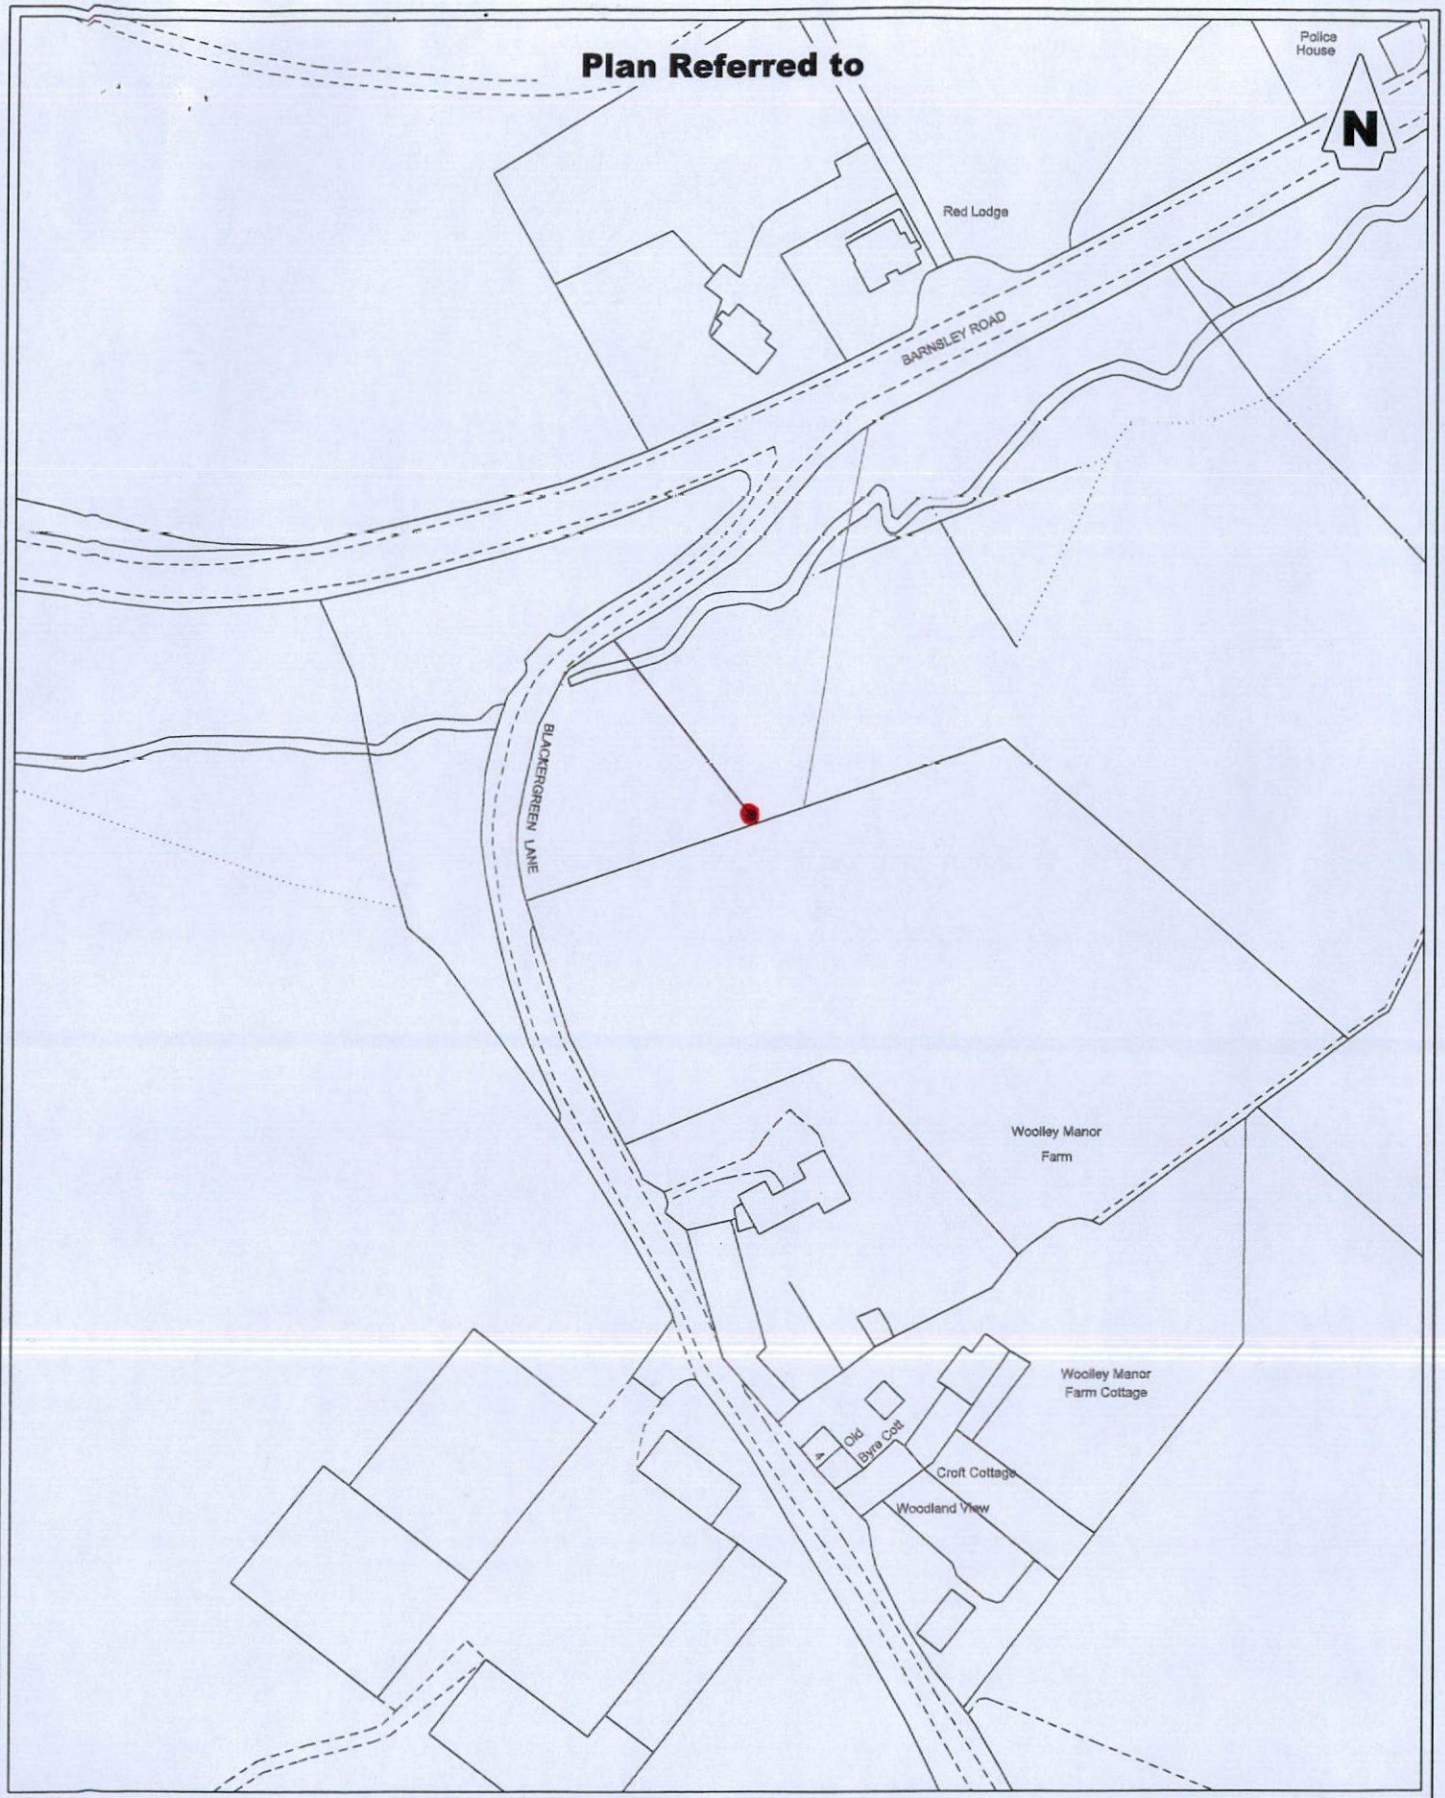

File last saved / modified on the 25/01/2017 07:49:14 by debbie.johnson, OS File Name - [C1066752.dgn]

National Grid Reference ..... SE 286 051
1:50,000 Sheet Number 110
Local Authority ..... BARNSLEY MBC

Based on the Ordnance Survey Map with the sanction of the controller of HM Stationery Office Crown copyright reserved.
Licensee: Northern Powergrid Holdings Company
Registered Office: Lloyds Court, 78 Grey Street, Newcastle Upon Tyne, NE1 6AF
Registered in England and Wales Number 3476201

NORTHERN POWERGRID

Lloyds Court, 78 Grey Street, Newcastle Upon Tyne, NE1 6AF

Manufacturer Details		SILKSTONE BARNSLEY	
Sheet No.	Scale 1:1000	WAYLEAVES PLAN	
Prepared By: John.Brooke		Document Details: LEGAL DRAWINGS OTHER	
Revised	Grid Reference: SE 286 051	Drawing No.: C1066752	Historic Ref No.: YC14246
Date Issued: 24/01/2017	Checked By: P.WATKINSON	Revision	Notes

A3

Copyright of Northern Powergrid Holdings Company. No part of this drawing to be reproduced without prior permission.

Plan Referred to

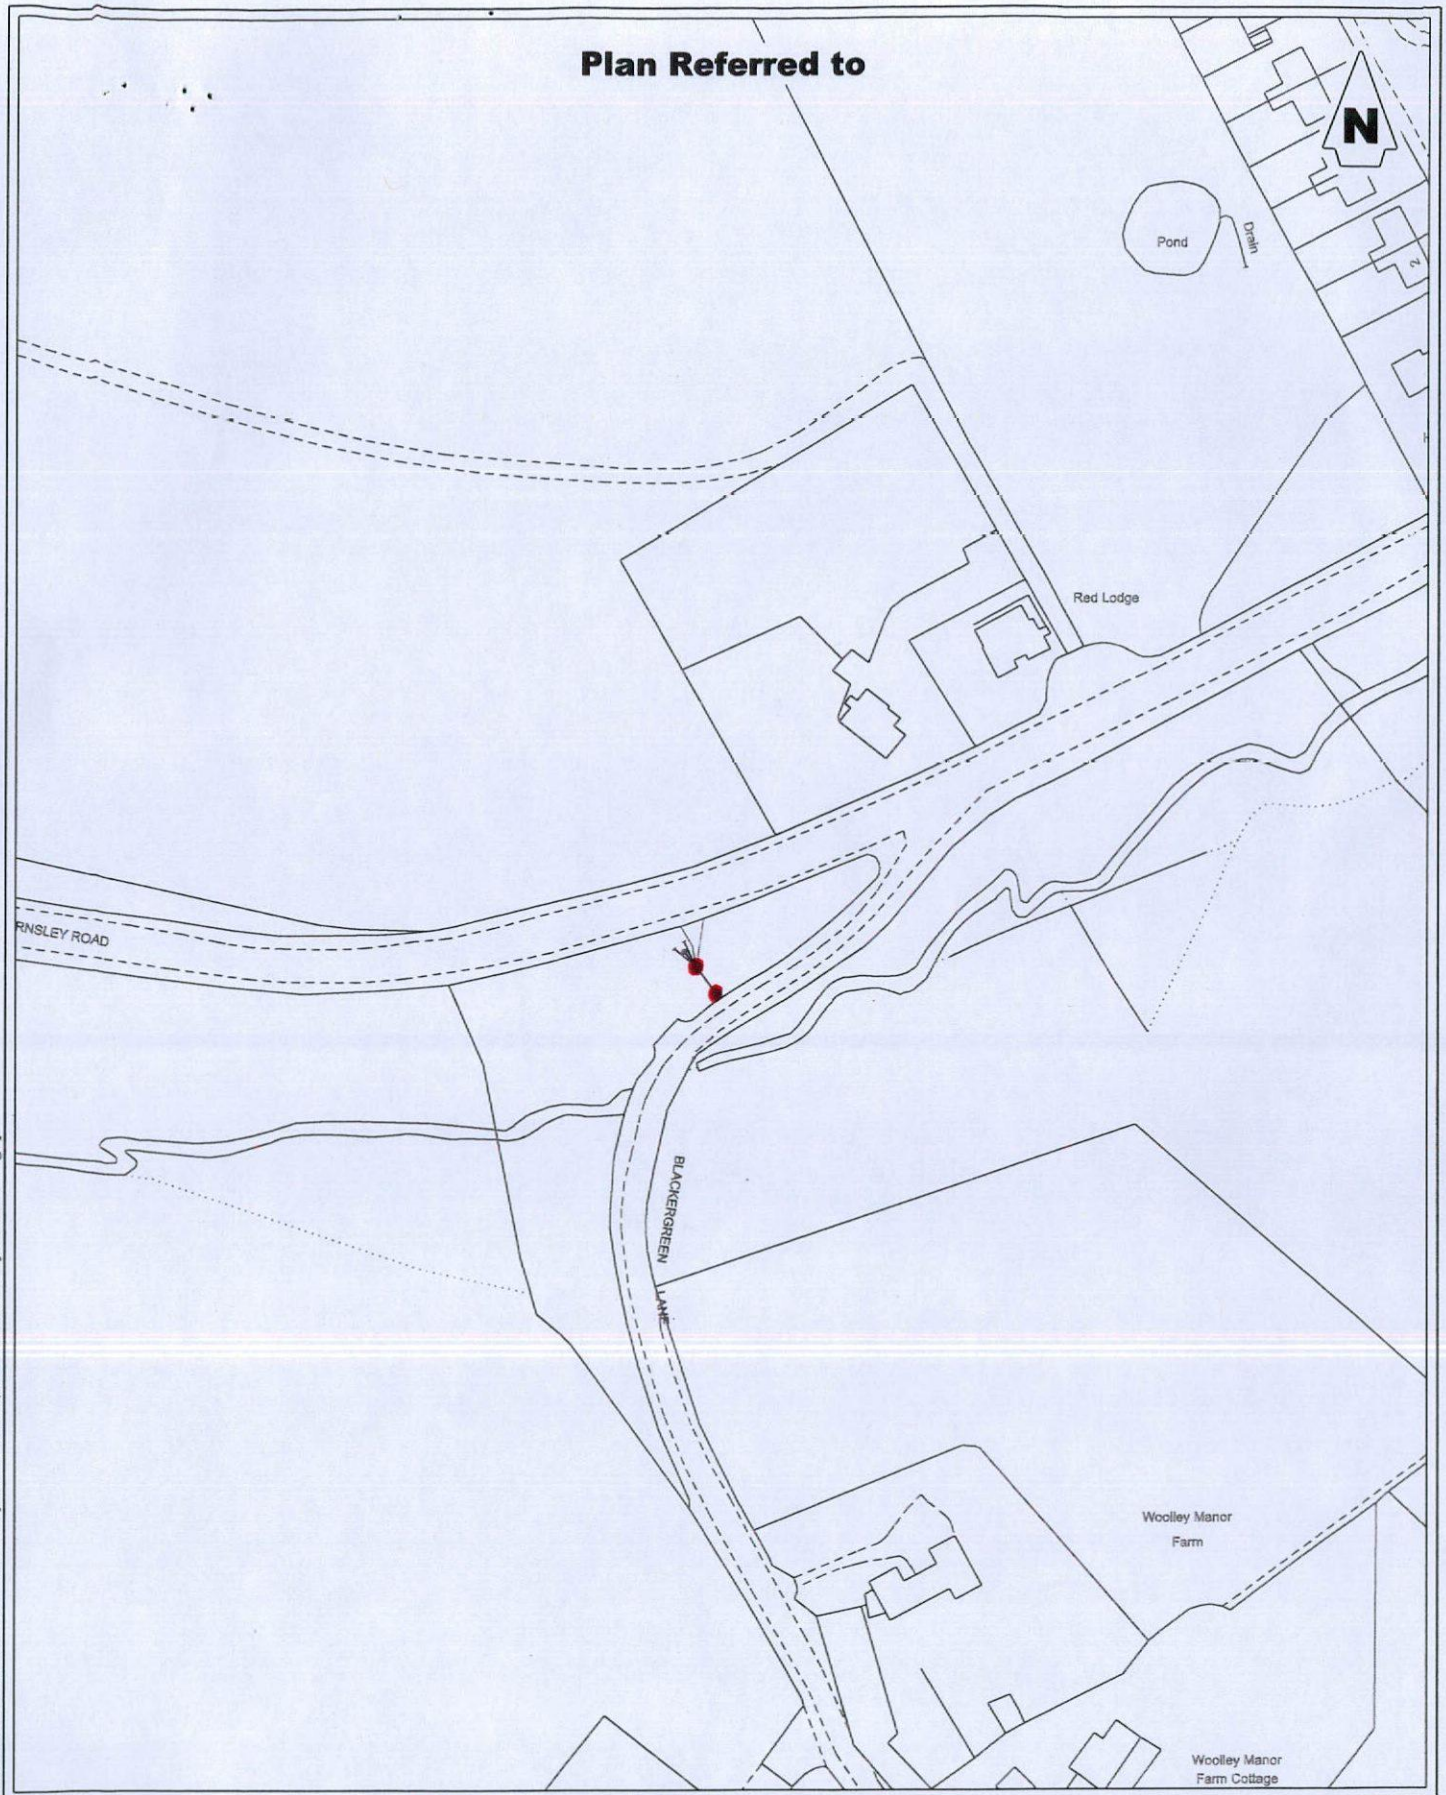

File last saved / modified on the 30/01/2017 08:59:02 by John.Brooke, OS File Name - [C1066751.dgn]

National Grid Reference SE284048
1:50,000 Sheet Number 110
Local Authority ..... BARNSLEY MBC

Based on the Ordnance Survey Map with the sanction of the controller of HM Stationery Office Crown copyright reserved.
Licensee: Northern Powergrid Holdings Company
Registered Office: Lloyds Court, 78 Grey Street, Newcastle Upon Tyne, NE1 6AF
Registered in England and Wales Number 3476201

NORTHERN POWERGRID

Manufacturer Details

Lloyds Court, 78 Grey Street, Newcastle Upon Tyne, NE1 6AF

SILKSTONE
BARNSLEY

WAYLEAVES PLAN

Sheet No.	Scale 1:1000	Prepared By John.Brooke	Document Details LEGAL DRAWINGS OTHER
Revised	Grid Reference SE284048	Drawing No. C1066751	Historic Ref No. YC14246
Date Issued 24/01/2017	Checked By P.WATKINSON	Revision	Notes

A3

Copyright of Northern Powergrid Holdings Company. No part of this drawing to be reproduced without prior permission.