


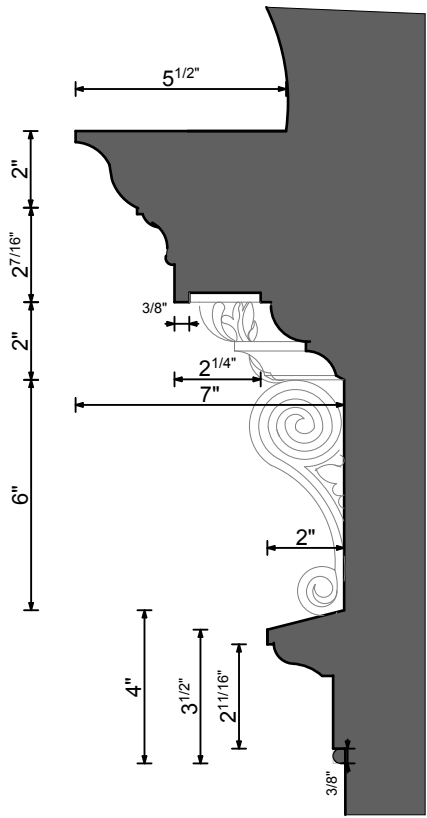
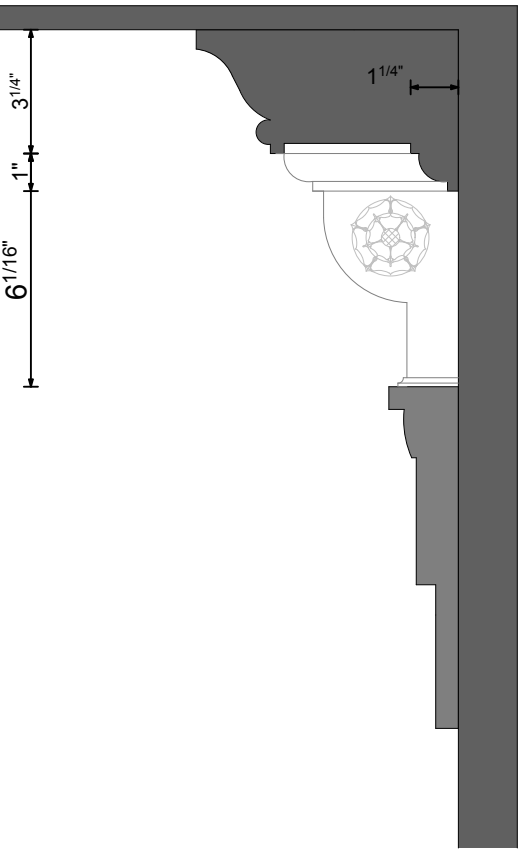


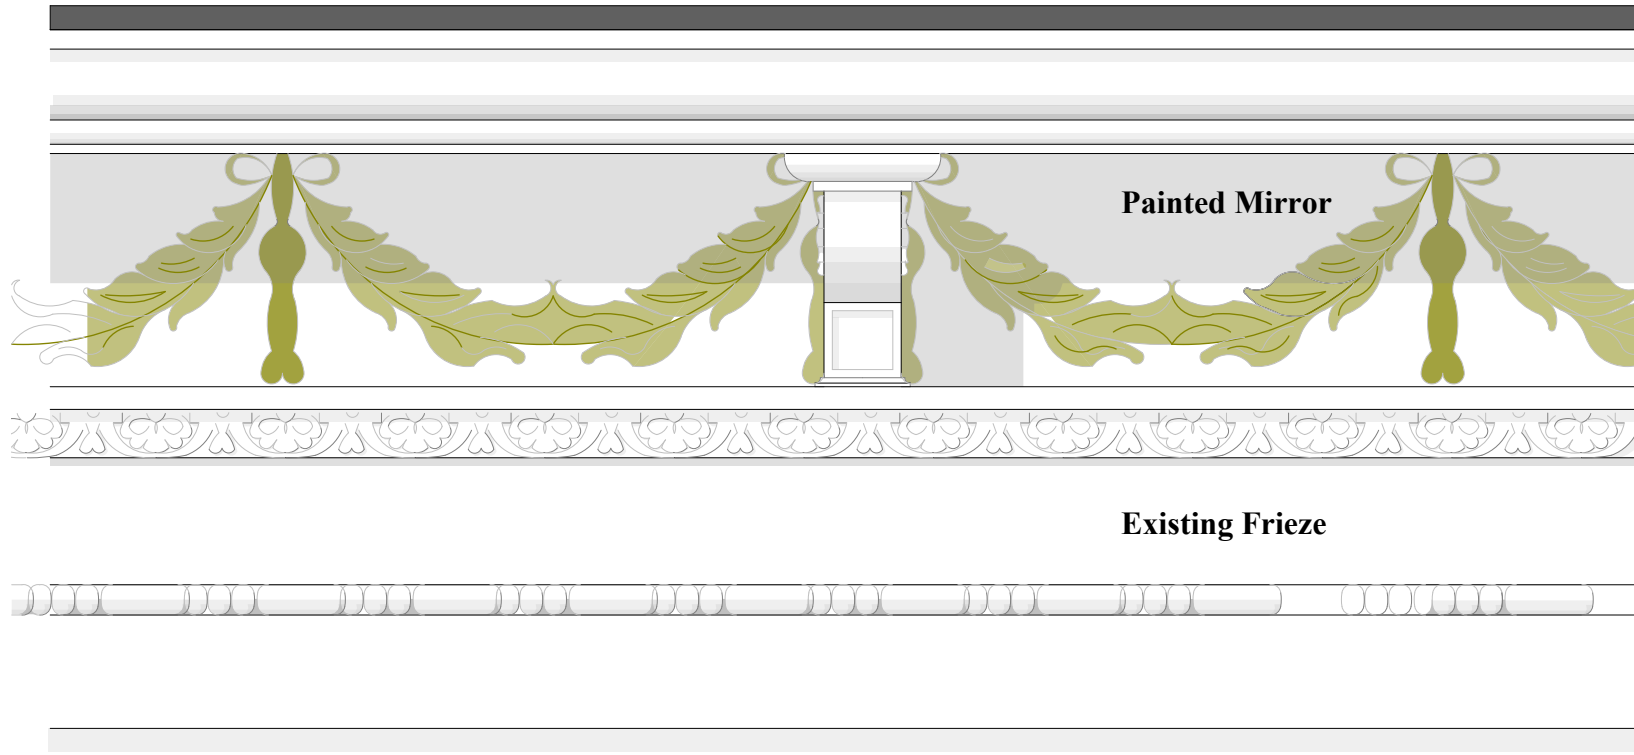



EXISTING ORIGINAL CORNICE: 'AVIARY' ROOM AT WEST END OF RANGE
1:5

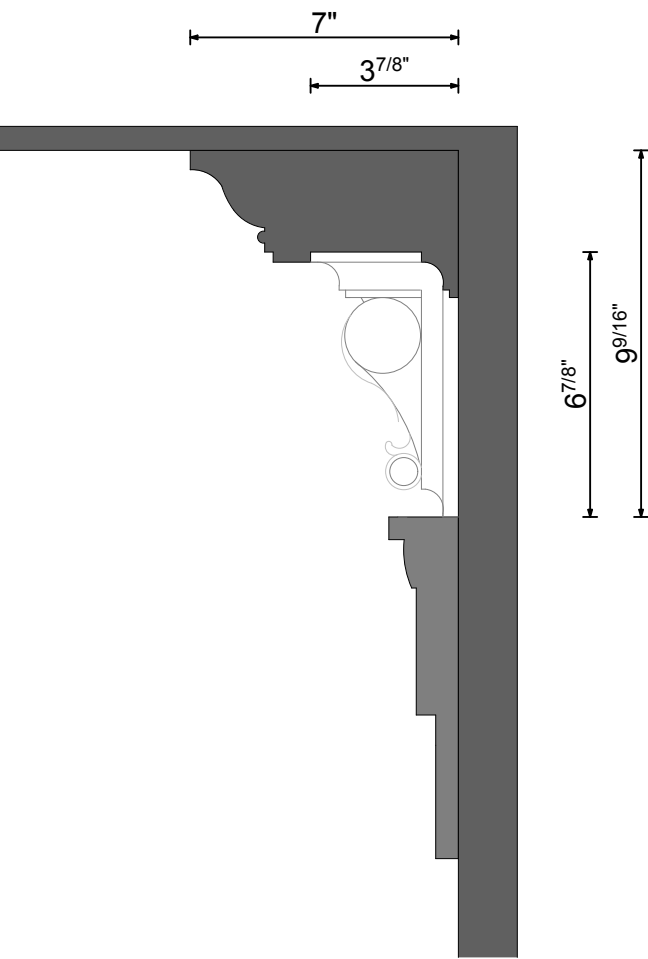

CONJECTURED COPY OF AVIARY ROOM CORNICE BY EARLY 19th CENTURY PLASTERER WITH LESS SPACE AND LESS MONEY
1:5

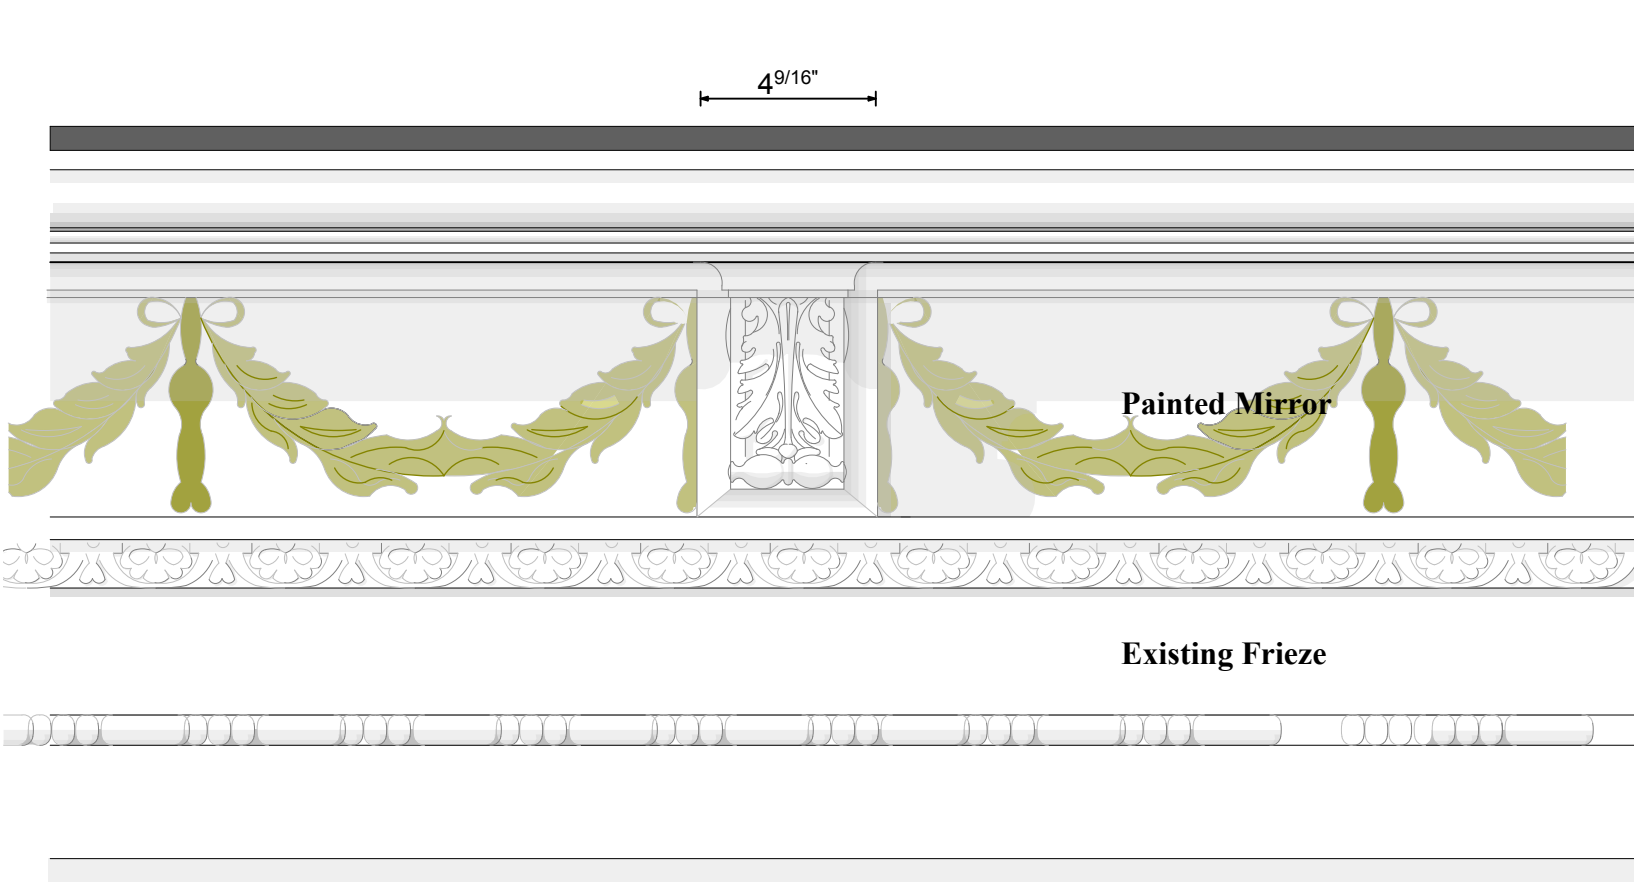

PROPOSED COPY OF AVIARY ROOM CORNICE BY WILLSON AND DOWLING 2012
1:5

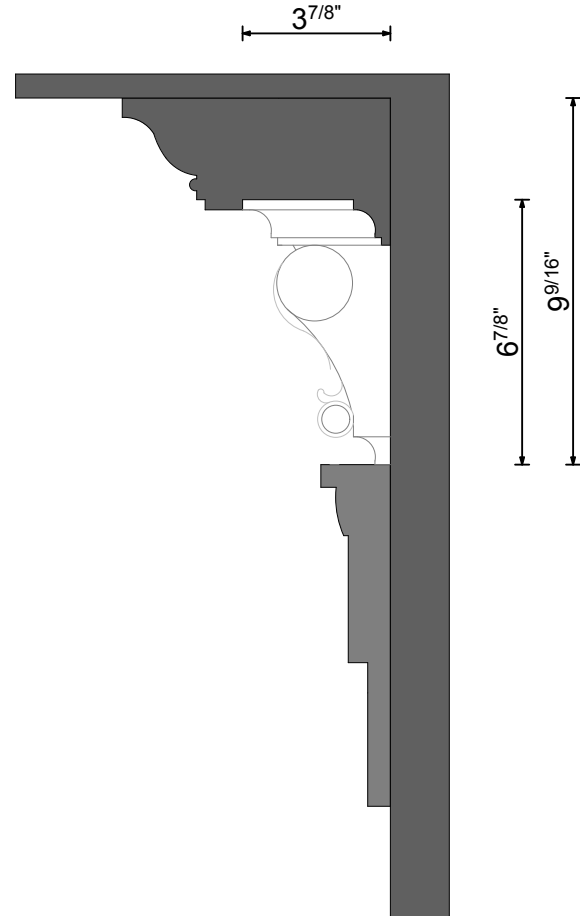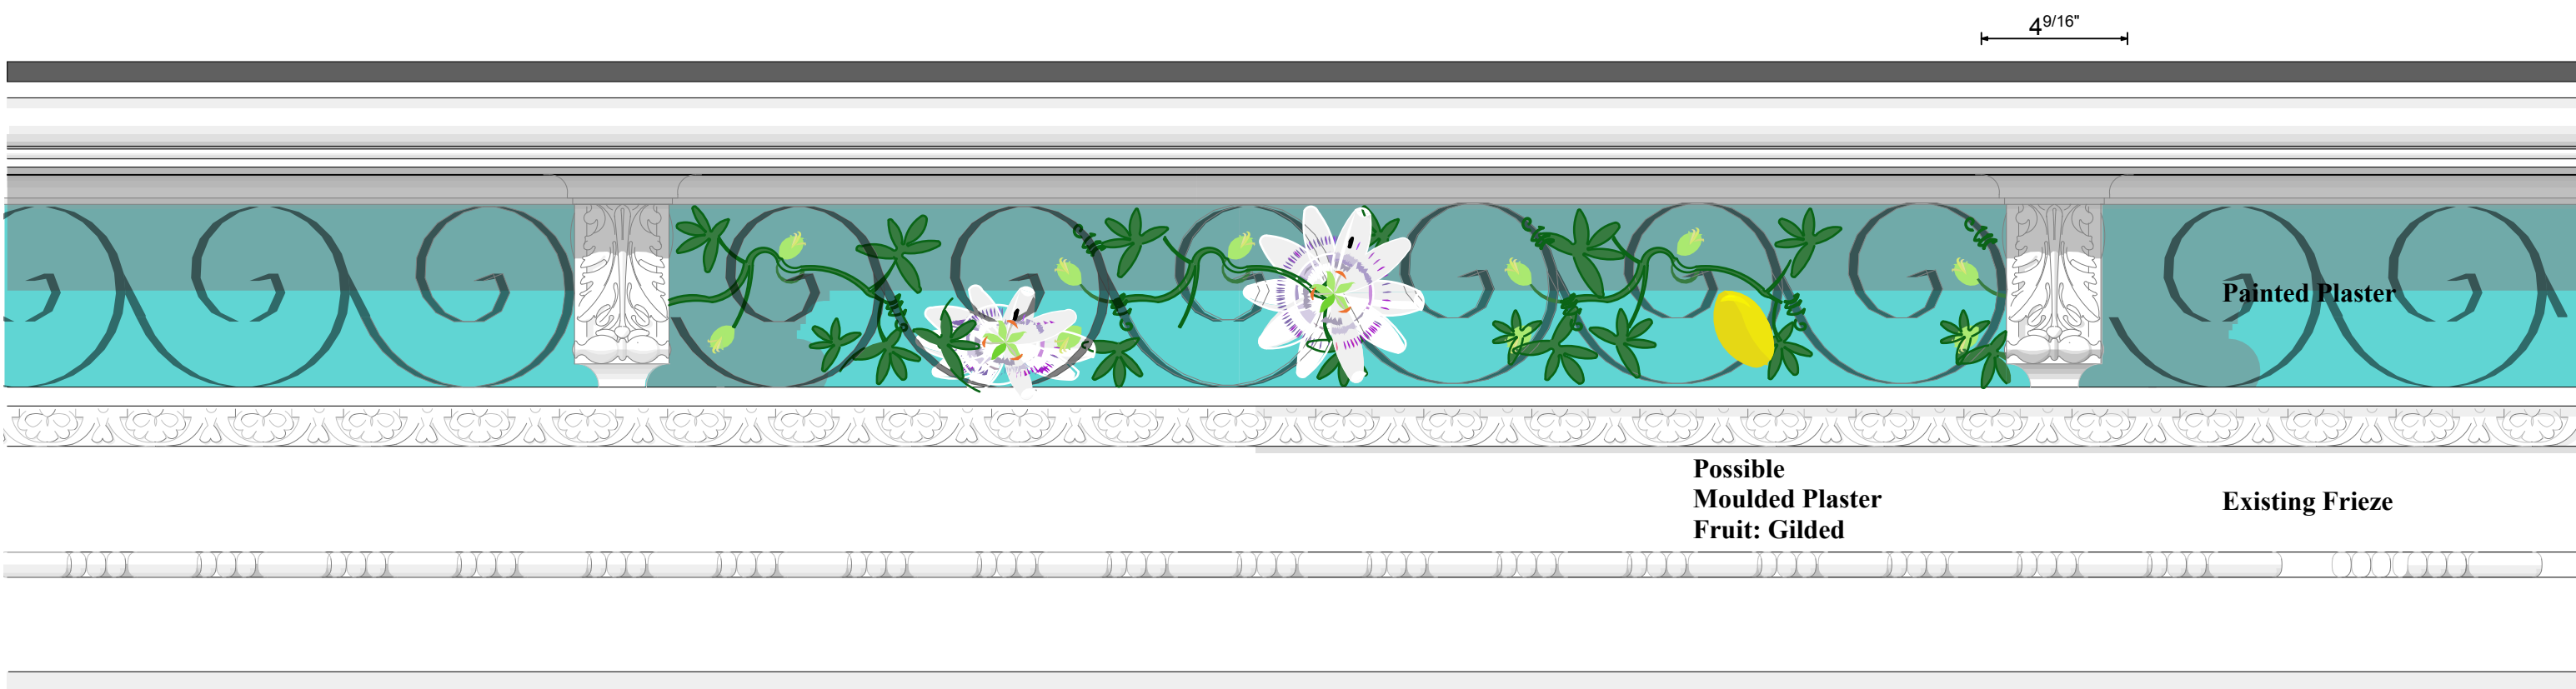

DESIGN DEVELOPMENT: MIRROR OMITTED, SCOTIS MOULD AT SIDE OF CORBELS REMOVED, 'ROMANTIC' EMBELLISHMENT OF PASSION FLOWERS ON 'CLASSICAL' VITRUVIAN SCROLL
1:5



AVAILABLE DENTIL MOULD
1:5.92

REVISION

Birkett Cole Lowe
ARCHITECTS

Client
NORTHERN COLLEGE

Project
DEFECTIVE CEILING

Site
**WENTWORTH CASTLE
STAINBOROUGH
BARNSELY S75 3ET**

Drawing
**AVIARY ROOM CORNICE AND
PROPOSED MBB CORNICE
COMPAIRED**

Scale
1:5, 1:5.92

By
NL

Date
Jan 2012

L.B.C.

Drawing Number
3500MBB 11B