



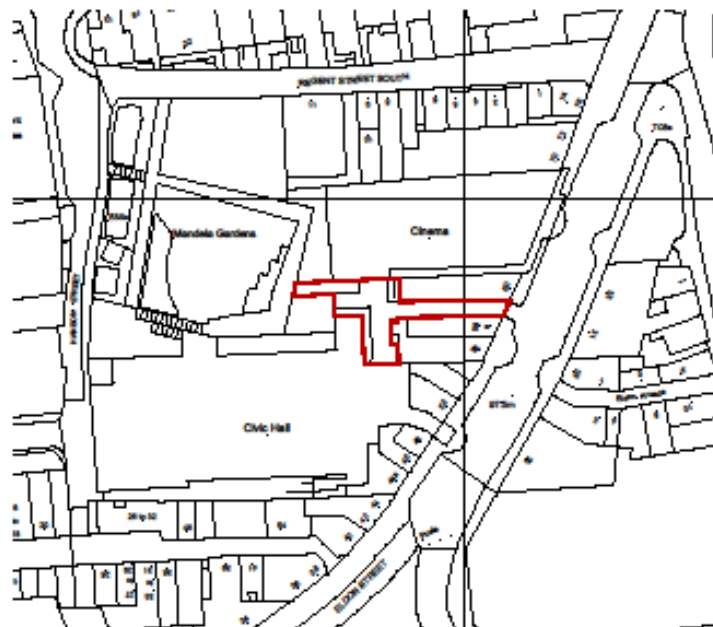

LOCATION PLAN

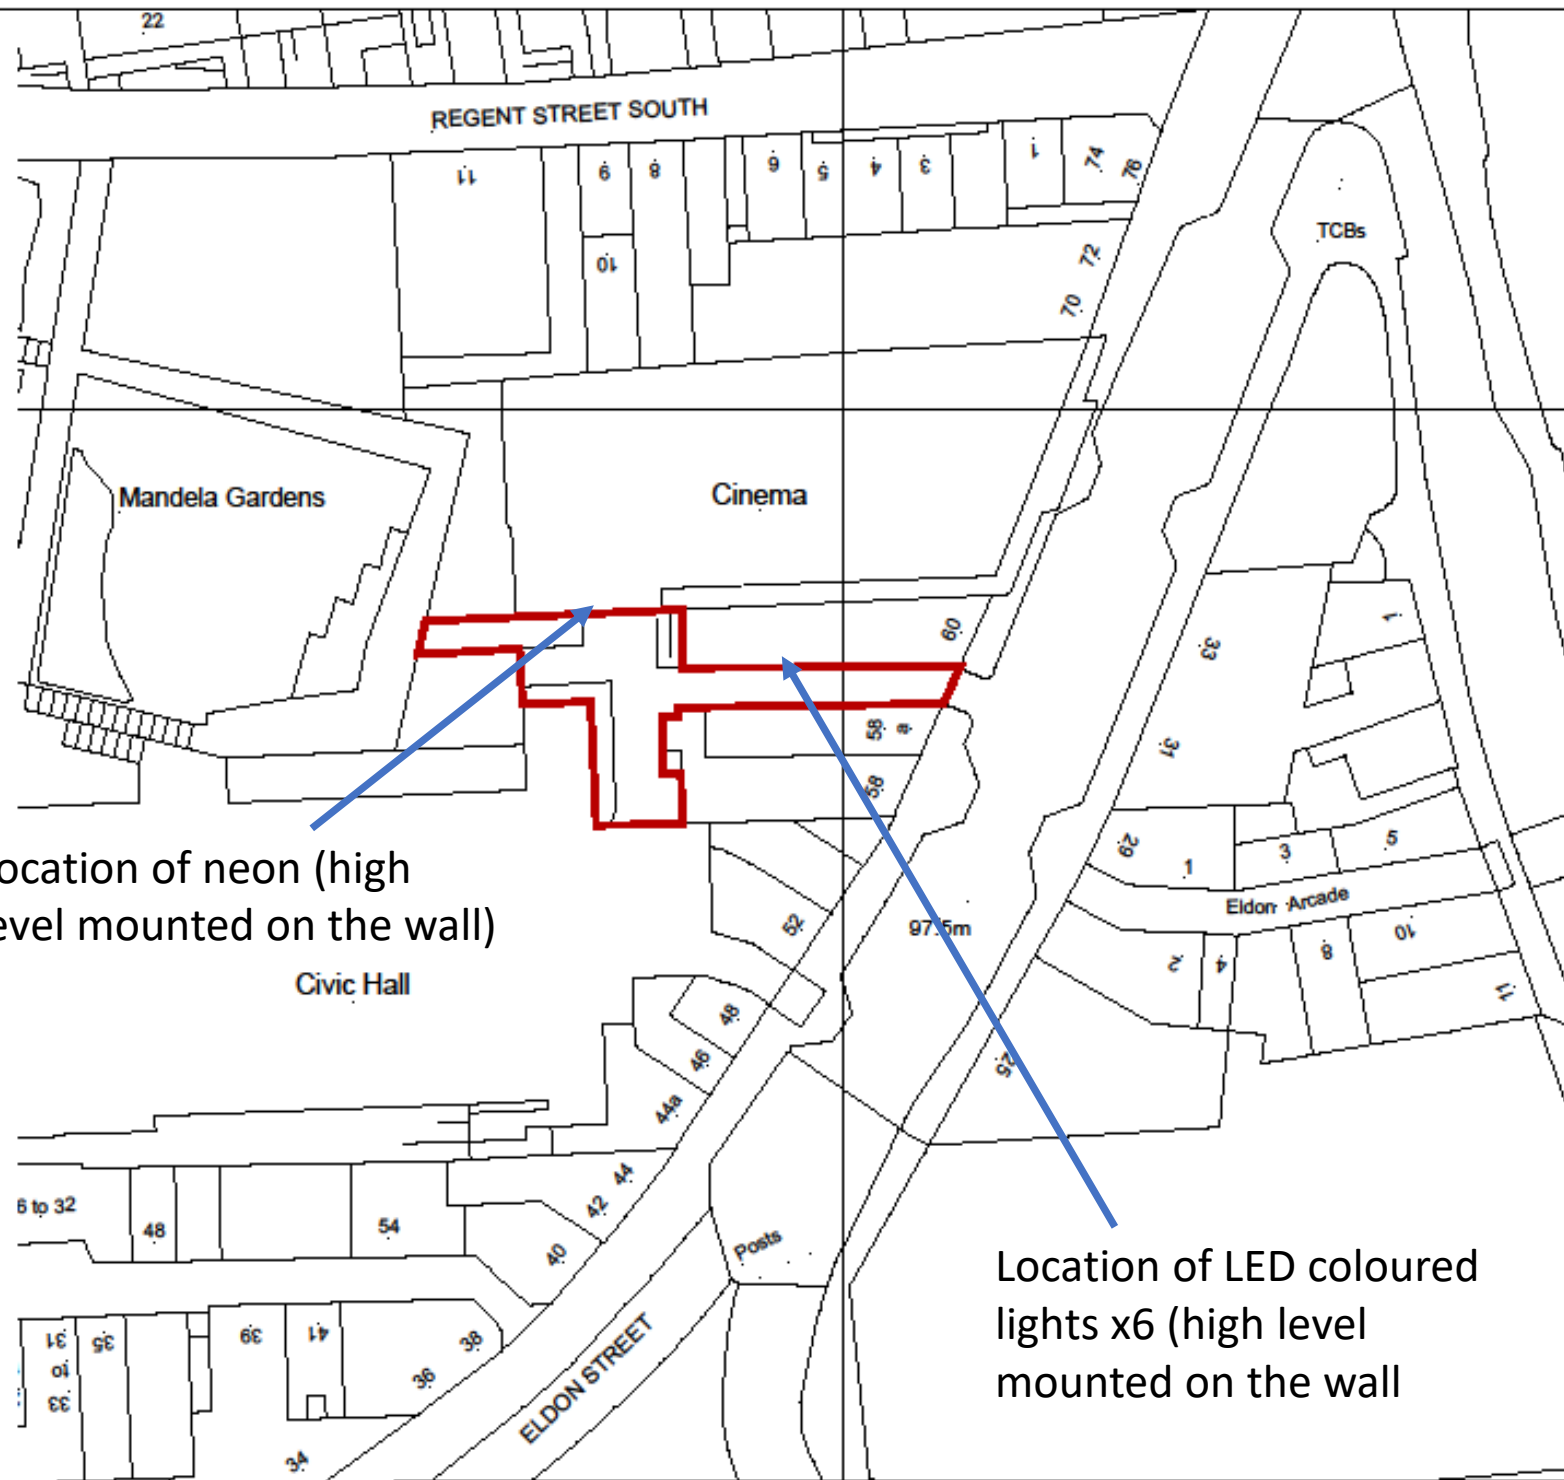

Location of neon (high level mounted on the wall)

Civic Hall

Location of LED coloured lights x6 (high level mounted on the wall)

SITE/BLOCK PLAN

* inc. architecture ltd

the barn, mook hall farm, 83 Leeds Road, Mirfield, Wt14 0da, West Yorkshire
tel: 07831 276384, e-mail: mail@ino-architecture.co.uk, www.ino-architecture.com

© 2021

project	BARNLEY HAZ - ALLEY BETWEEN 68 & 80 ELDON STREET, BARNLEY	status	HAZ VISIONING		
client	BARNLEY METROPOLITAN BOROUGH COUNCIL	date	SEPTEMBER 2021	scale	1:1250/600 @ A3
dwg title	EXISTING LOCATION & BLOCK PLANS	dwg no.	132/P/100	rev.	

revision notes: