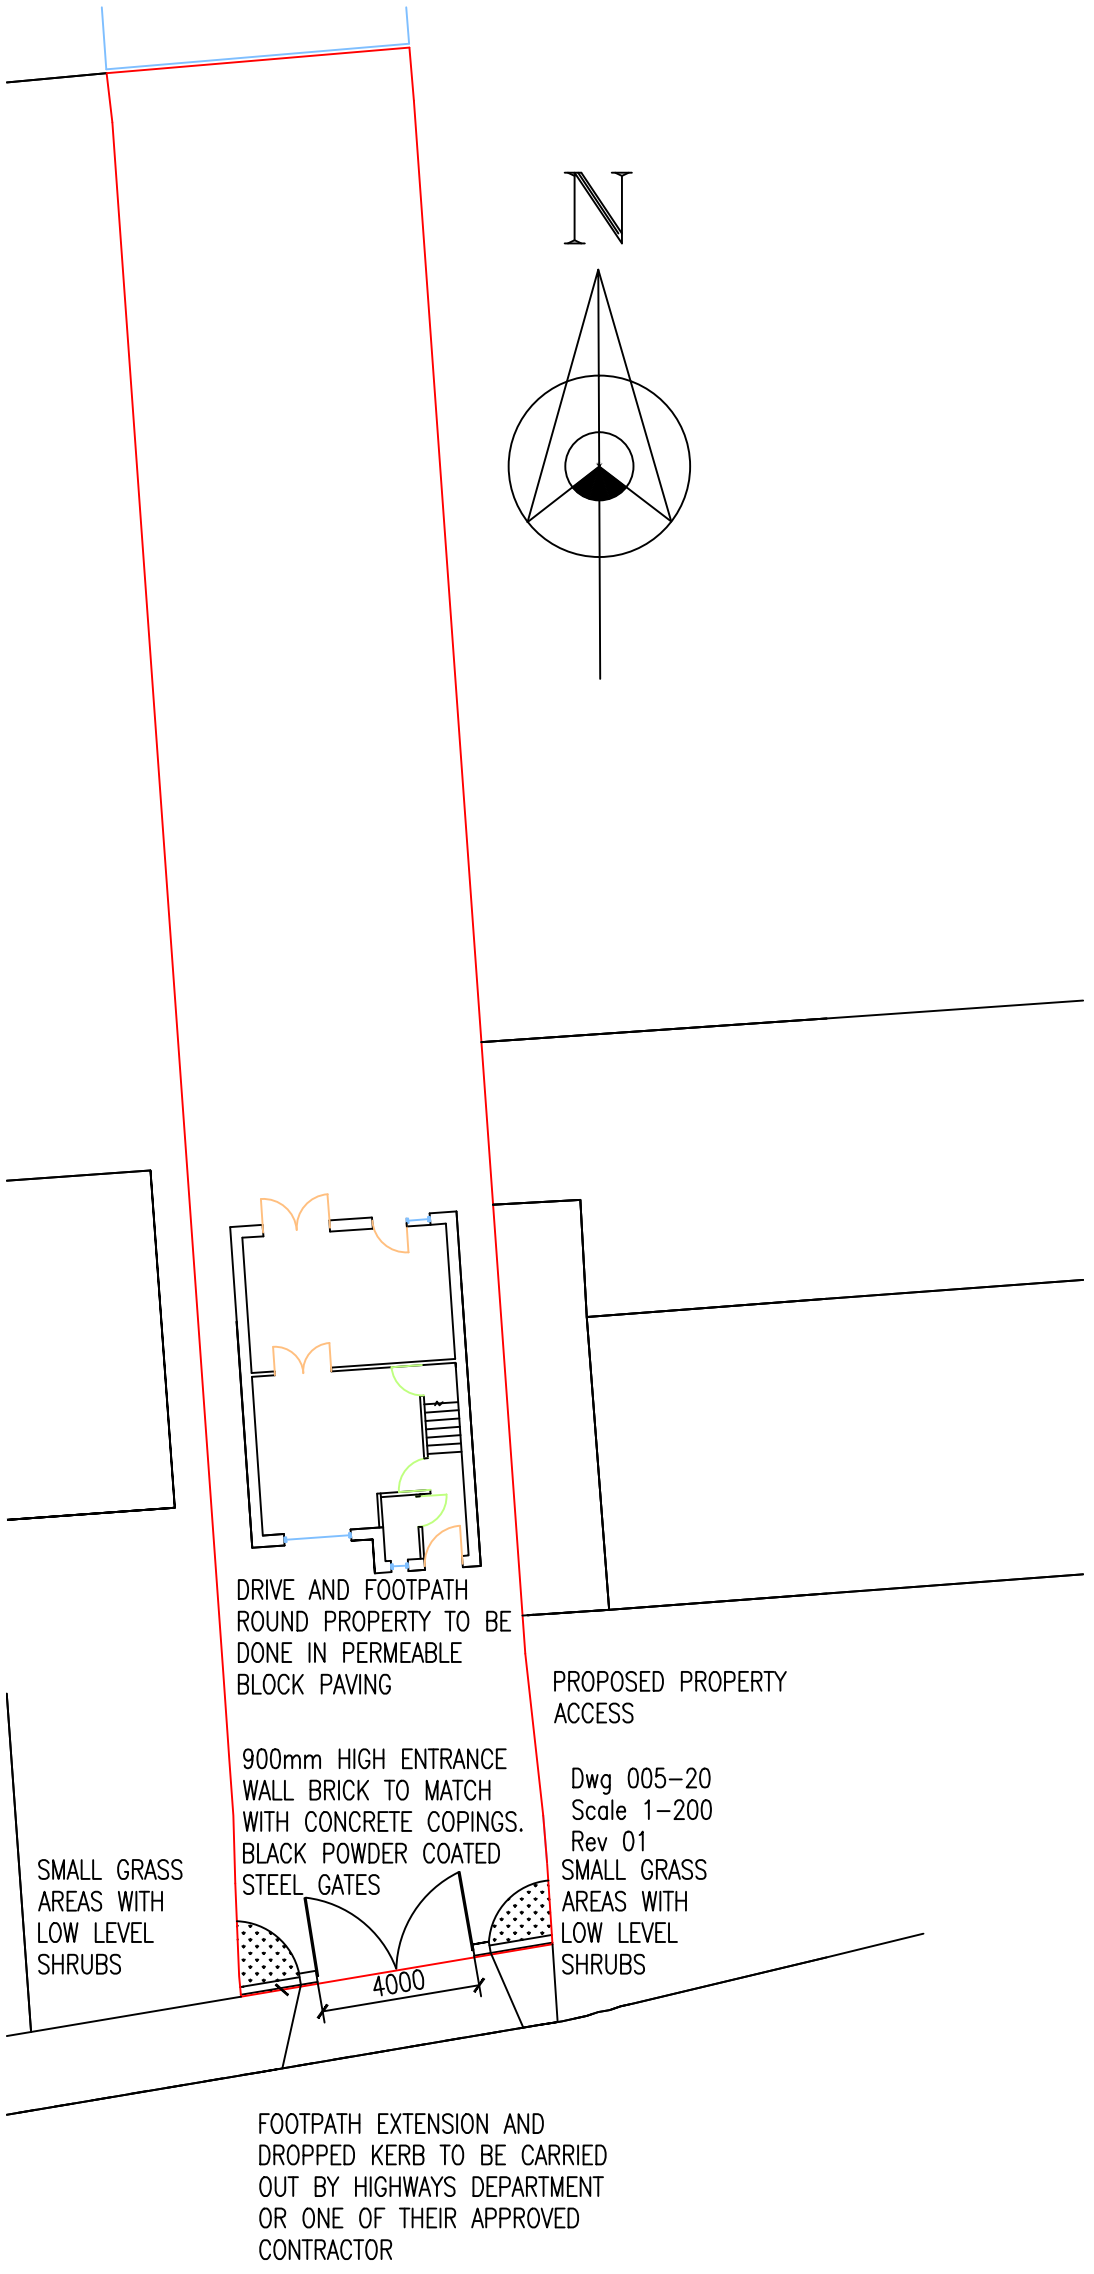

N
DRIVE AND FOOTPATH ROUND PROPERTY TO BE DONE IN PERMEABLE BLOCK PAVING
PROPOSED PROPERTY ACCESS
900mm HIGH ENTRANCE WALL BRICK TO MATCH WITH CONCRETE COPINGS. BLACK POWDER COATED STEEL GATES
4000
SMALL GRASS AREAS WITH LOW LEVEL SHRUBS
SMALL GRASS AREAS WITH LOW LEVEL SHRUBS
Dwg 005-20
Scale 1-200
Rev 01
FOOTPATH EXTENSION AND DROPPED KERB TO BE CARRIED OUT BY HIGHWAYS DEPARTMENT OR ONE OF THEIR APPROVED CONTRACTOR