




B - 03/07/2017 - Coordinated with amended design proposals.

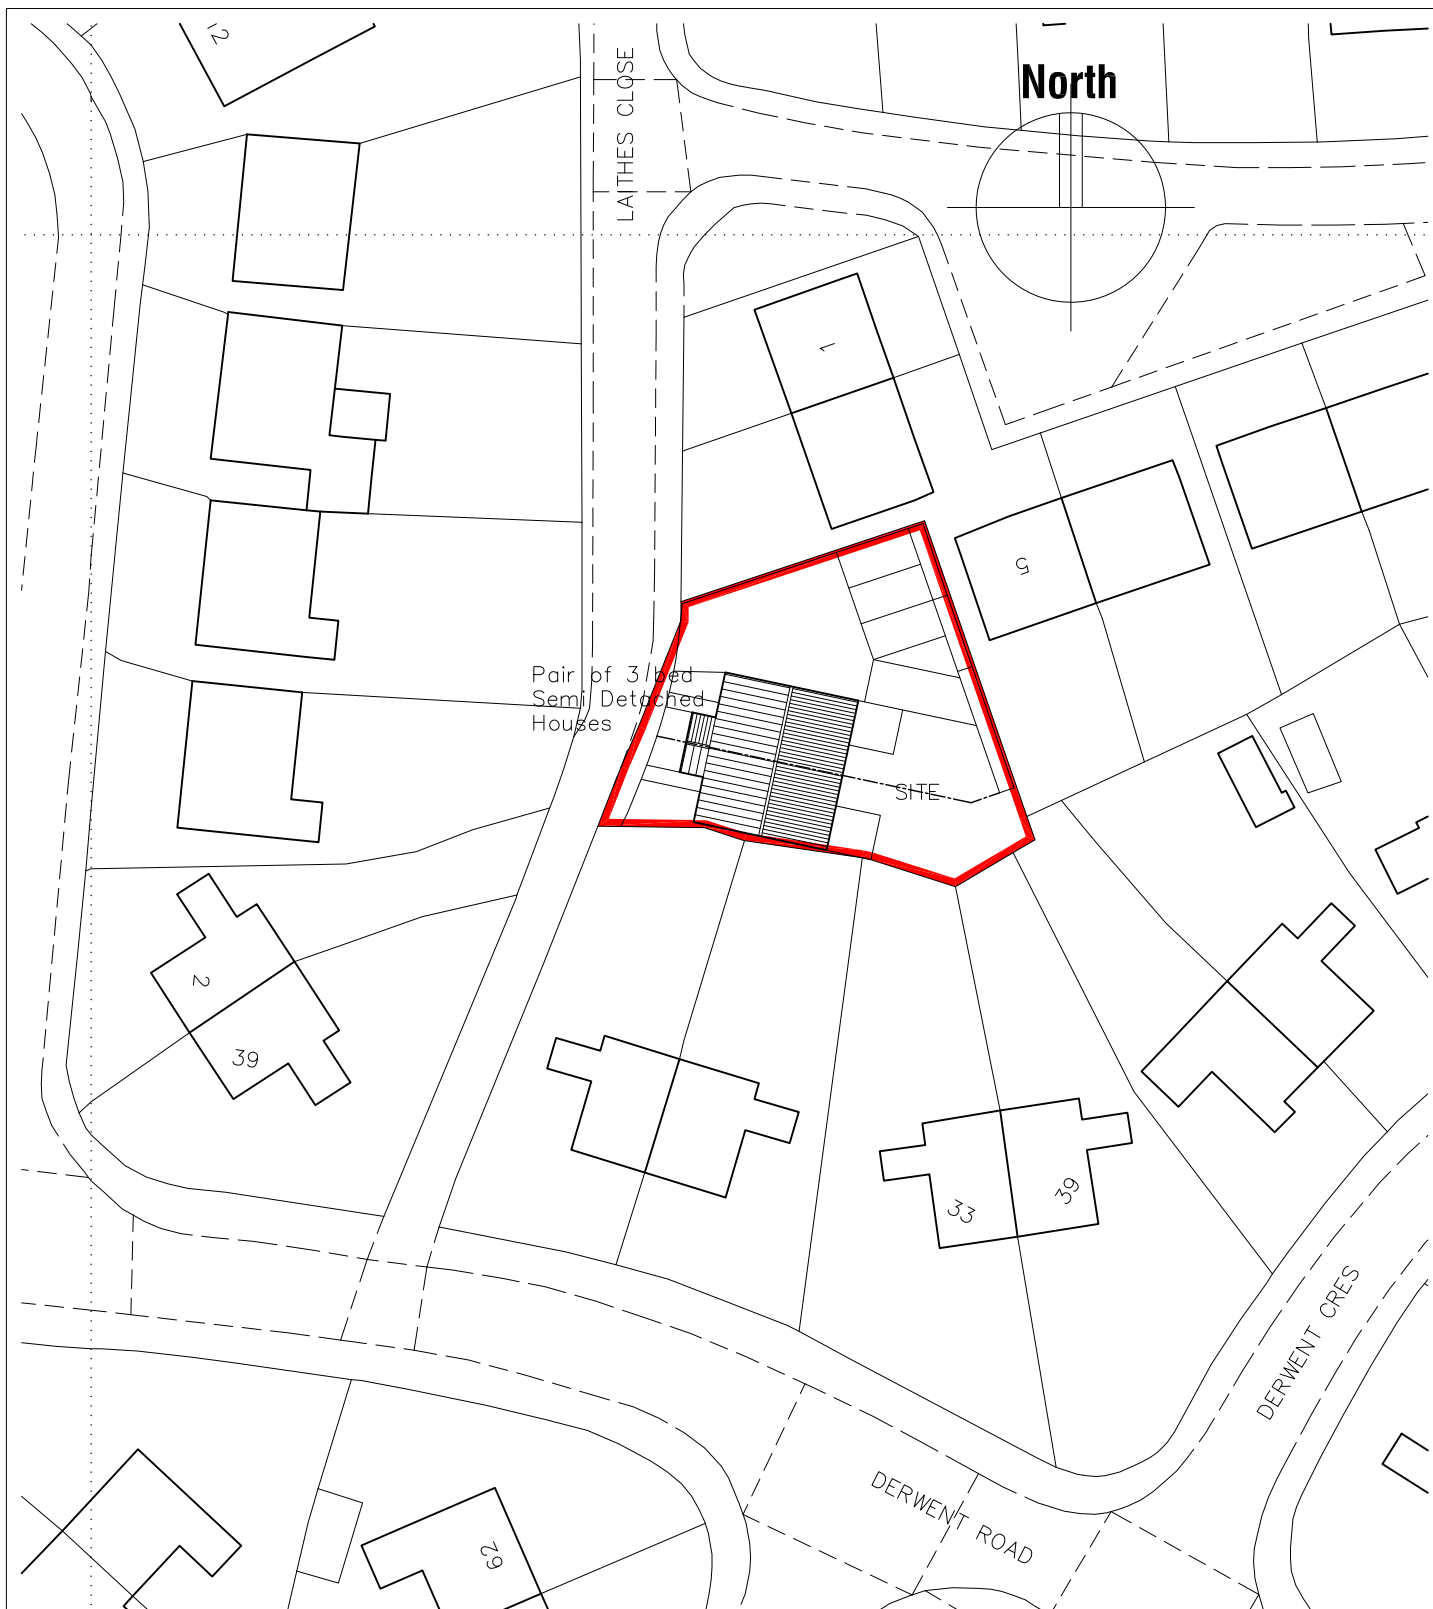

LAND ADJACENT LAITHES CLOSE,
ATHERSLEY SOUTH, BARNSELY,
S71 3AL.

BLOCK PLAN

JEAL
Building Design Services

JE Architectural Ltd
23 Windmill Road, Wombwell,
Barnsley, S73 8PW.
Tel: 01226 754507
Email: jealtd@btconnect.com

Ref: 201625

Date: MARCH 2017

Scale: 1:500 @ A4

Drwg No: 03

This drawing and the copyright is the Architectural Company's property and maybe used or reproduced only by agreement. All Dimensions in Millimetres Unless specified otherwise and subject to verification on site.