


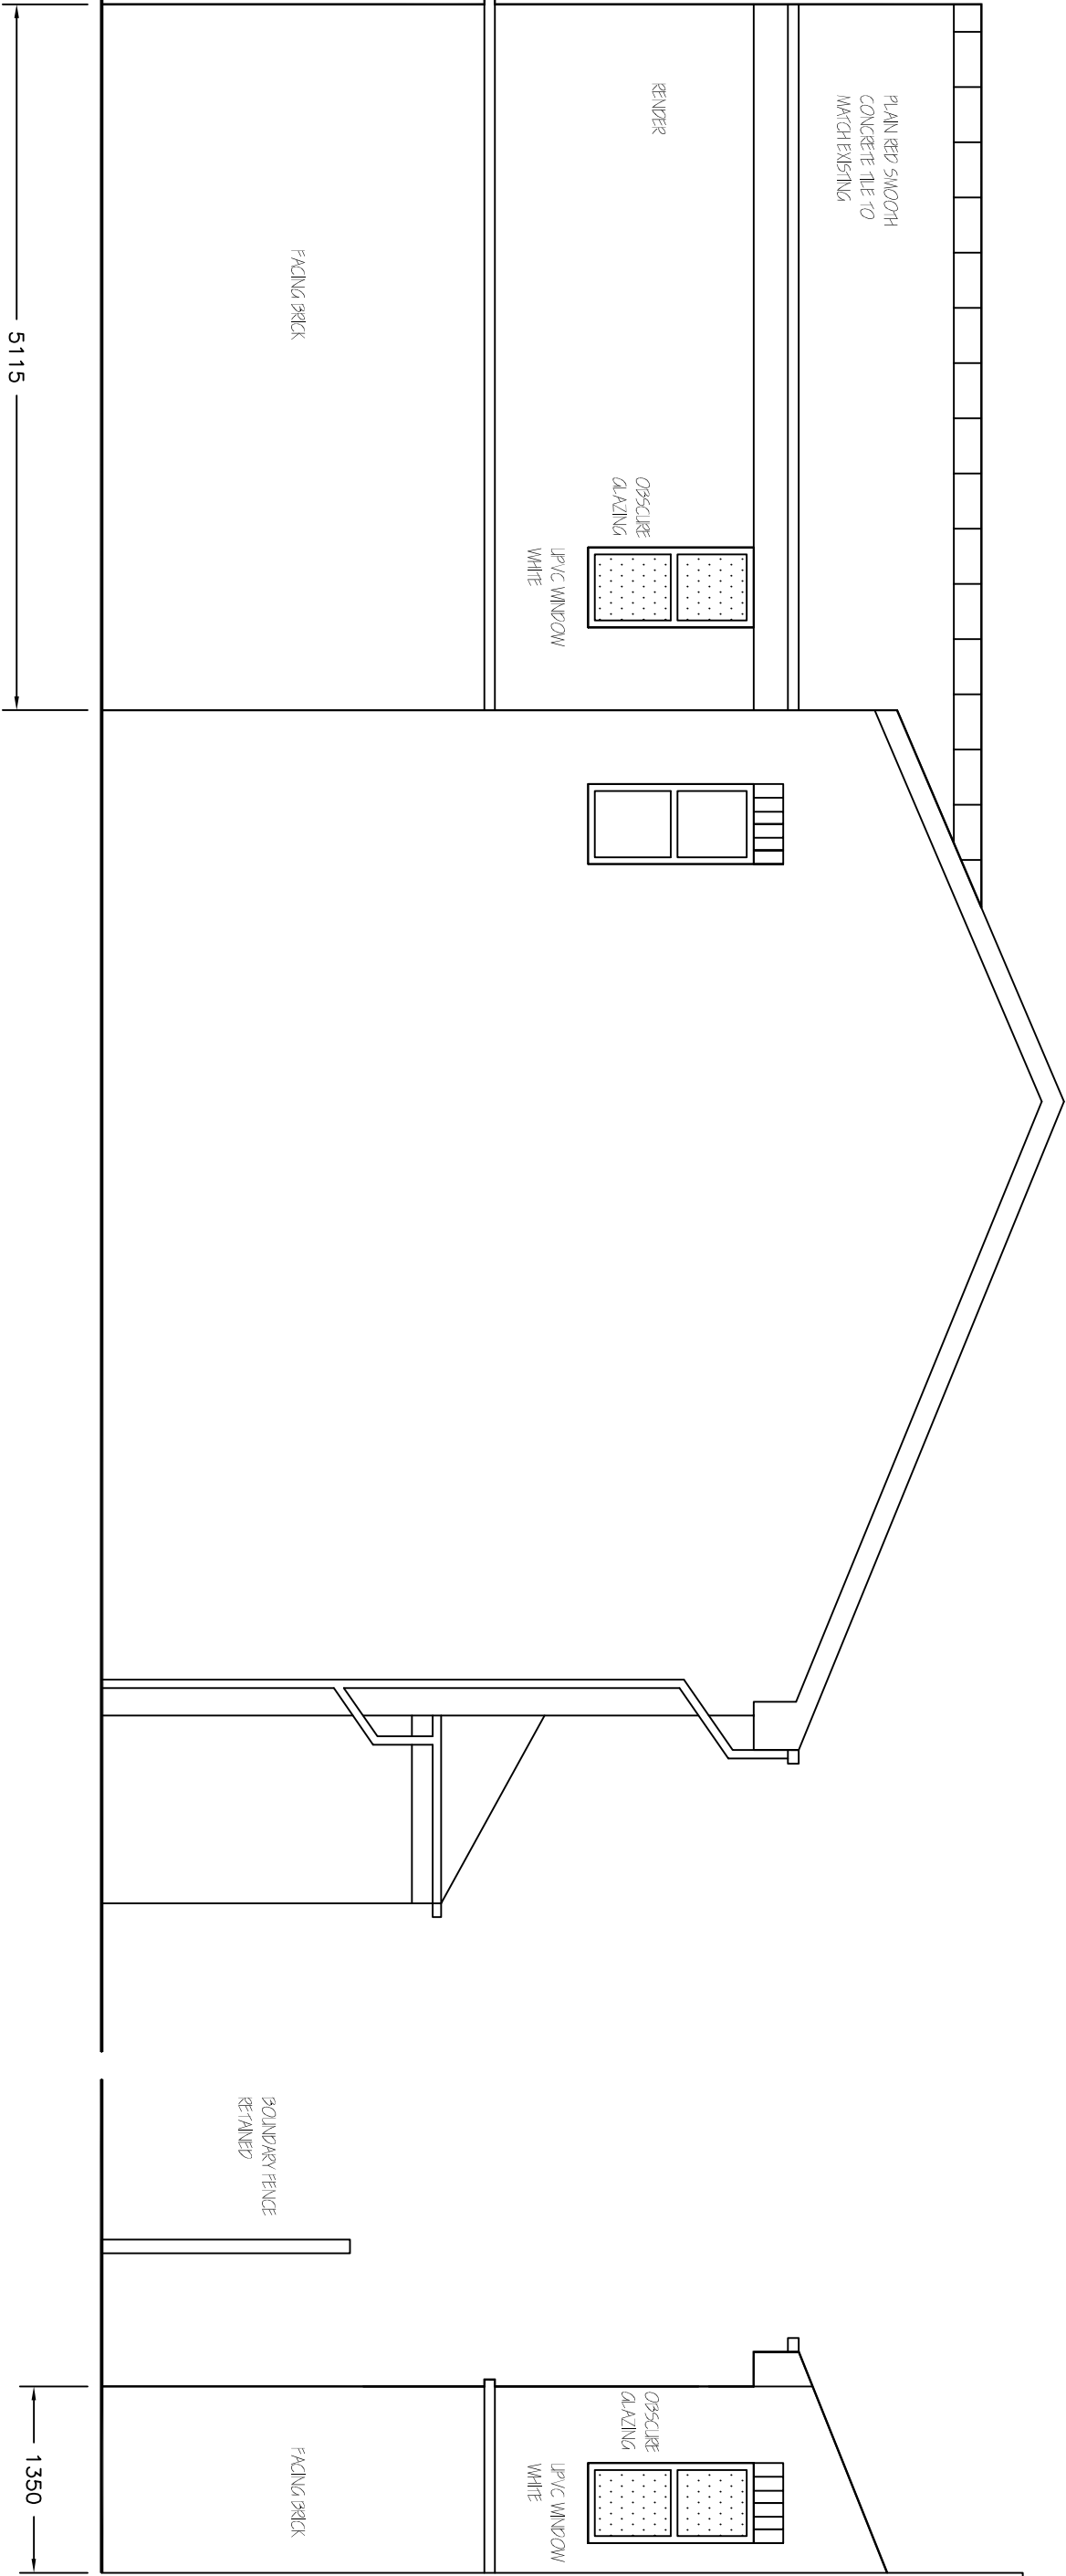

PROPOSED SIDE
ELEVATION 1:50

PROPOSED SIDE
ELEVATION 1:50

Revisions	A. Extension reduced to 3.5m	05-09-15
This drawing is for planning permission only and is not a construction drawing.		
Drawing Title	PROPOSED-SIDE-ELEVATION	
Job No. - Dwg No.	R&AS/2015/6	-
Client:	MR & MRS R STEVENSON 23 BRAHAM CROFT WIMBORNE DORSET BH20 9BE	
Scale.	1:50	