


KEY:
— OWNERSHIP BOUNDARY



SITE LOCATION PLAN - SCALE 1:1250

KEY:
① Existing dwelling
② Proposed single story rear extension
③ Proposed single story summer house
④ Proposed single story annexe building

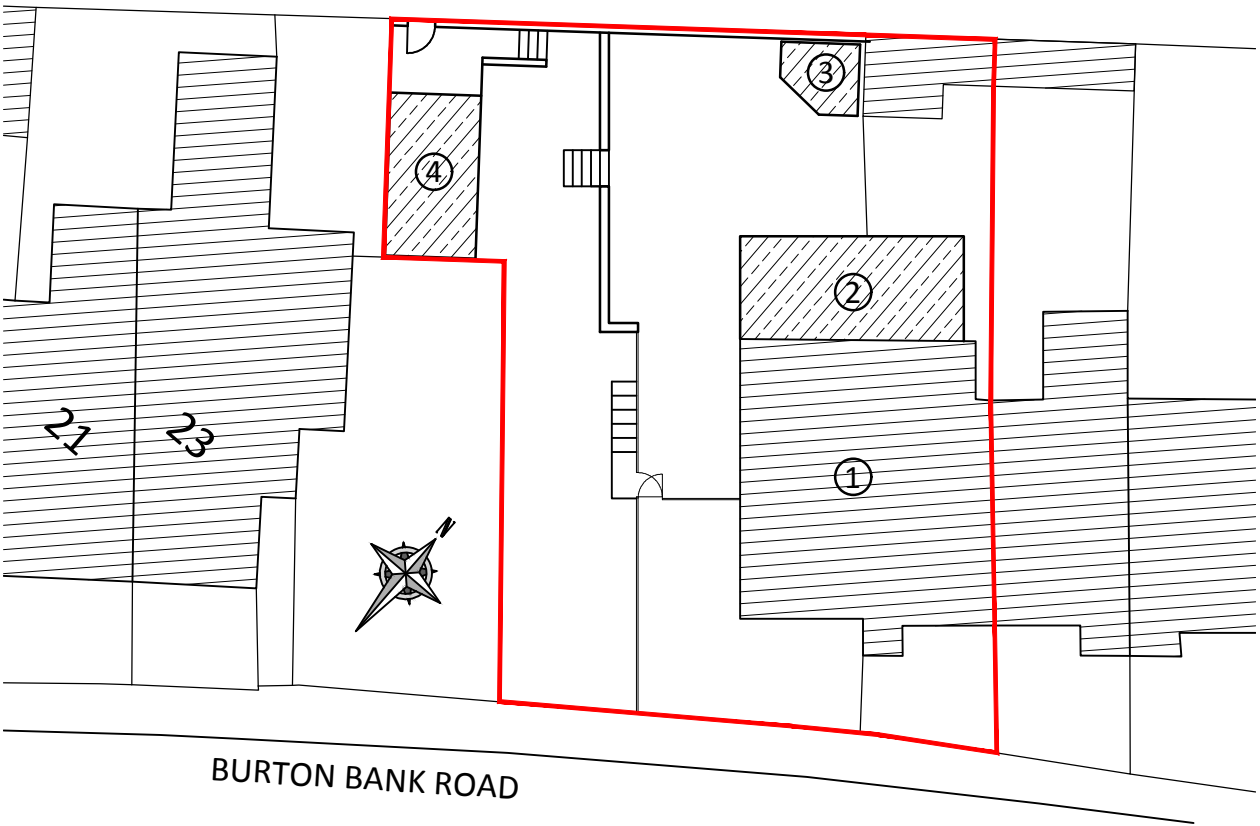

PROPOSED SITE BLOCK PLAN - SCALE 1:250

- Notes**
1. Do not scale drawing. If in doubt contact DMS Architecture Ltd.
 2. All dimensions are in millimetres unless noted otherwise.
 3. Not for construction unless otherwise shown.
 4. When appropriate, this drawing to be read in conjunction with project specific Designers Risk Assessments, produced in accordance with requirements of Regulation 13 of the Construction (Design and Management) Regulations 2007.
 5. The design shown on this drawing is the property of DMS Architecture Ltd and is not to be used or the drawing copied, communicated or disclosed, in whole or in part, except in accordance with a contract, licence or agreement in writing with DMS Architecture Ltd.

REV.	DATE	DESCRIPTION	DRN.	CKD.
<div> <div>DMS</div> <div>ARCHITECTURE</div> <div>THE OLD POLICE STATION, HIGH STREET NORMANTON, WF6 2AL Tel: 01924 899749</div> <div>E-mail: mail@dmsarchitecture.co.uk www.dmsarchitecture.co.uk</div> </div>				
<div>PROJECT</div> <div>MR & MRS ASHWORTH PROPOSED EXTENSION 25 BURTON BANK ROAD, MONK BRETTON, BARNSELEY, S71 2AB</div>				
<div>TITLE</div> <div>SITE LOCATION PLAN & PROPOSED SITE BLOCK PLAN</div>				
<div>STAGE</div> <div>PLANNING</div>				
PROJECT No. 1319		DRAWING No. A(01)001		REV. -
SCALE 1:250 & 1:1250 @ A3		DATE DECEMBER 2017		
DRAWN JPE		CHECKED MS		