


- WINDOWS NOTES:

 - No new windows to feature trickle vents. MEV to be specified throughout instead.
 - New windows to feature colour matching drainage holes.
 - Windows with sill height below 800mm to be fitted with restrictors.
- GENERAL NOTES:

Drawing copywrite of DS&L Property Consulting Ltd.

Dimensions should be checked and verified on site prior to any construction or alteration.

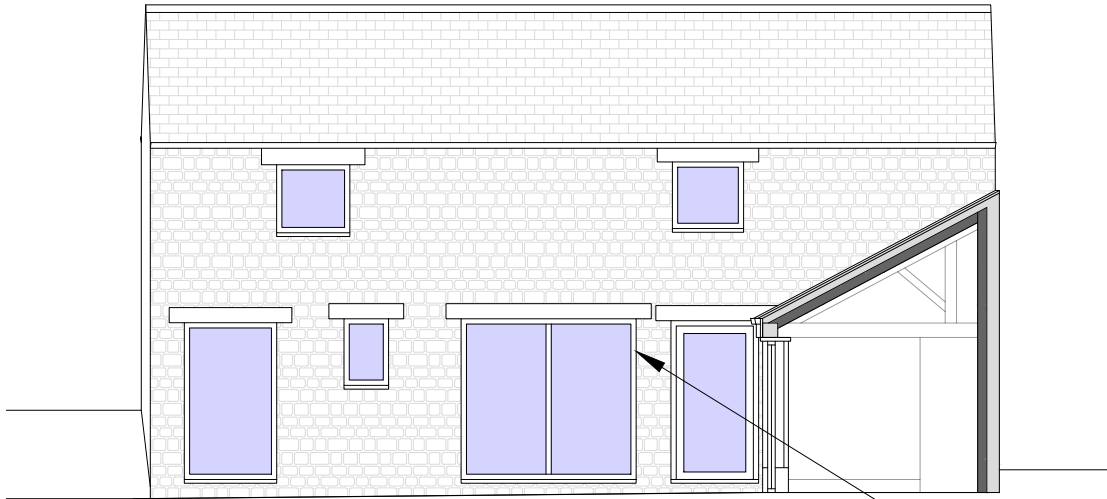


PROPOSED SECTION A-A



PROPOSED SECTION B-B

New doors and windows to be SMART Cotswold aluminium - frame colour: Bibury Stream CWD003 (off-white textured finish)

Any new gutters and fascias to be black

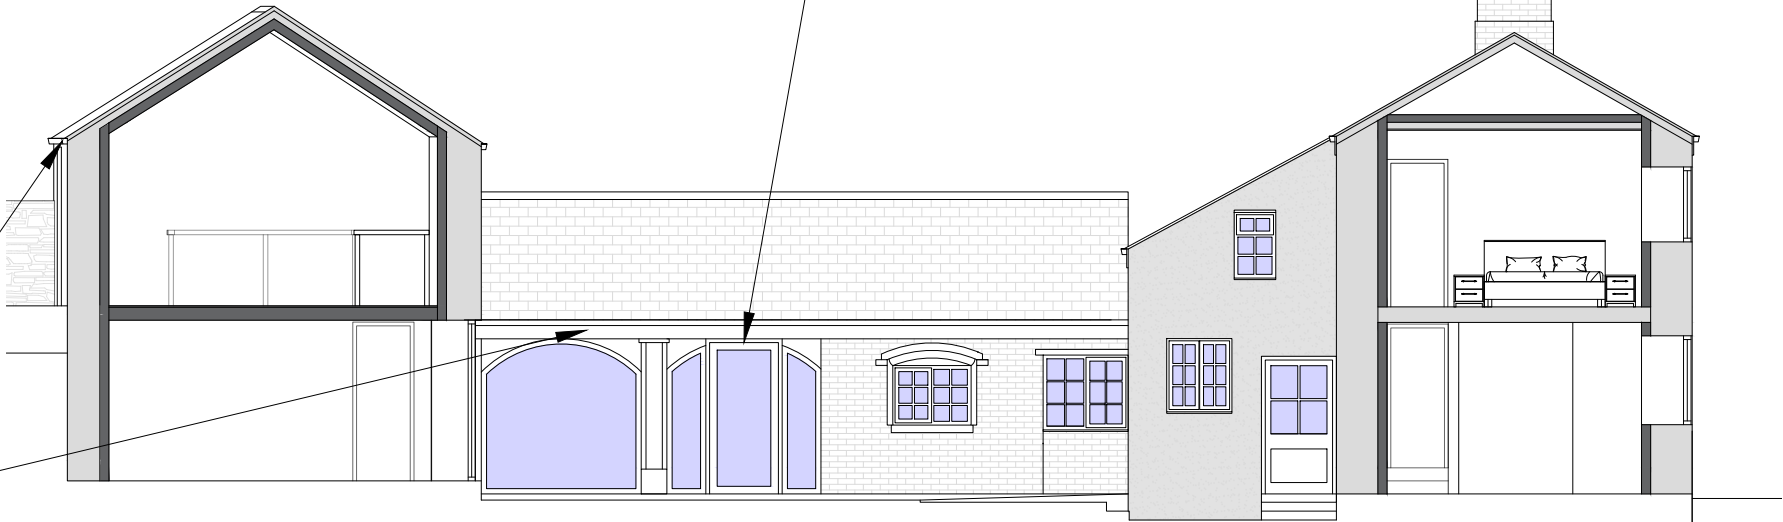

PROPOSED SECTION C-C



Site Address:			
20 Darton Road, Cawthorne, Barnsley, S75 4HR			
Project:			
Refurbishment and Conversion of Outbuildings			
Drawing title:			
Proposed Sections			
Status:	Date:		
Planning	May 2024		
Project no:	Drawing no:	Revision:	Scale:
FP-20DR	06	-	1:100@A3