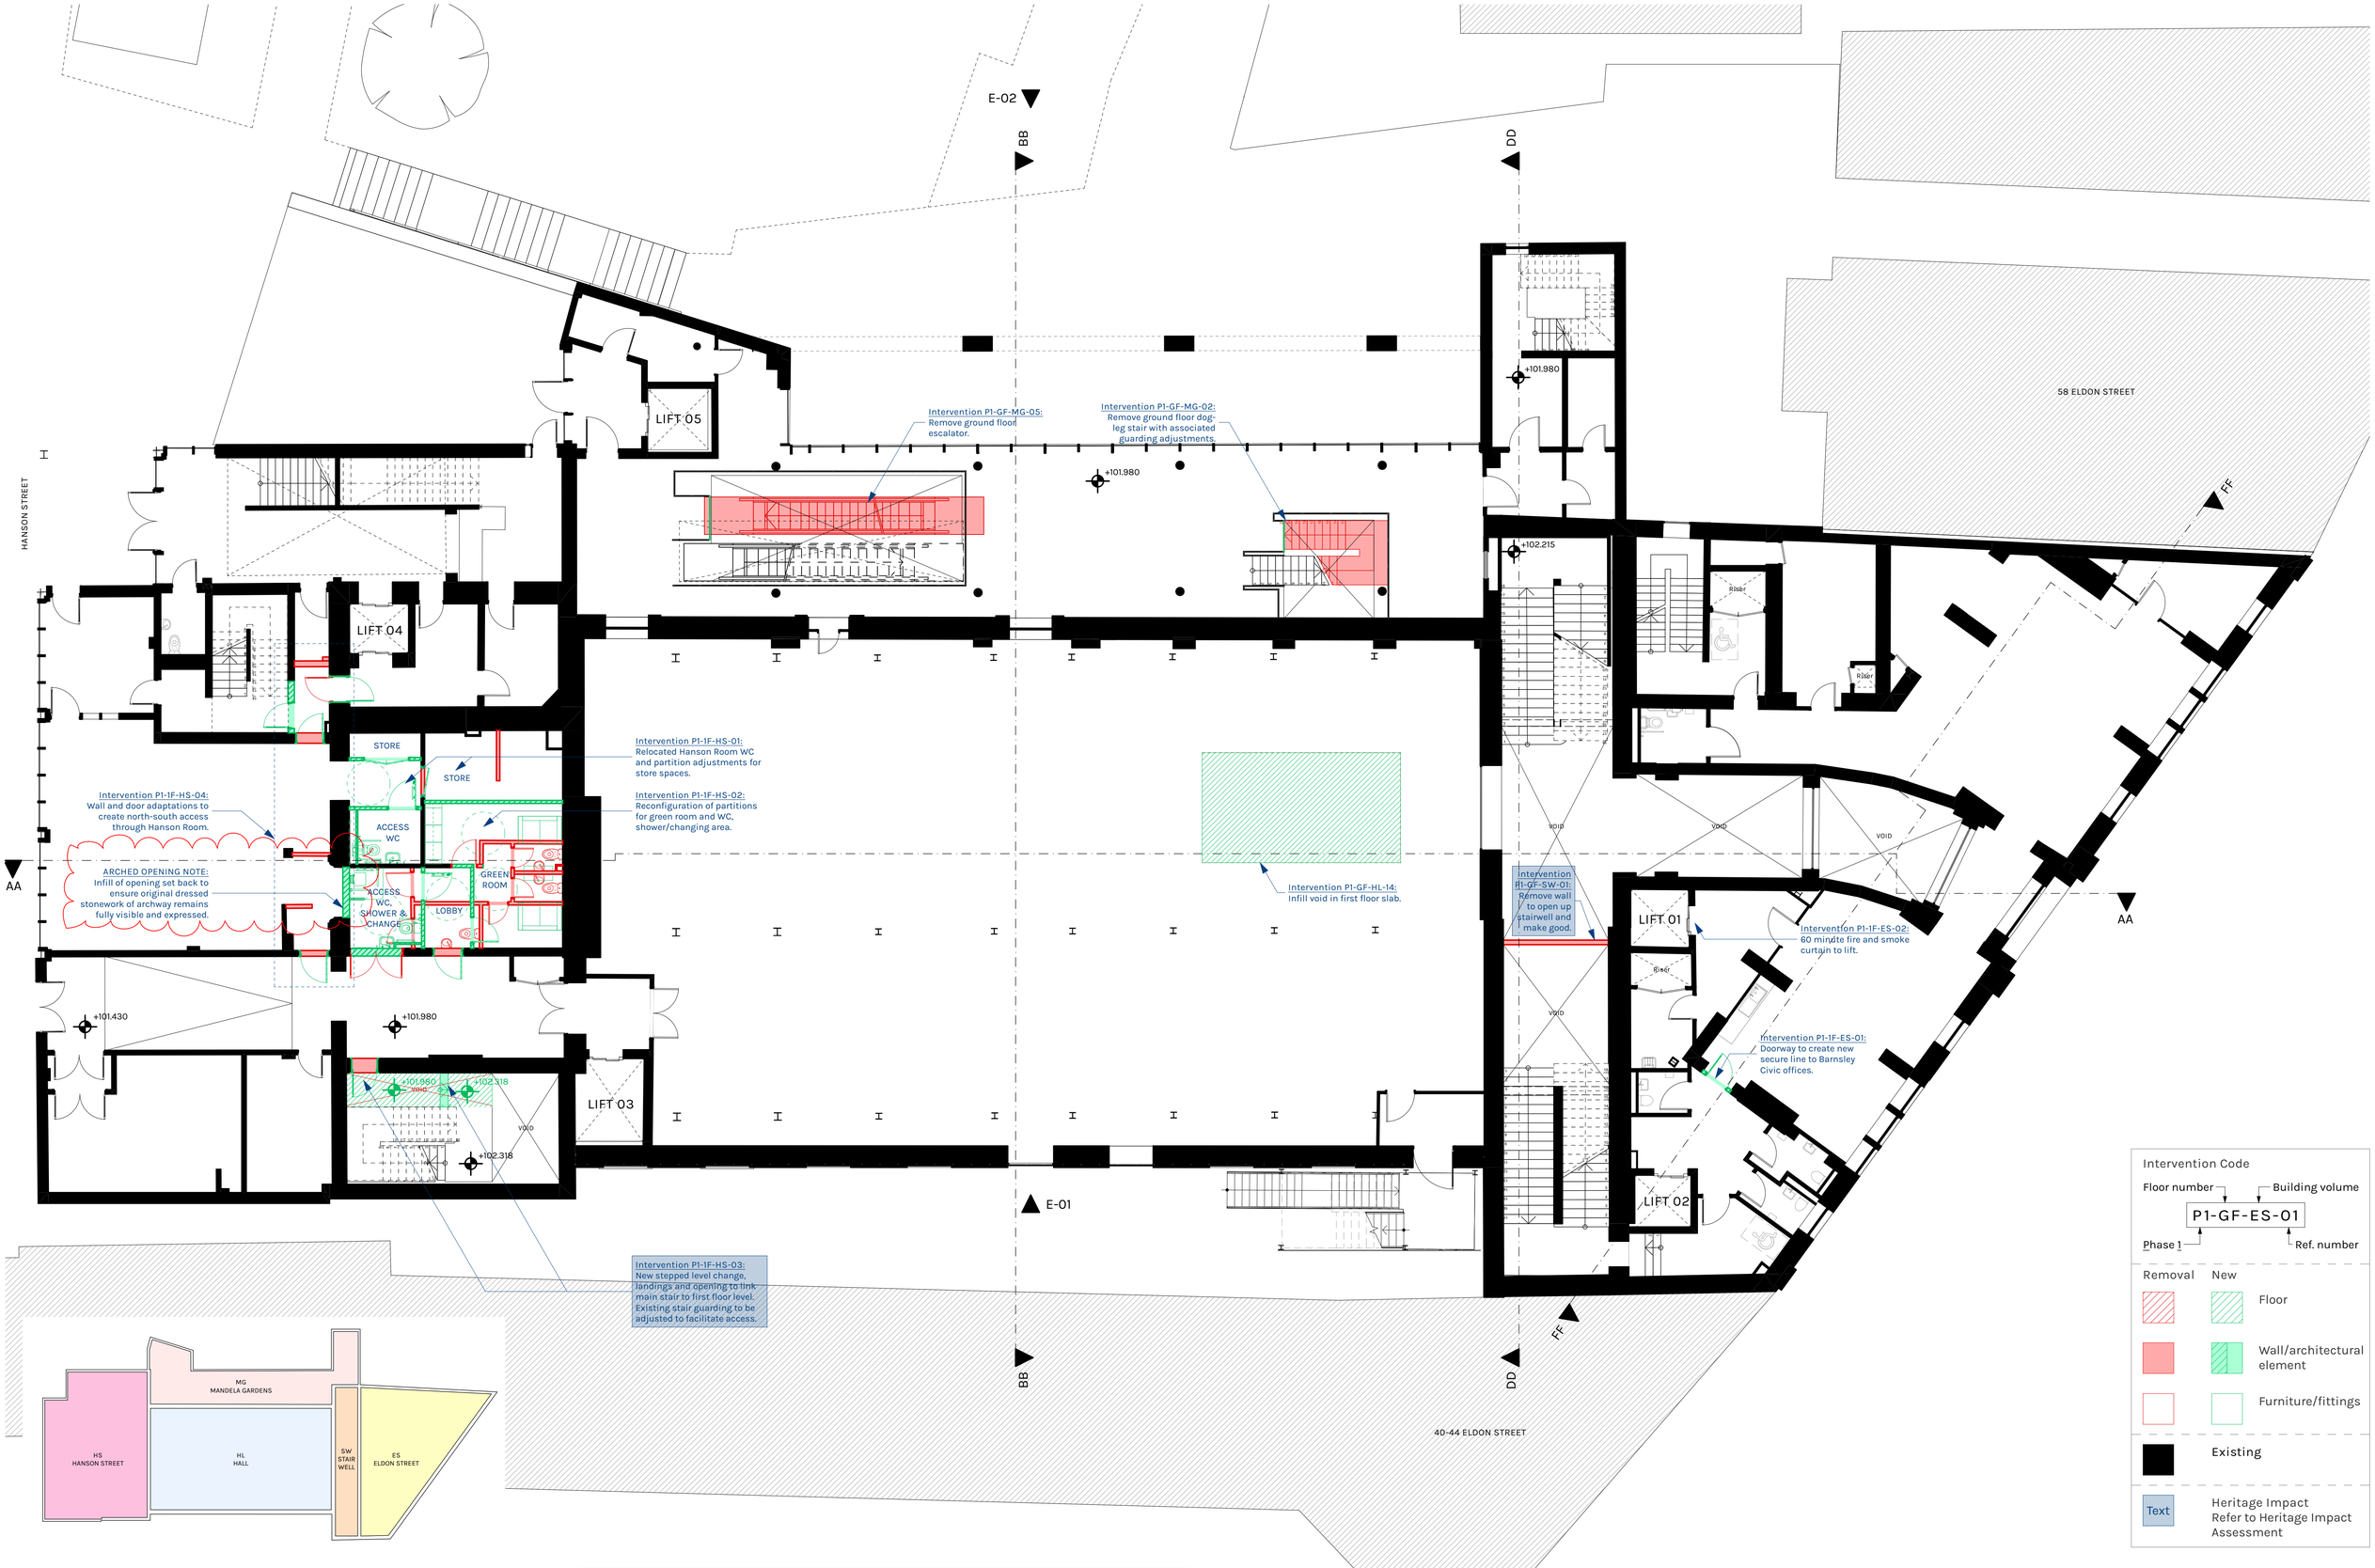

Intervention Code

Floor number — Building volume

P1-GF-ES-01

Phase 1 — Ref. number

Removal	New	
		Floor
		Wall/architectural element
		Furniture/fittings
		Existing
Text		Heritage Impact Refer to Heritage Impact Assessment

Note:
- Do not scale from this drawing.
- Drawings should be read as Design Intent Only unless otherwise noted in the Suitability Description as being issued for construction purposes.
- BIM modelling processes are utilised for the production of all GA level information. Any indications of construction build ups and junctions should be treated as indicitive unless noted otherwise.
- Contractor to confirm all dimensions on site before commencing work.
- Immediately report any discrepancies, errors or omissions to the Originator. If in doubt ASK.

RevID	Date	Description	Status
P01	07/07/2026	Issued for information	Preliminary
P02	27/07/2026	Issued for Planning and Listed Building Consent	Planning and LBC
P03	01/10/2026	Updated in response to consultee comments	Planning and LBC

Scale @ A1:
1:100

0 1 2 3 4 5m

1:100

This drawing and the design contained herein is the copyright of Bauman Lyons Architects Ltd and shall not be copied or reproduced in whole or part without prior written consent.

N

Client
BCE Ltd

Project
Barnsley Civic Phase 1

Project Number
945BCP

Copyright © 2026 Bauman Lyons Architects Ltd

Drawing Title
1F Interventions Phase 1

Project code	Originator	Volume	Level	Type	Role	Number
945BCP	BLA	ZZ	01	DR	A	0112

Status: D5
Status description: Suitable for Approval by Statutory Authorities
Drawn by: JR
Revision: P03
Revision description: Planning and LBC
Checked by: GS

BAUMAN LYONS
Bauman Lyons Architects Ltd
t. 0333 202 5544
e. architects@baumanlyons.co.uk
w. www.baumanlyons.co.uk