


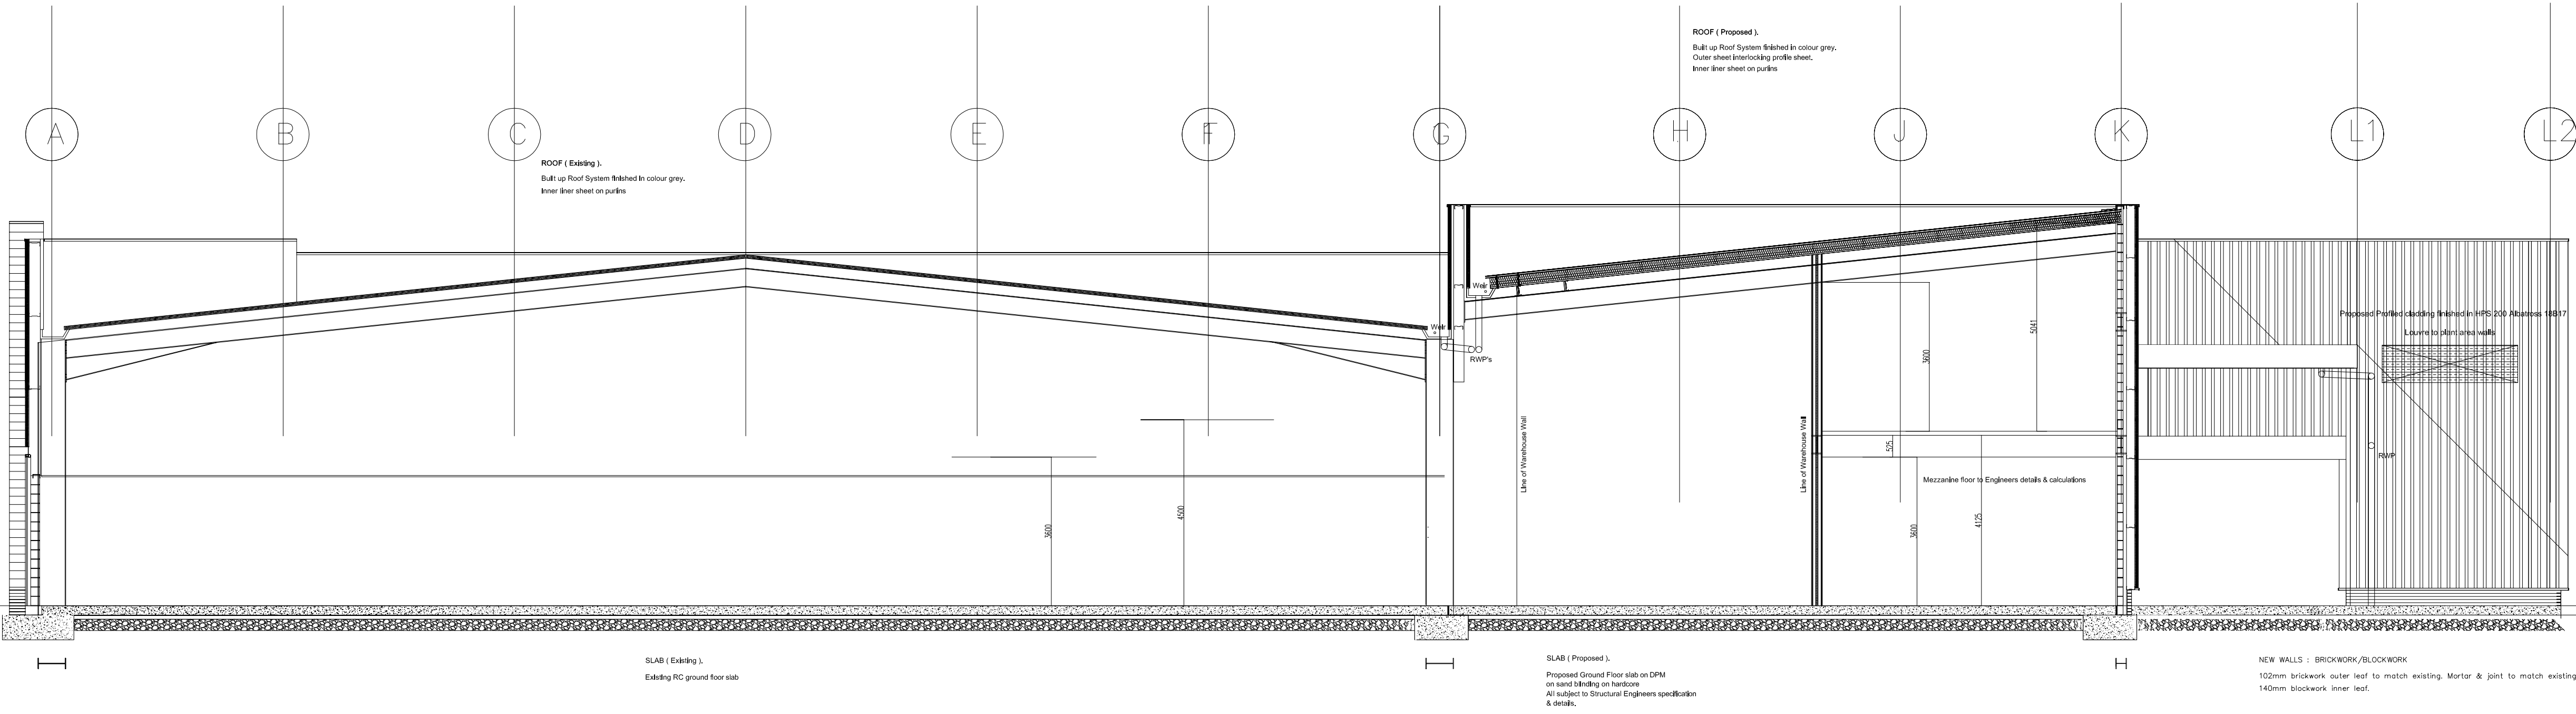


PROPOSED : EXISTING BUILDING REFURBISHED & AMENDED

LONG SECTION BB

PROPOSED NEW EXTENSION

NEW WALLS : BRICKWORK/BLOCKWORK
100mm extruded polystyrene insulation to match existing. Mortar & joint to match existing.
140mm brickwork inner leaf.
HP1200 Approved 18017


NEW WALLS : Cladding
Composite but panel and cladding.
Exterior colour to match existing.
Built up roof cladding.
HP1200 Approved 18017

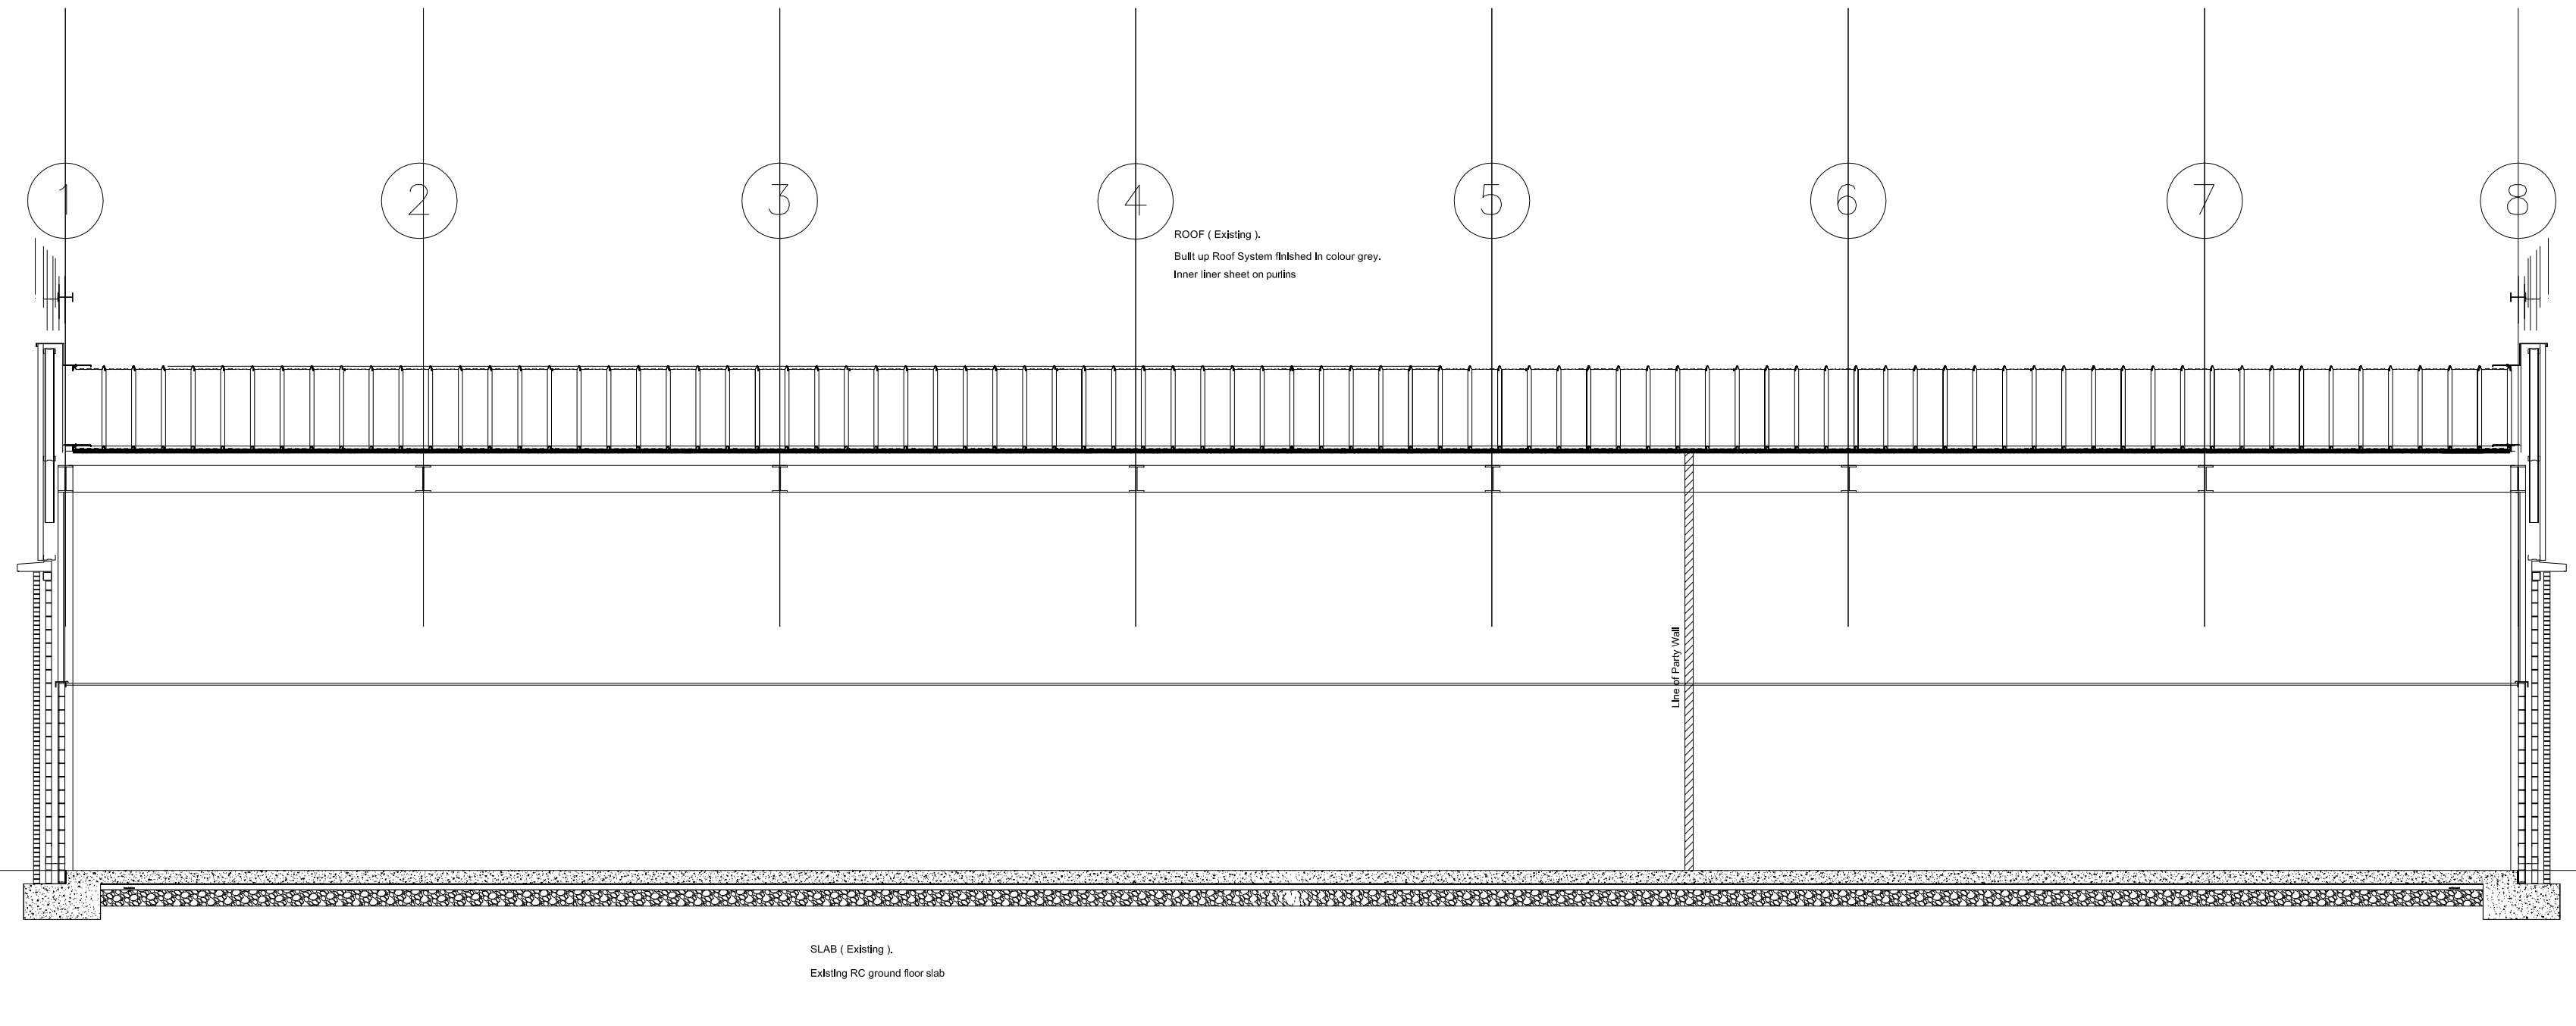

PROPOSED : EXISTING BUILDING REFURBISHED & AMENDED

CROSS SECTION FF

PETS AT HOME

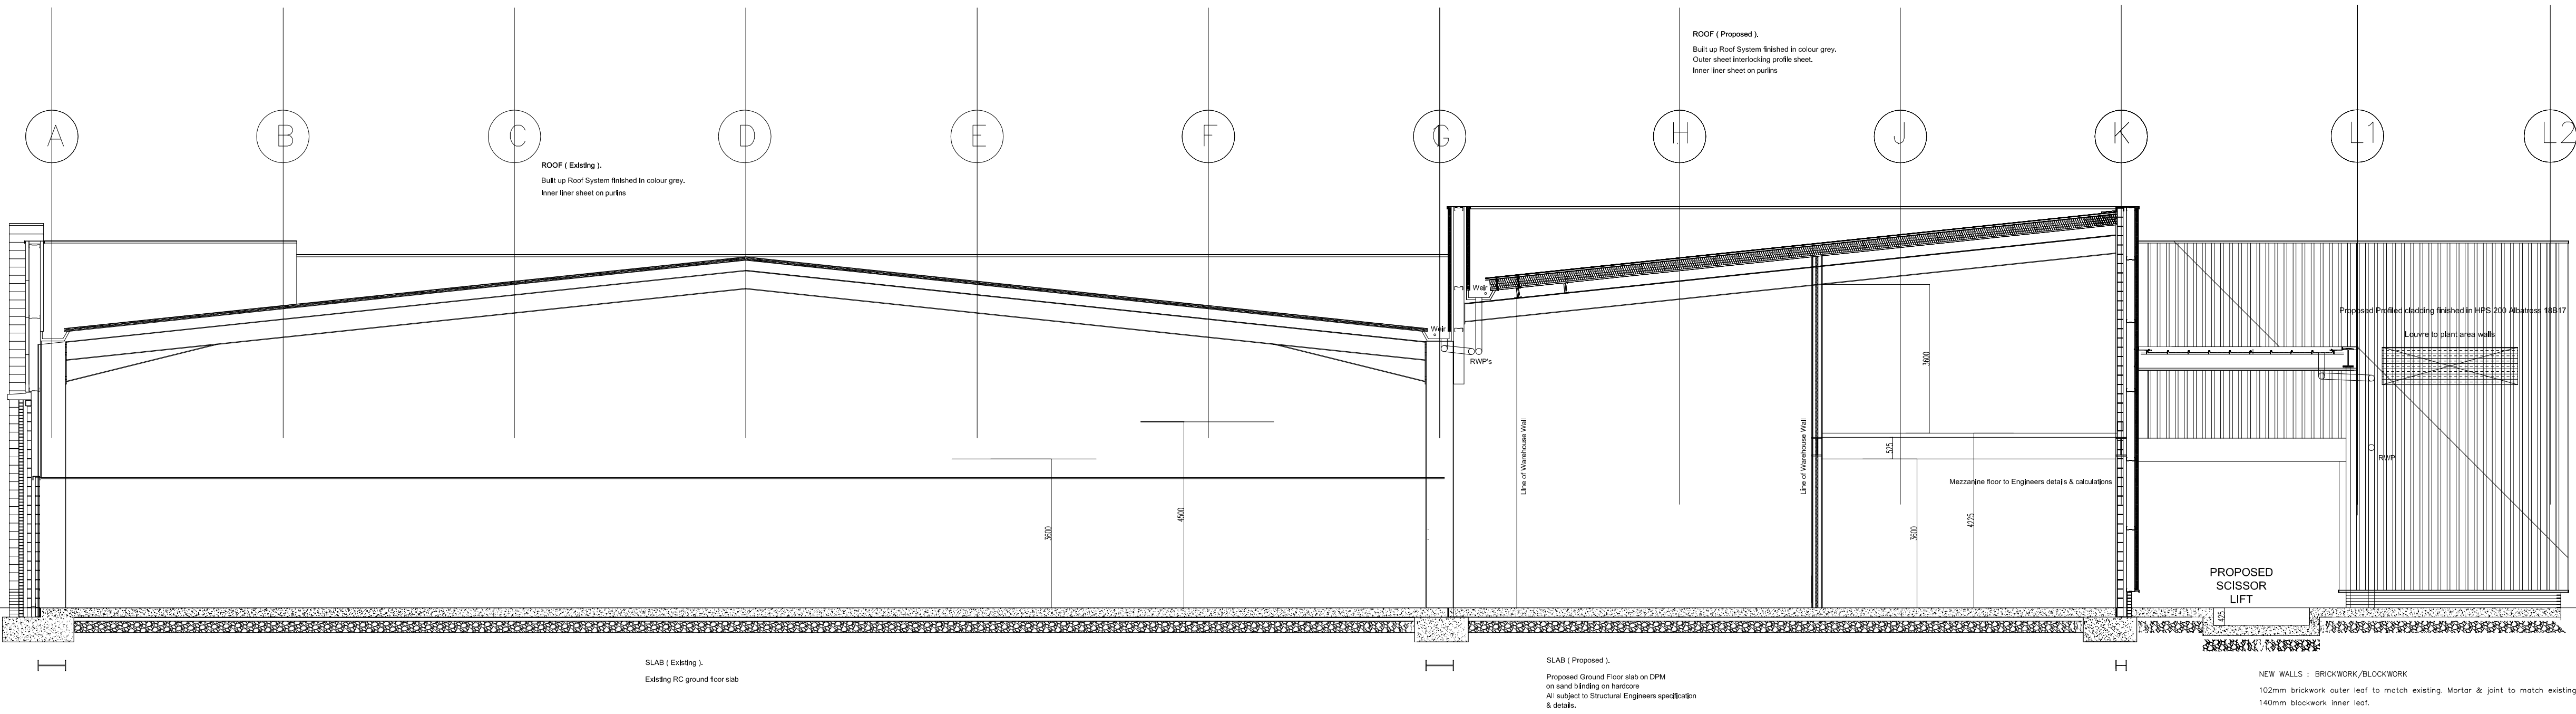


PROPOSED : EXISTING BUILDING REFURBISHED & AMENDED

LONG SECTION AA

PROPOSED NEW EXTENSION

NEW WALLS : BRICKWORK/BLOCKWORK
100mm extruded polystyrene insulation to match existing. Mortar & joint to match existing.
140mm brickwork inner leaf.
HP1200 Approved 18017

NEW WALLS : Cladding
Composite but panel and cladding.
Exterior colour to match existing.
Built up roof cladding.
HP1200 Approved 18017

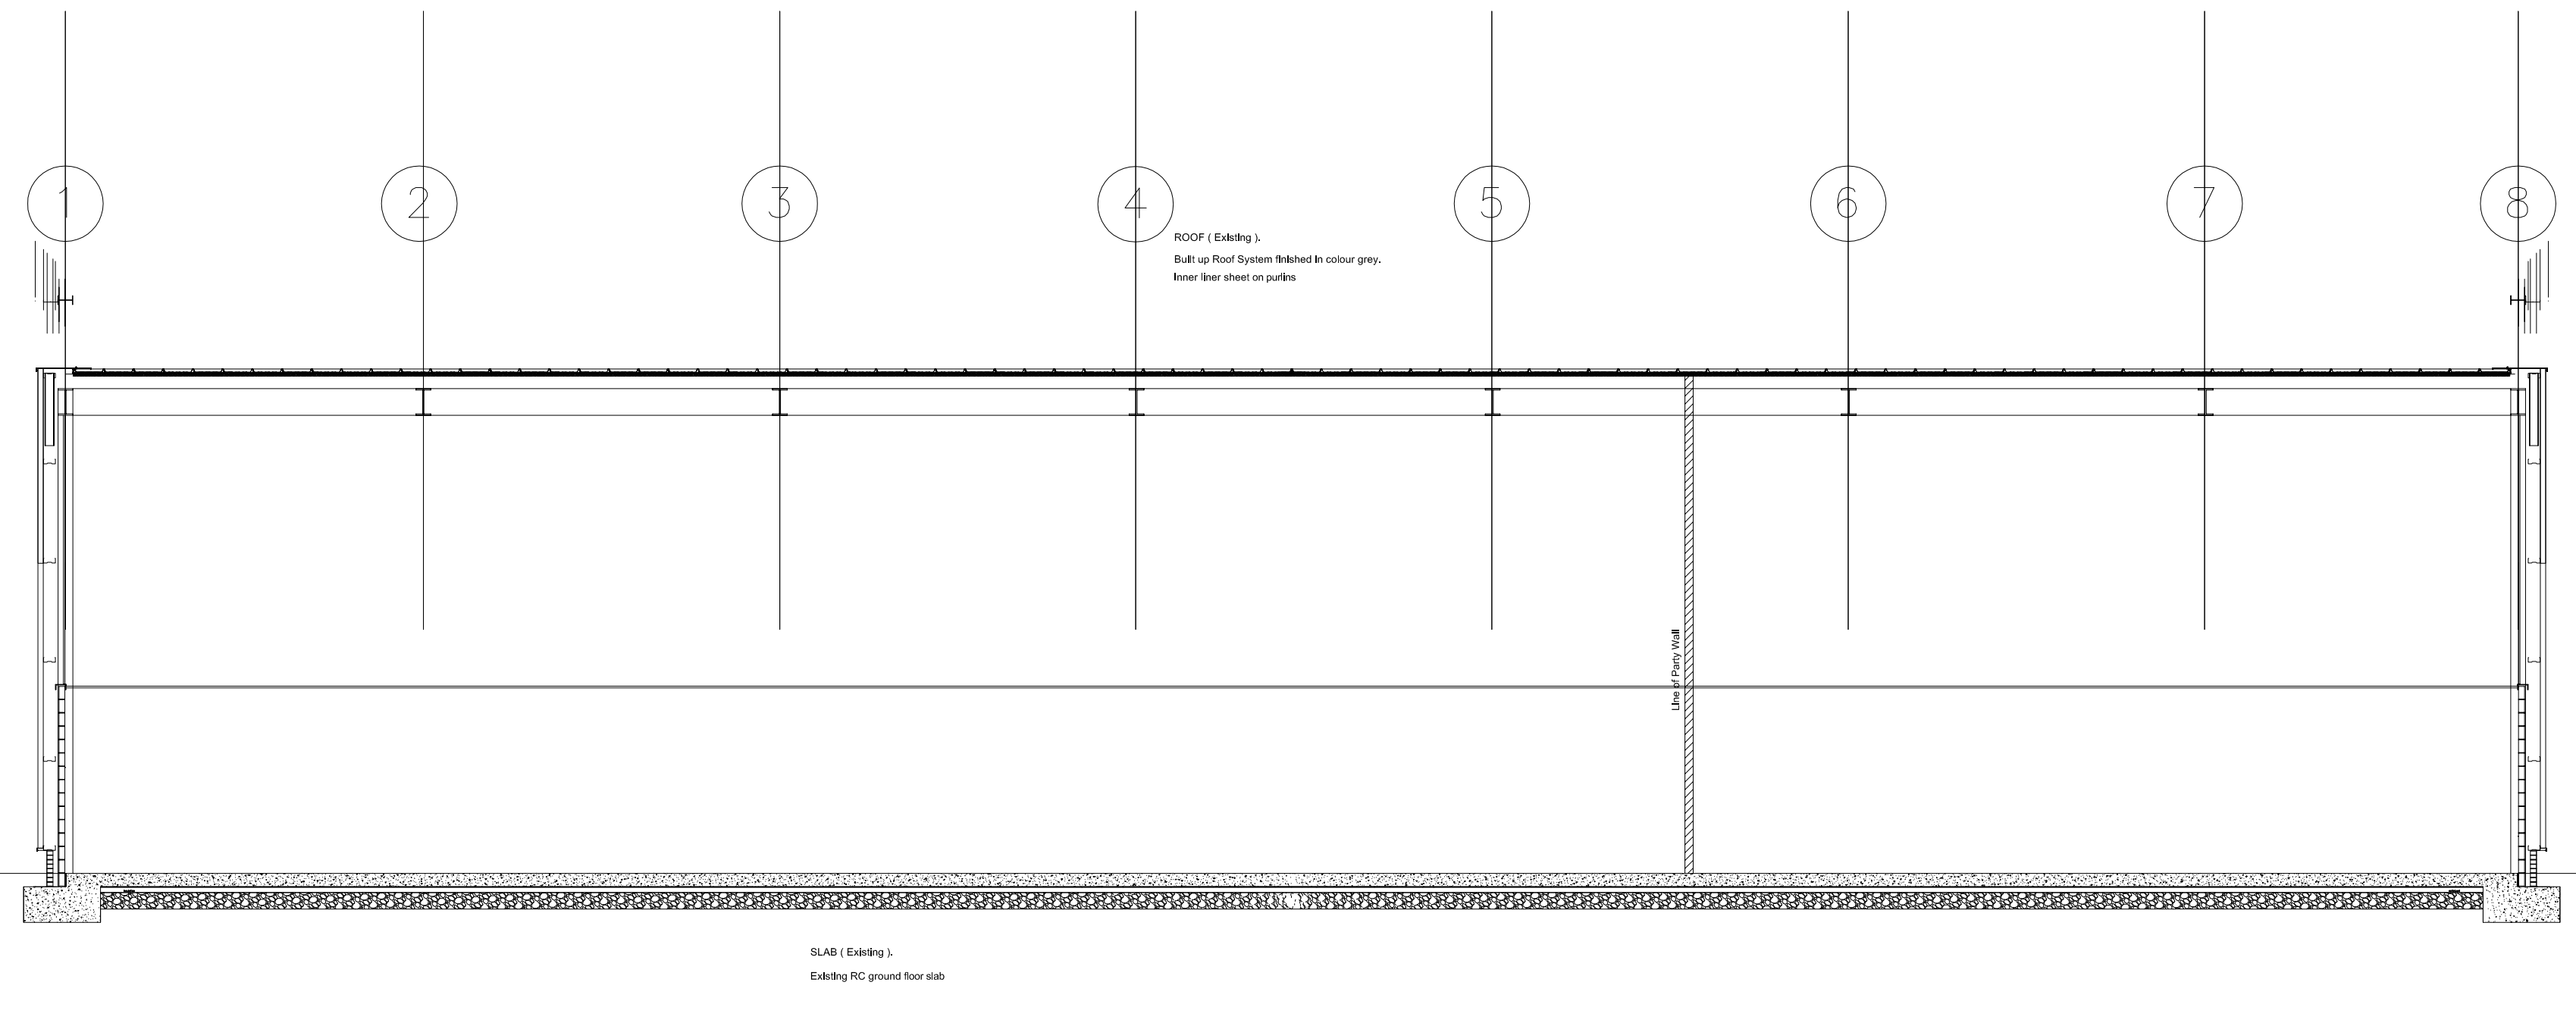

PROPOSED : EXISTING BUILDING REFURBISHED & AMENDED

CROSS SECTION EE

PETS AT HOME

Rev	Description	Date
1	This drawing is Copyright.	
2	The Contractor is to bring to the notice of the Architect any discrepancies contained in this drawing prior to work commencement.	
3	Do not scale from this drawing.	
4	The Contractor and his Sub-contractors are to verify all dimensions on site before making shop drawings or commencing manufacture.	
CLIENT PLANNING APPLICATION DRAWING		
PEEL LAND PROPERTY & INVESTMENTS PLC		
TITLE	SCHEME	
PROPOSED	BARNLEY RETAIL PARK	
SECTIONS Sheet 2	UNITS 3B/3C	
SCALES	DATE	
1 : 100	NOVEMBER 2021	
JOB No.	DRAWING No.	
AGH/997	AGH/997/208J	
alan g haines associates		
ARCHITECTS		
2 Oustlethwaite Court		
Genn Lane		
Worsborough		
Barnsley		
S70 6NP		
Tel: (01226) 297664 Fax: (01226) 283551		