

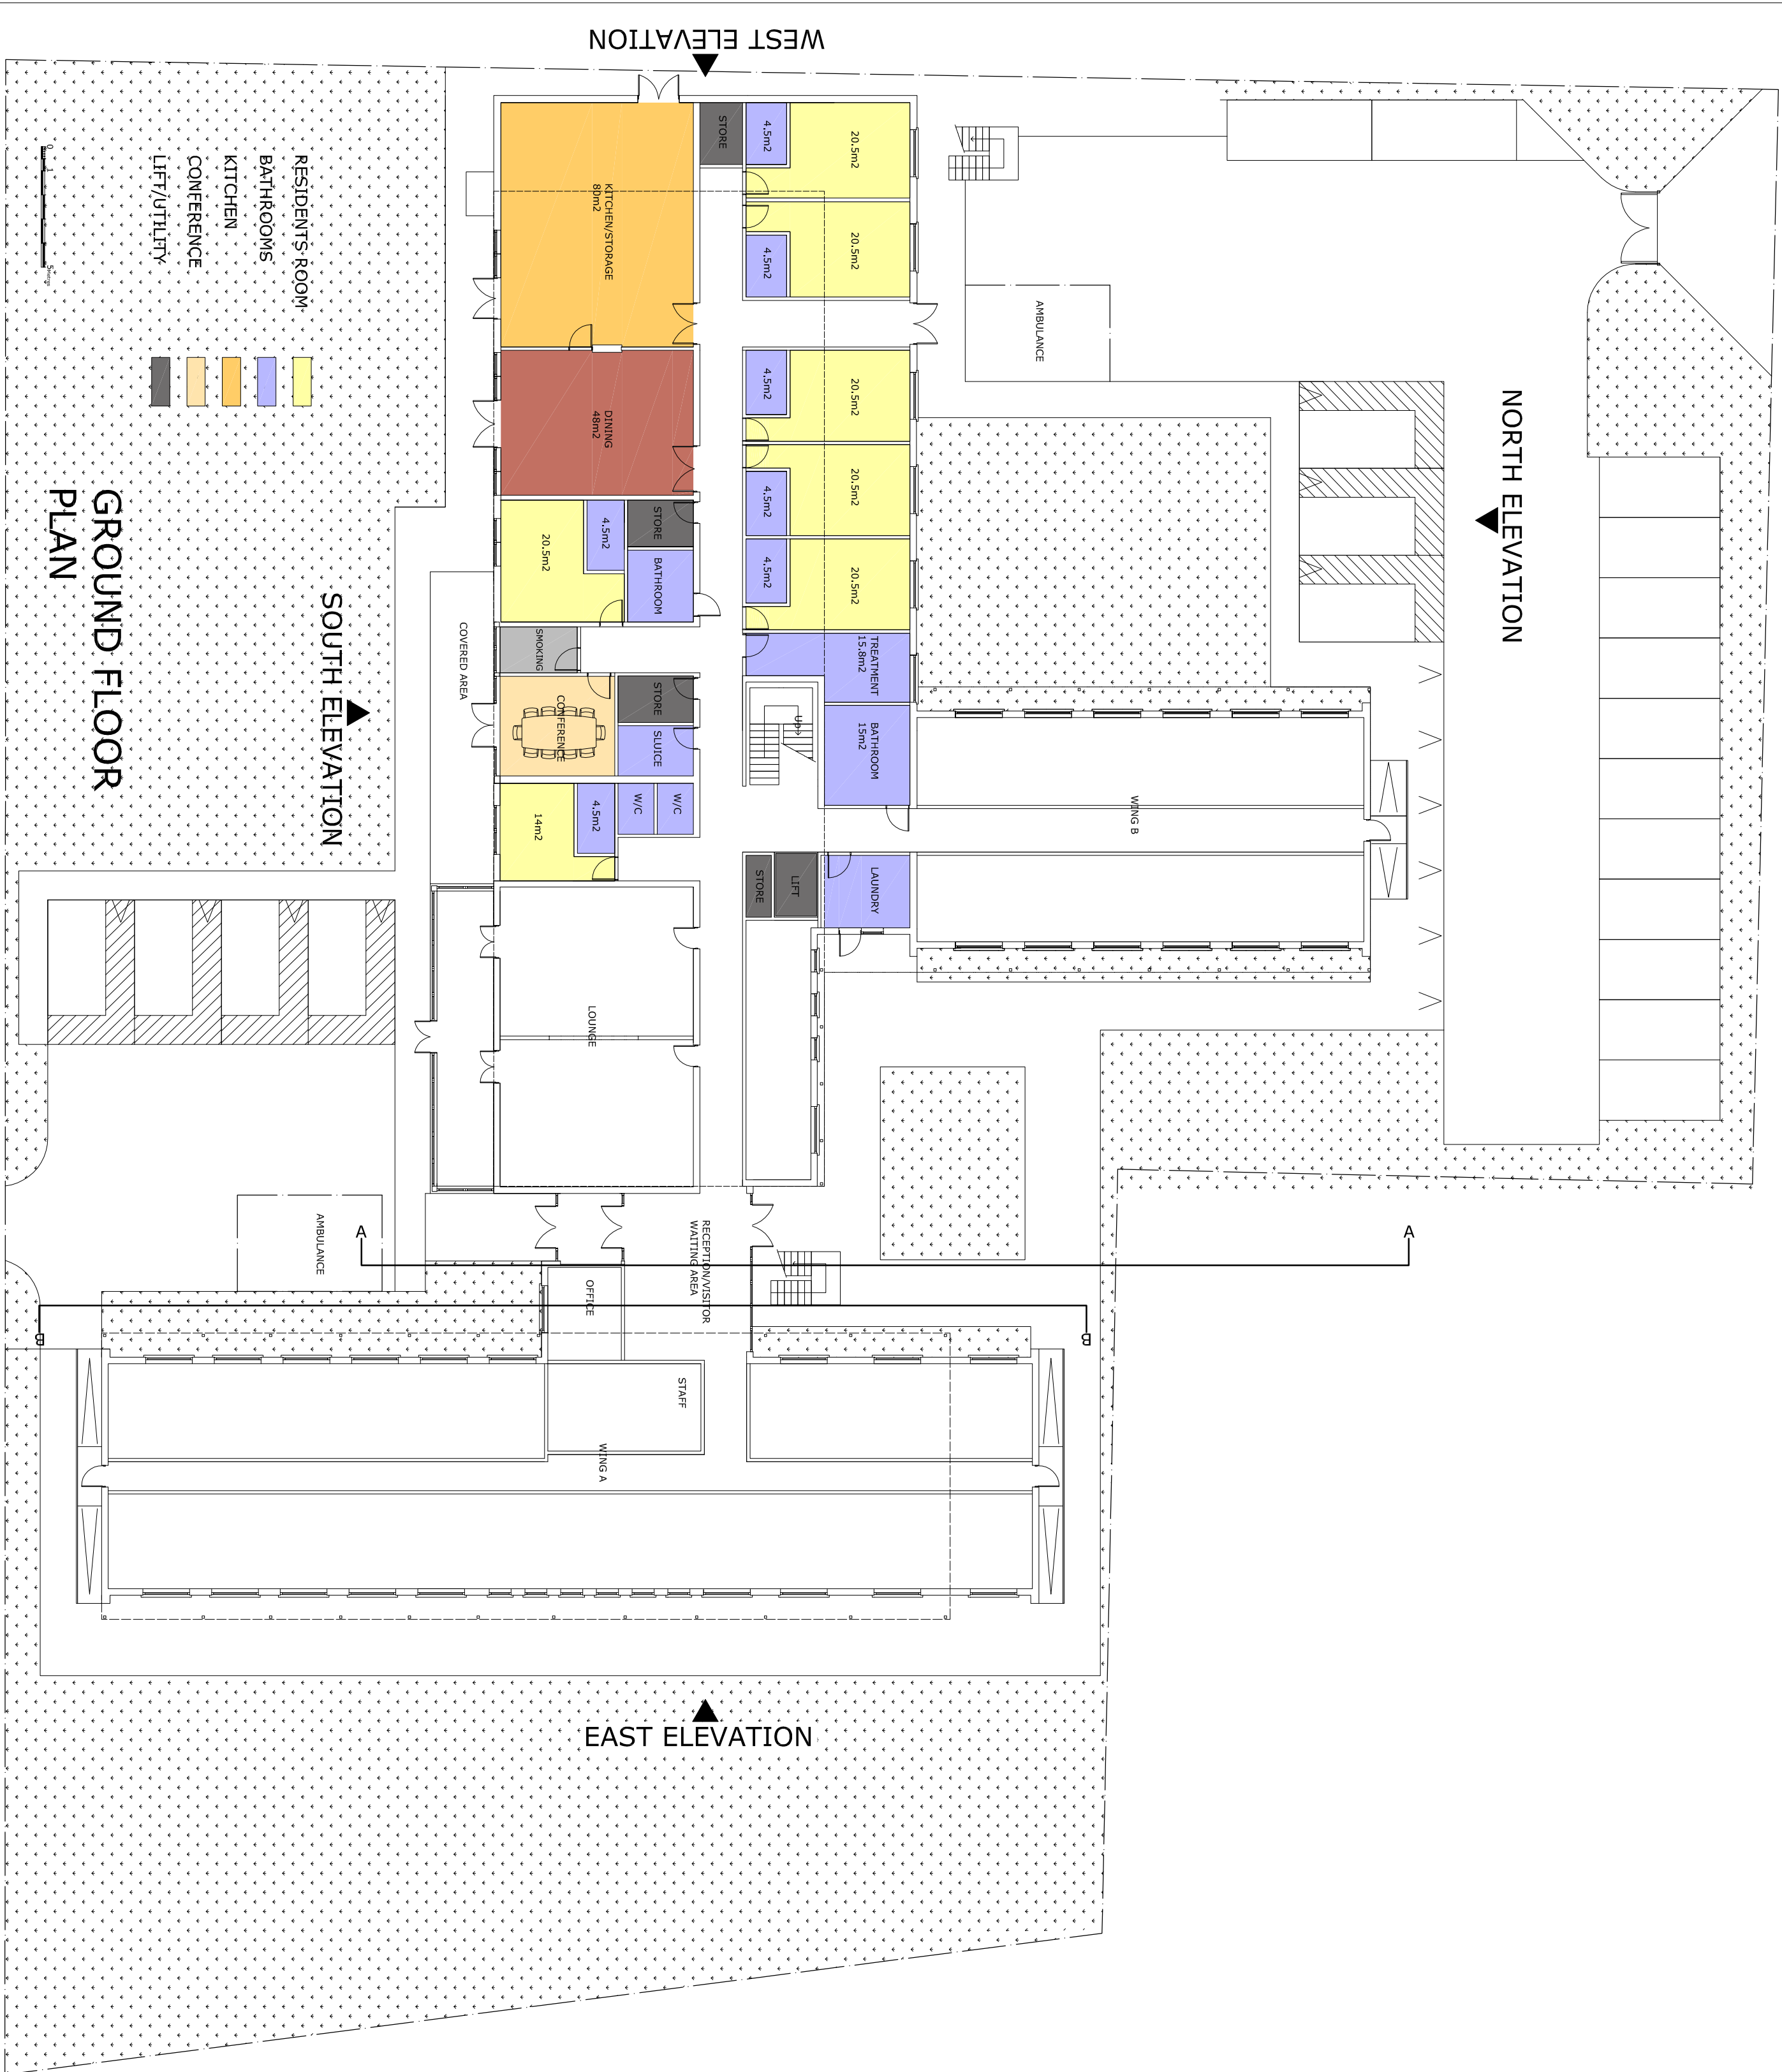



SOUTH ELEVATION

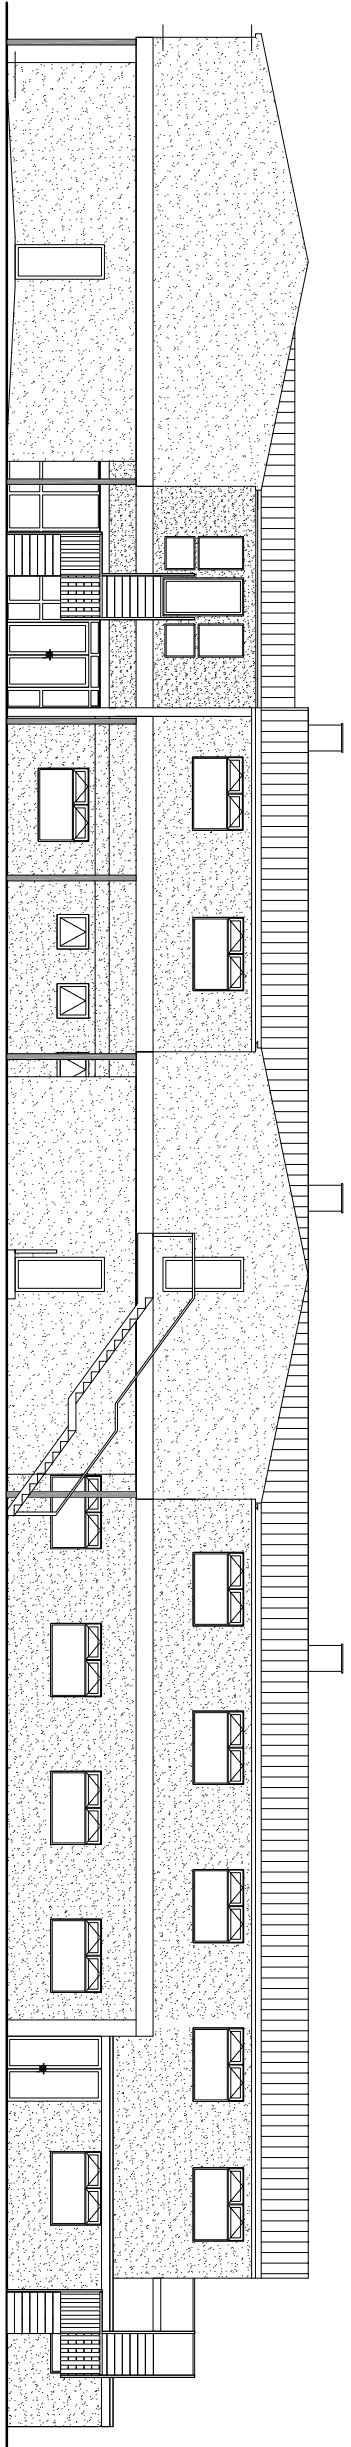


NORTH ELEVATION

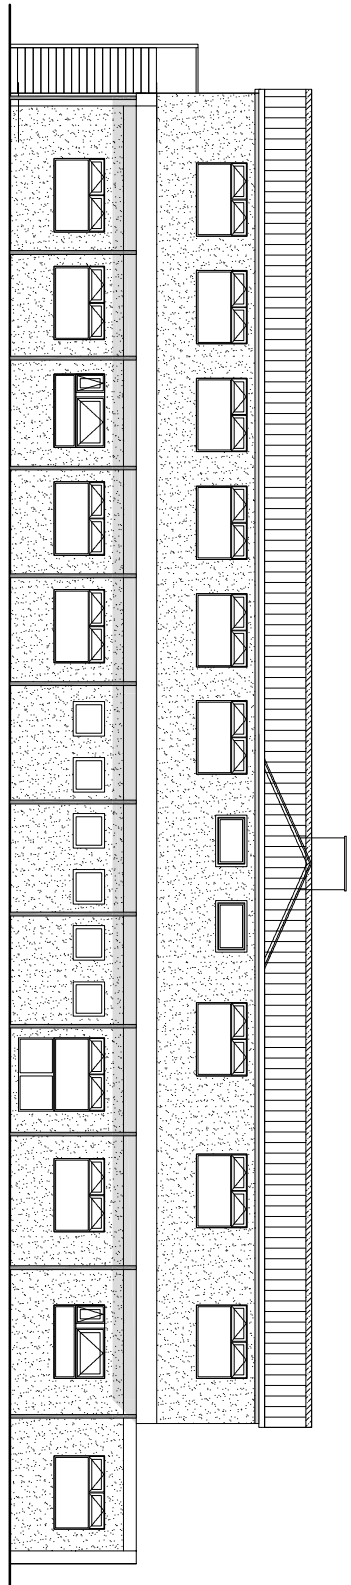


EAST ELEVATION

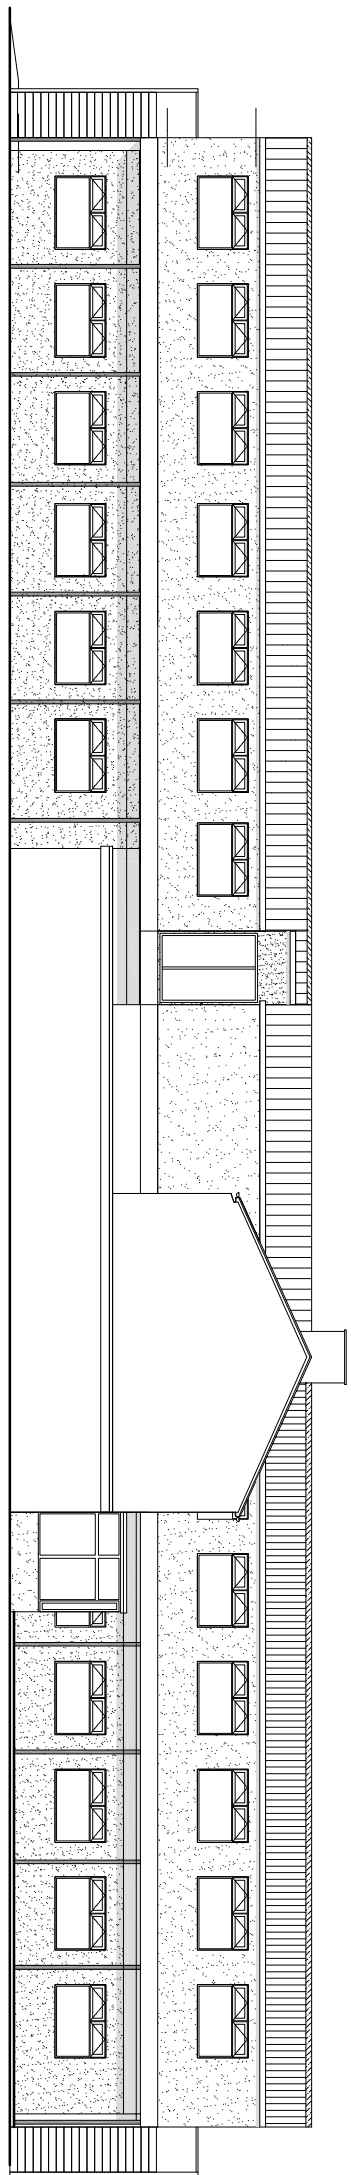

WEST ELEVATION

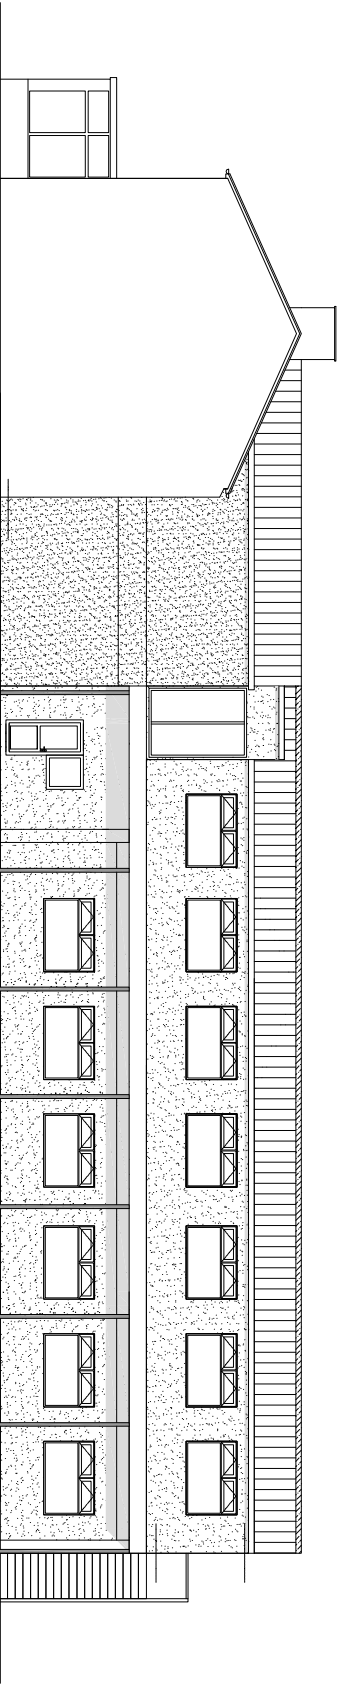

SECTIONAL ELEVATION A---A

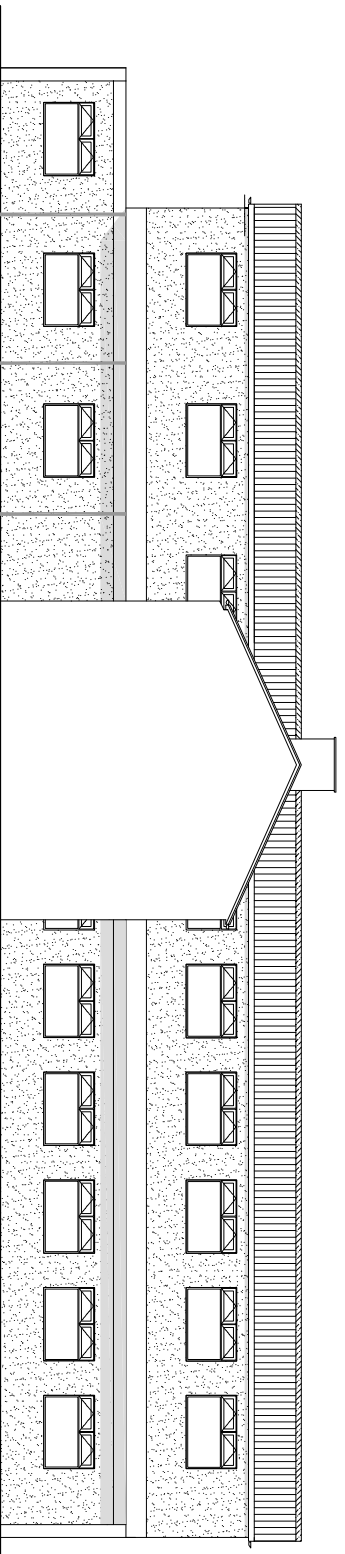

SECTIONAL ELEVATION B---B