



Applicant

Mr Mark Warttig

T/a Eastfield Turkeys

**Birkfield Green, Hopping Lane
Thurgoland, South Yorks**

S35 7AZ

Site Address

Bird Lane House Farm

Bird Lane

Oxpring


Sheffield

South Yorkshire

S368YD

Drawing Reference

08/06/12/ Location PlanREV1/ TL

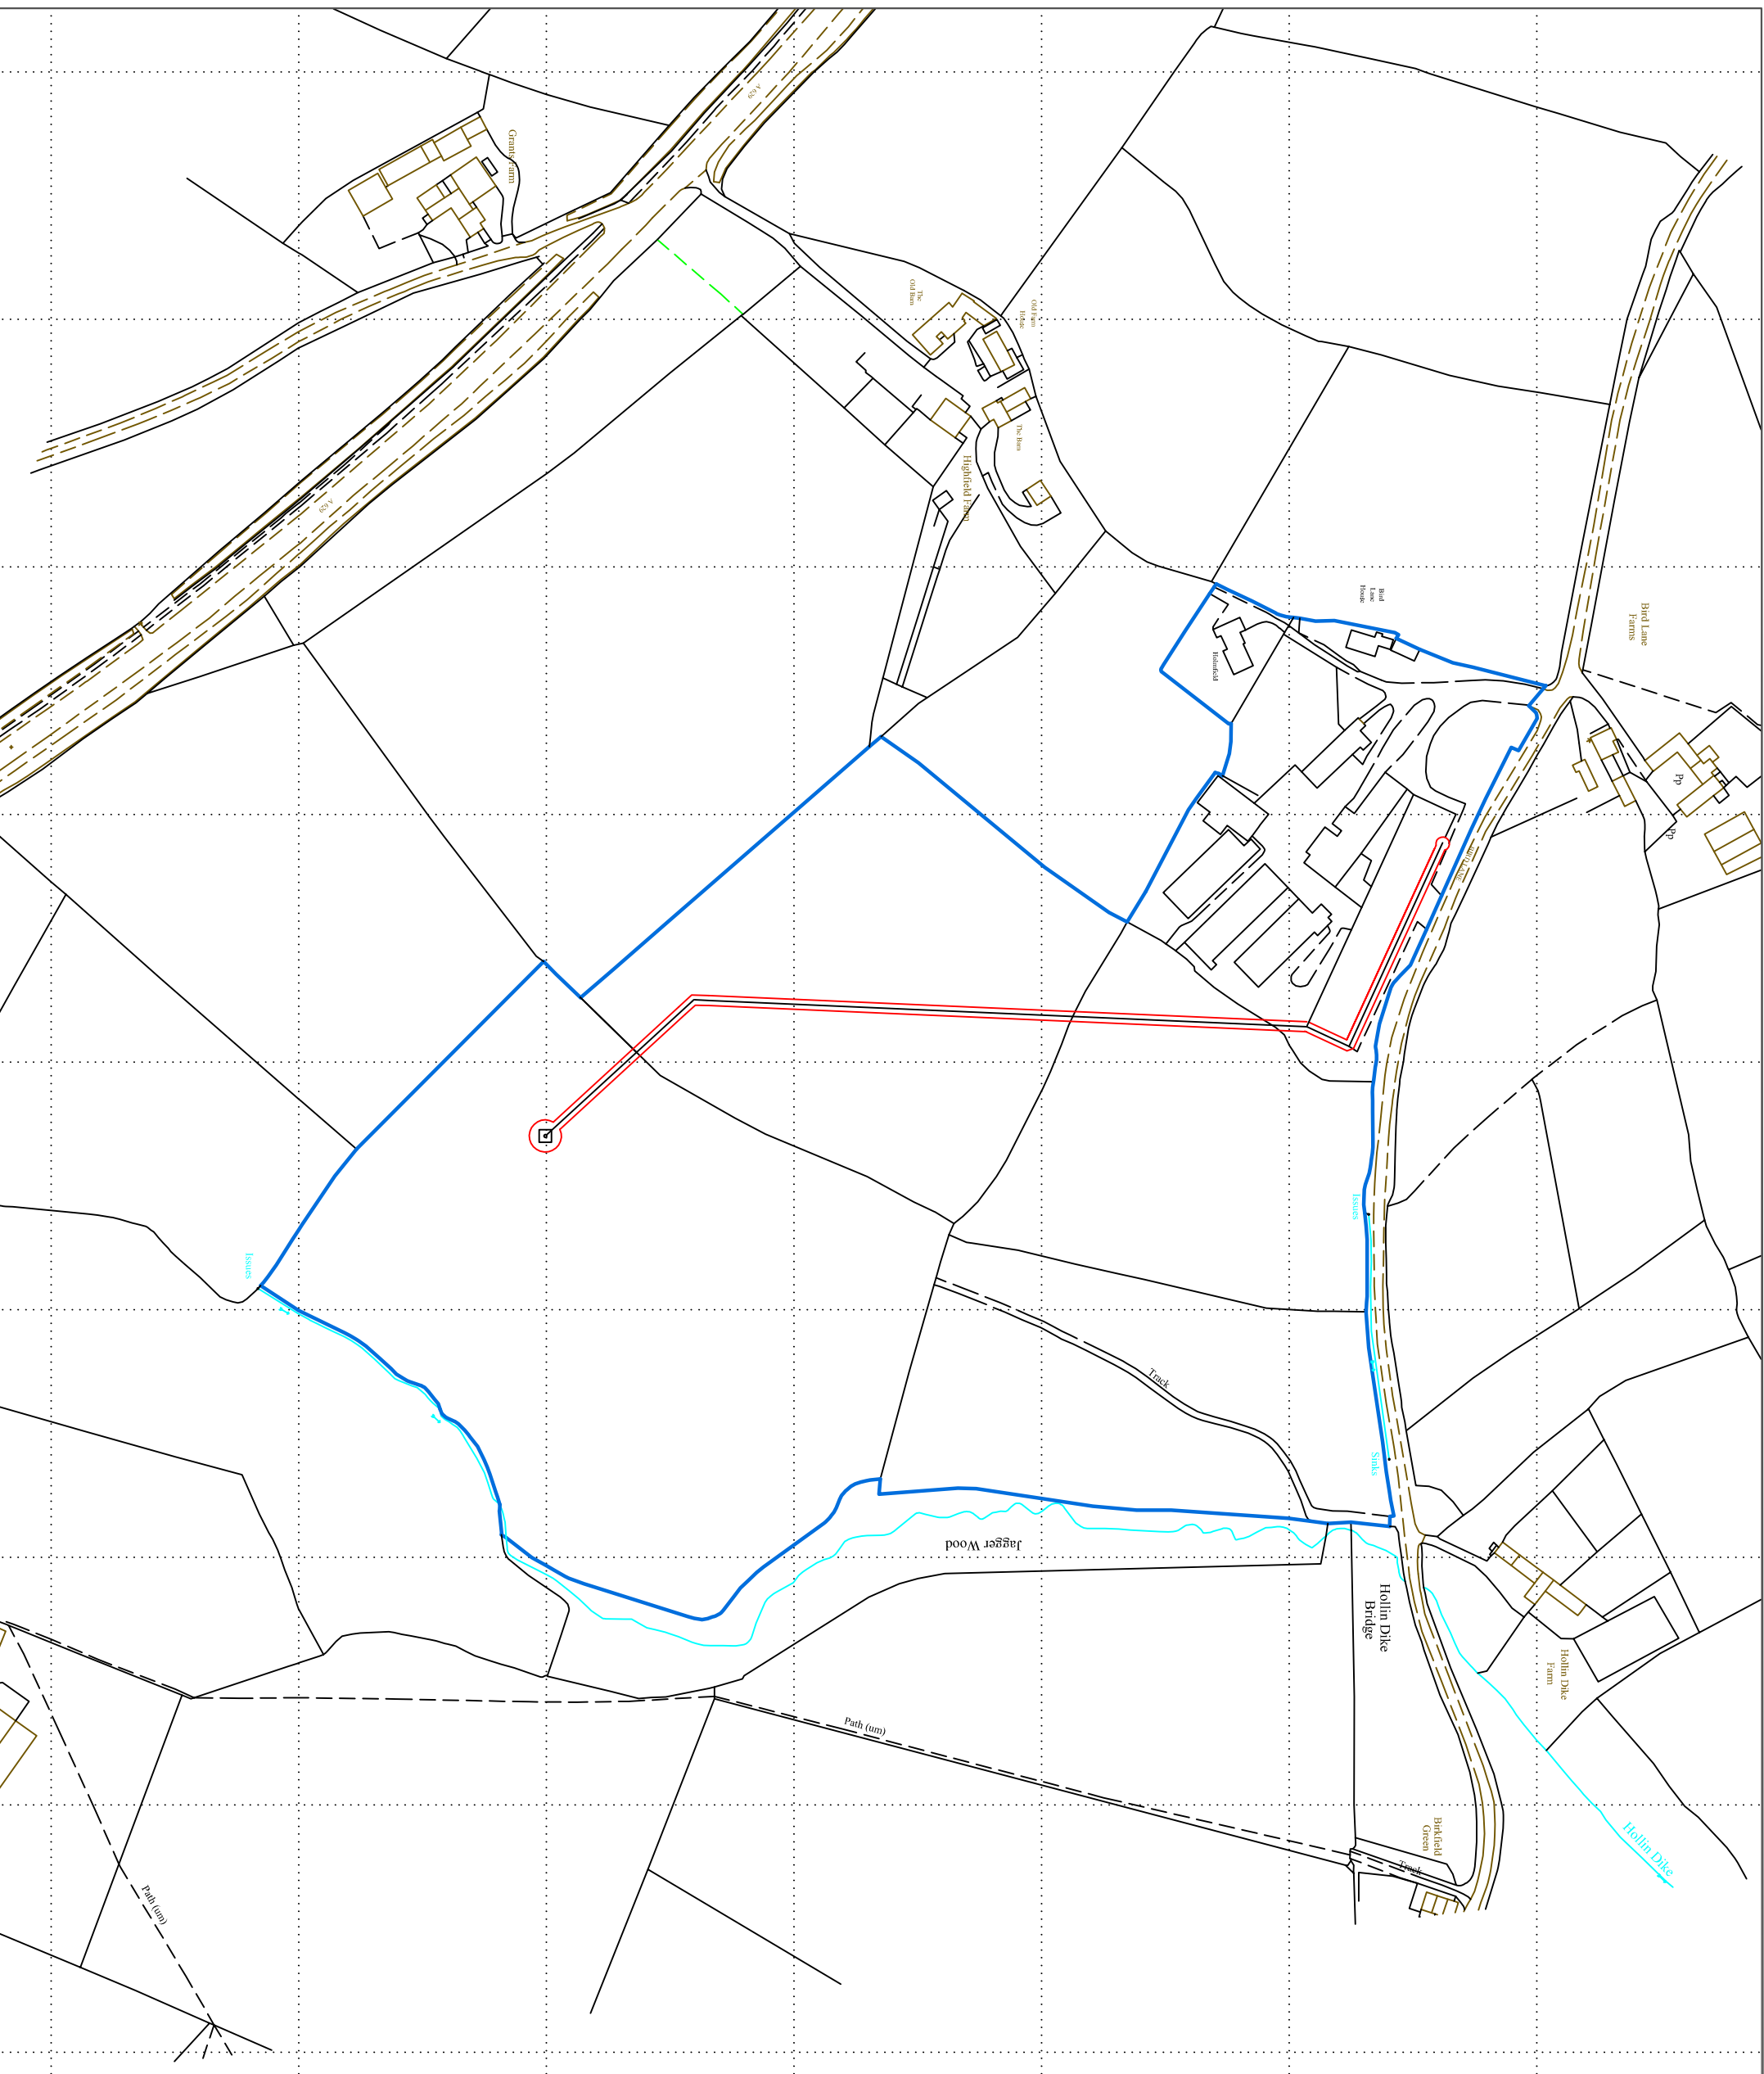

Scale

1:2500

Project

Construction of 1 x 11kW Gaia Wind Turbines