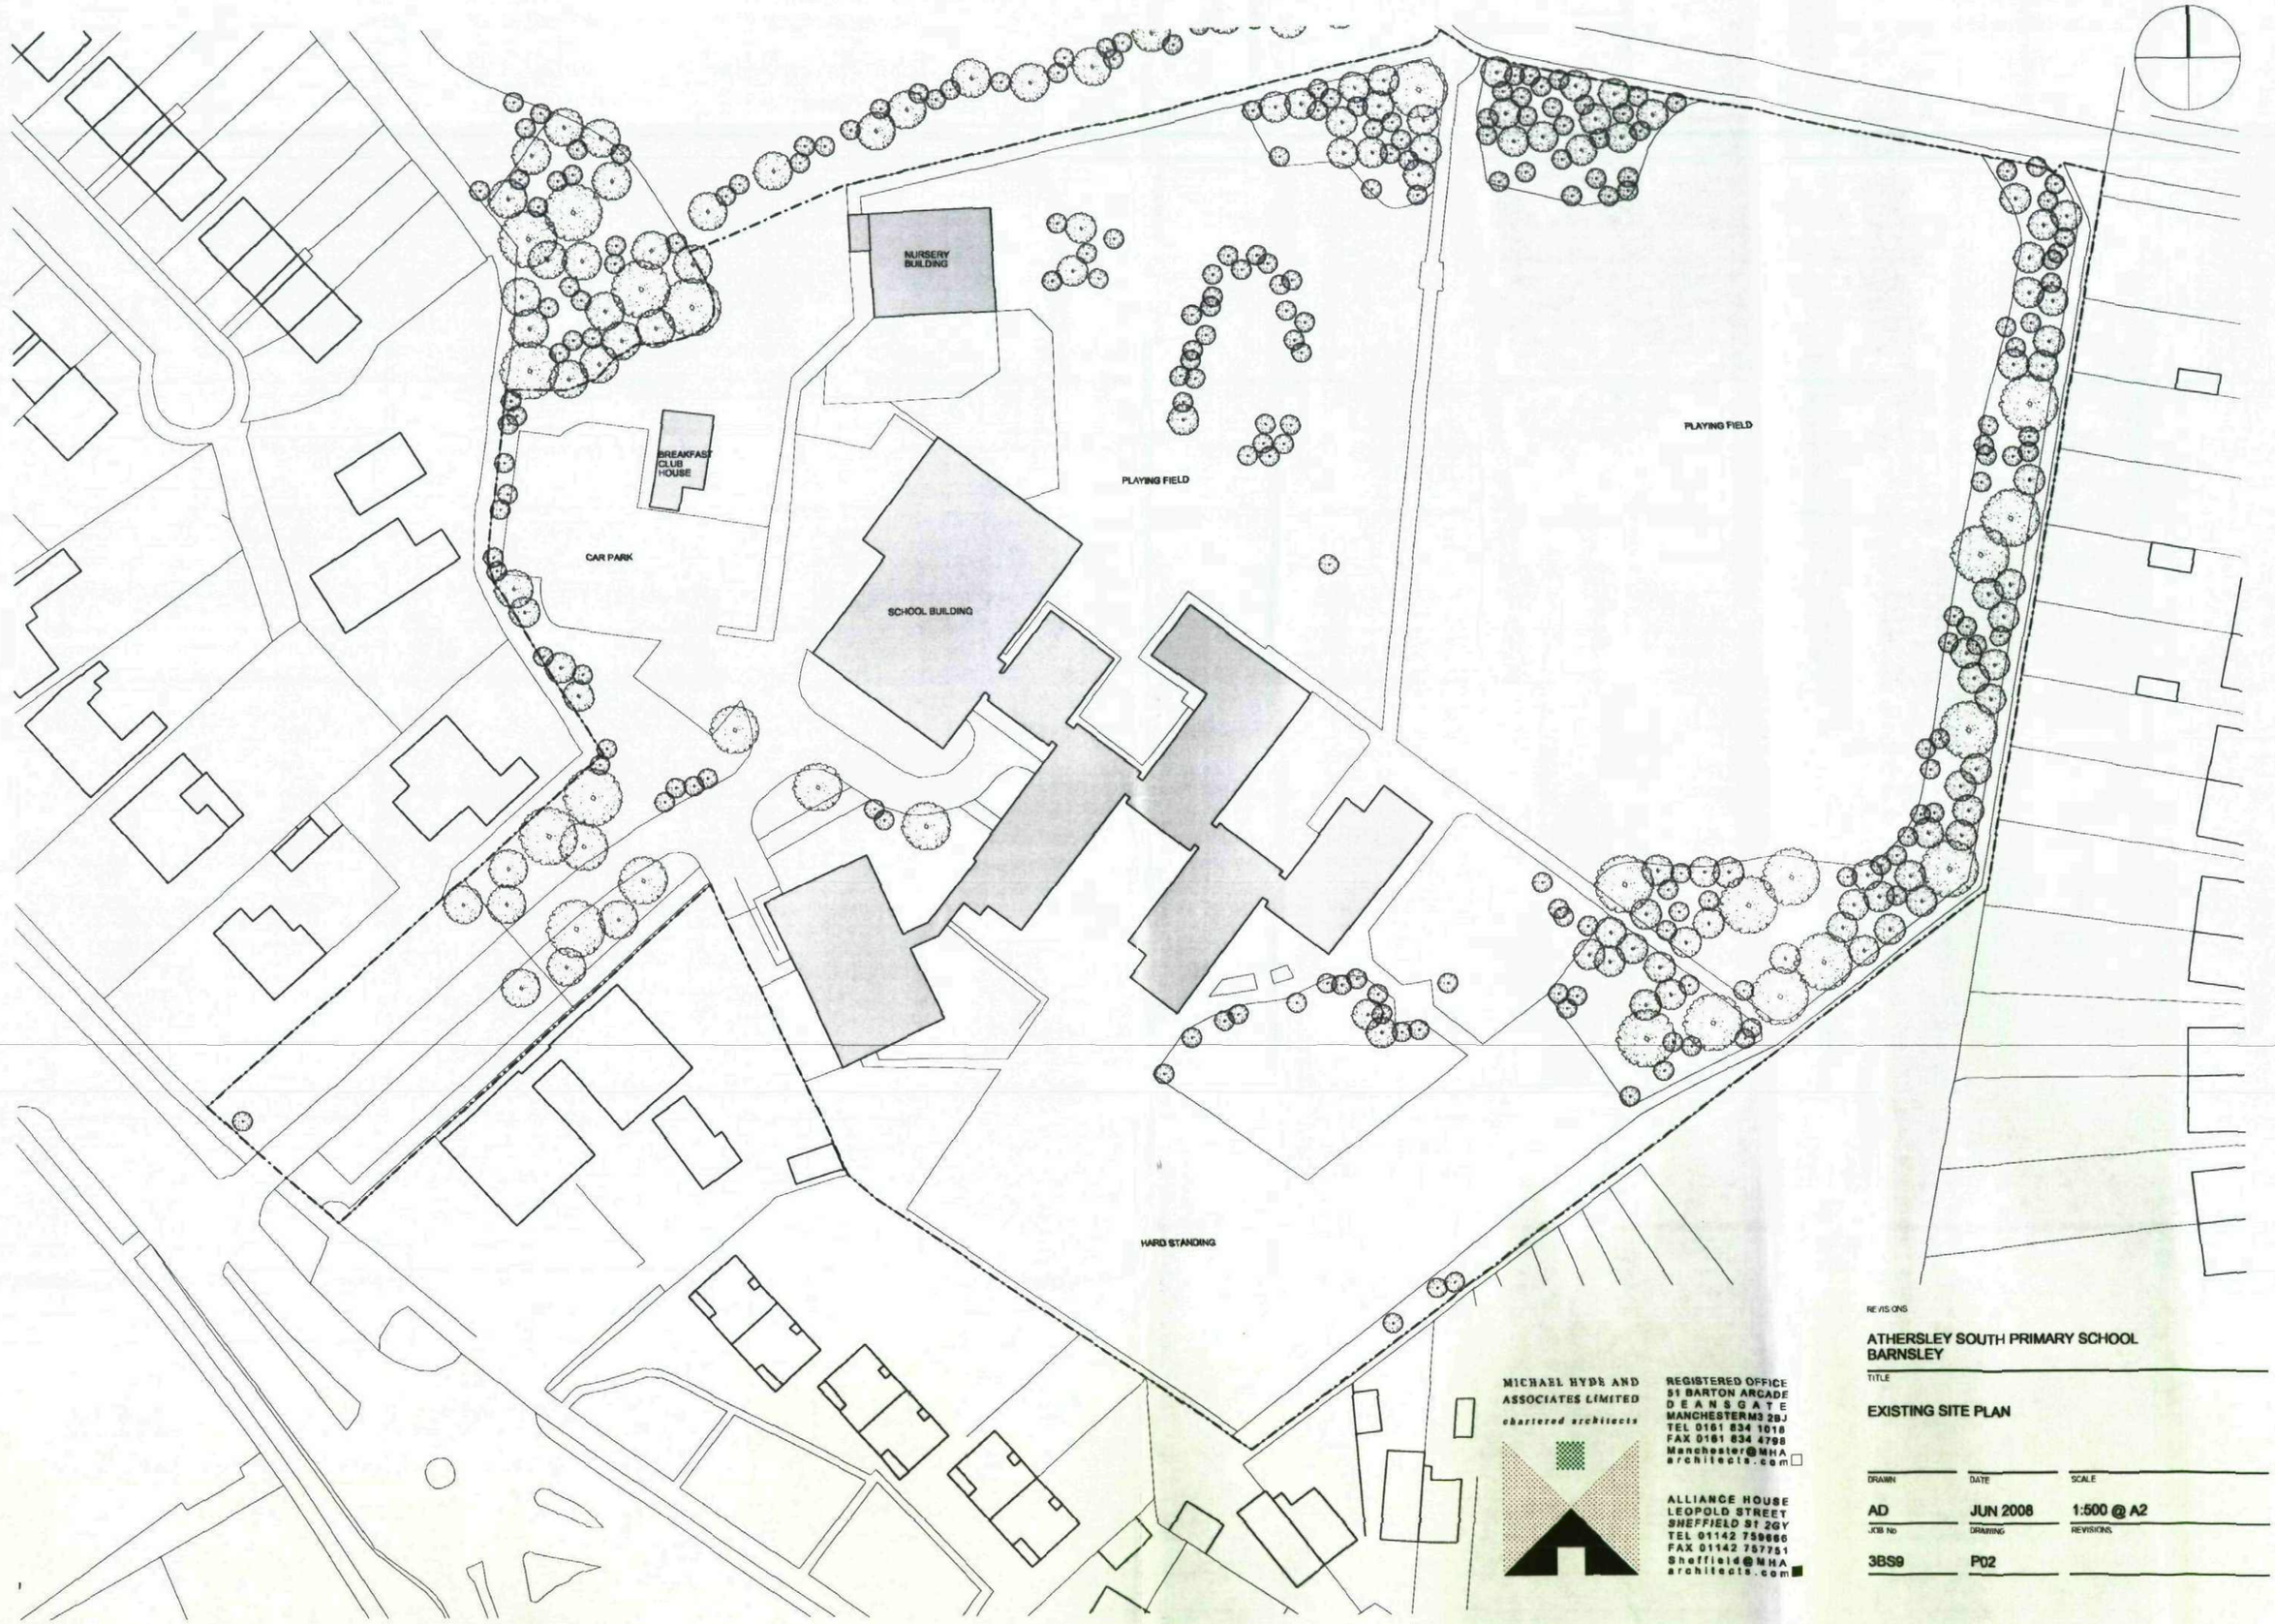


MICHAEL HYDE AND ASSOCIATES LIMITED
chartered architects

REGISTERED OFFICE
51 BARTON ARCADE
DEANSGATE
MANCHESTER M3 2BJ
TEL 0161 834 1018
FAX 0161 834 4798
Manchester@MHA architects.com

ALLIANCE HOUSE
LEOPOLD STREET
SHEFFIELD S1 2GY
TEL 01142 759666
FAX 01142 757751
Sheffield@MHA architects.com


REVISIONS

ATHERSLEY SOUTH PRIMARY SCHOOL
BARNSLEY

TITLE

EXISTING SITE PLAN

DRAWN	DATE	SCALE
AD	JUN 2008	1:500 @ A2
JOB No	DRAWING	REVISIONS
3BS9	P02	

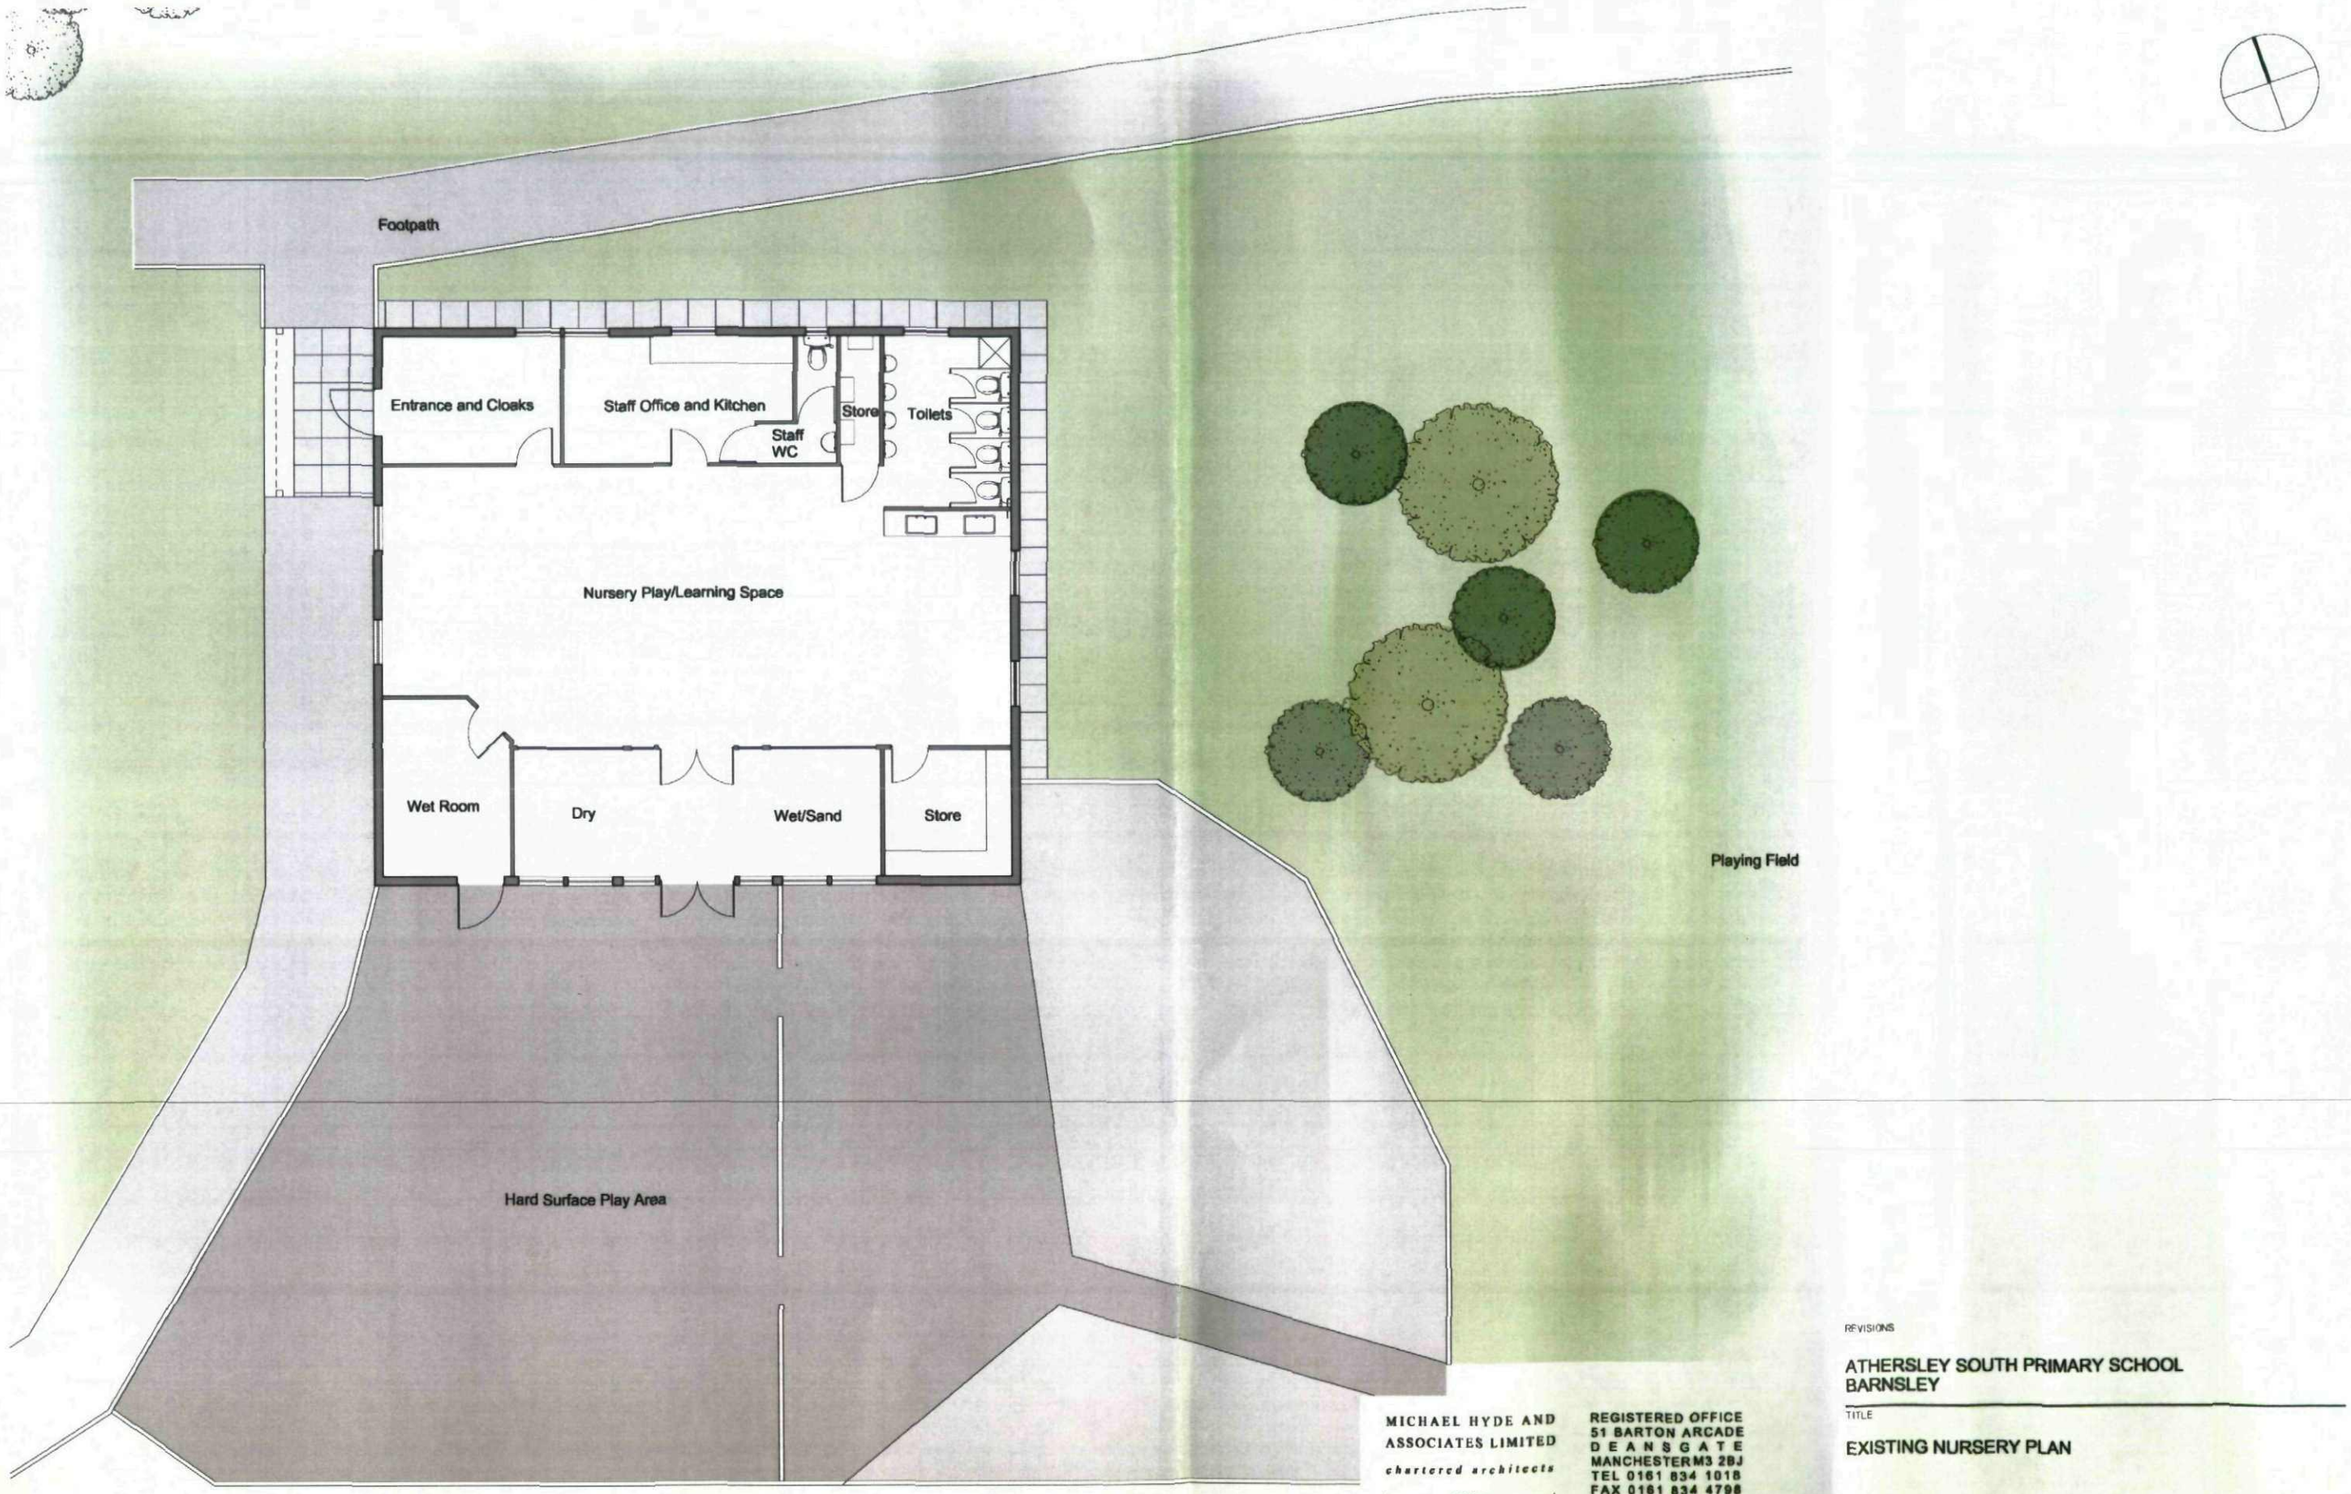

MICHAEL HYDE AND ASSOCIATES LIMITED
chartered architects

REGISTERED OFFICE
51 BARTON ARCADE
DEANSGATE
MANCHESTERM3 2BJ
TEL 0161 834 1018
FAX 0161 834 4798
Manchester@MHA architects.com

ALLIANCE HOUSE
LEOPOLD STREET
SHEFFIELD S1 2GY
TEL 01142 759868
FAX 01142 757751
Sheffield@MHA architects.com

REVISIONS

ATHERSLEY SOUTH PRIMARY SCHOOL
BARNSLEY

TITLE

EXISTING NURSERY PLAN

DRAWN	DATE	SCALE
AD	NOV 2007	1:100 @ A2
JOB No	DRAWING	REVISIONS
3BS9	P03	

NURSERY BUILDING

BREAKFAST CLUB HOUSE

CAR PARK

SCHOOL BUILDING

PLAYING FIELD

PLAYING FIELD

HARD STANDING

MICHAEL HYDE AND ASSOCIATES LIMITED
chartered architects

REGISTERED OFFICE
51 BARTON ARCADE
DEANSGATE
MANCHESTER M3 2BJ
TEL 0161 834 1016
FAX 0161 834 4798
Manchester@MHA architects.com

ALLIANCE HOUSE
LEOPOLD STREET
SHEFFIELD S1 2GY
TEL 01142 759666
FAX 01142 757751
Sheffield@MHA architects.com


REVISIONS

ATHERSLEY SOUTH PRIMARY SCHOOL
BARNSLEY

TITLE

PROPOSED SITE PLAN

DRAWN	DATE	SCALE
AD	JUL 2008	1:500 @ A2
JOB No	DRAWING	REVISIONS
3BS9	P05	

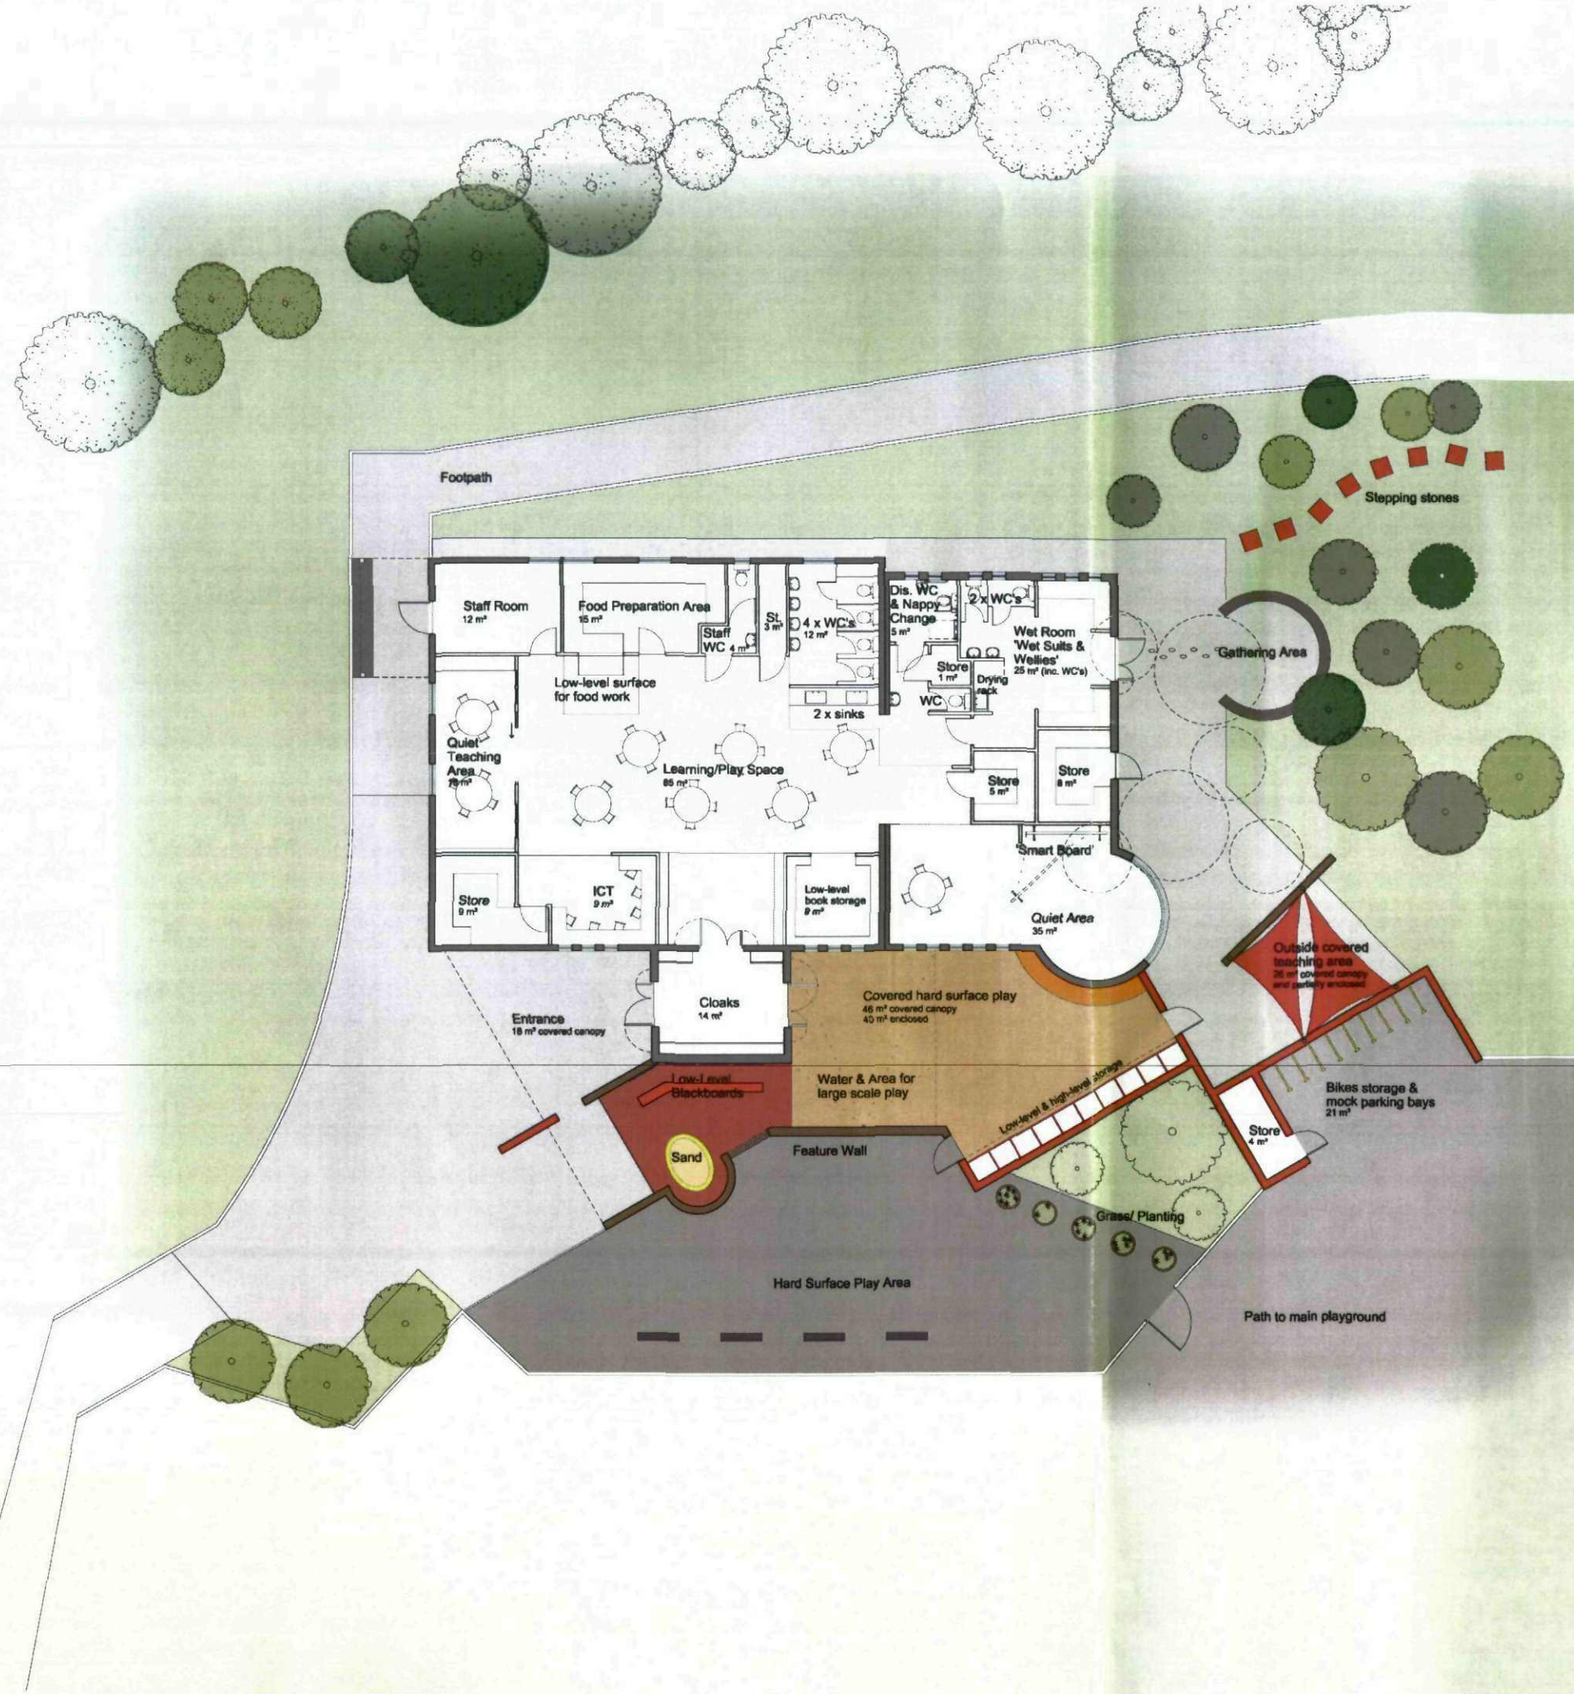

Existing tree

New tree

Removed existing tree

AREAS

112 m²	New Build (inc. entrance)
86 m²	Enclosed Play Space (canopy and no canopy) (exc. entrance)
26 m²	External Teaching space
453 m²	Landscaping Works
18 m²	Internal Storage Space (exc. book store)
12 m²	*External Storage Space (exc. low level storage)*

Rev A 19.03.08 Amendments made to external storage and size of new build area

REVISIONS

ATHERSLEY SOUTH PRIMARY SCHOOL
BARNSLEY

TITLE

PROPOSAL PLAN

DRAWN	DATE	SCALE
AD	MAR 2008	1:100 @ A1
JOB No	DRAWING	REVISIONS
3BS9	P06	A

MICHAEL HYDE AND ASSOCIATES LIMITED
chartered architects

REGISTERED OFFICE
51 BARTON ARCADE
DEANSGATE
MANCHESTER M3 2BJ
TEL 0161 834 1018
FAX 0161 834 4798
Manchester@MHA architects.com

ALLIANCE HOUSE
LEOPOLD STREET
SHEFFIELD S1 2GY
TEL 01142 766666
FAX 01142 757751
Sheffield@MHA architects.com



WEST FACING ELEVATION



NORTH FACING ELEVATION



EAST FACING ELEVATION



SOUTH FACING ELEVATION

MICHAEL HYDE AND ASSOCIATES LIMITED
chartered architects

REGISTERED OFFICE
51 BARTON ARCADE
DEANSGATE
MANCHESTER M3 2BJ
TEL 0161 834 1018
FAX 0161 834 4708
Manchester@MHA architects.com

ALLIANCE HOUSE
LEOPOLD STREET
SHEFFIELD S1 2GY
TEL 01142 759686
FAX 01142 757751
Sheffield@MHA architects.com

REVISIONS

ATHERSLEY SOUTH PRIMARY SCHOOL
BARNSLEY

TITLE

PROPOSAL ELEVATIONS

DRAWN	DATE	SCALE
AD	MAR 2008	1:100 @ A2
JOB No	DRAWING	REVISIONS
3BS9	P07	



1 View of entrance



2 Birds eye view




3 Aerial view from south west



4 Aerial view from south east



5 Aerial view from north east

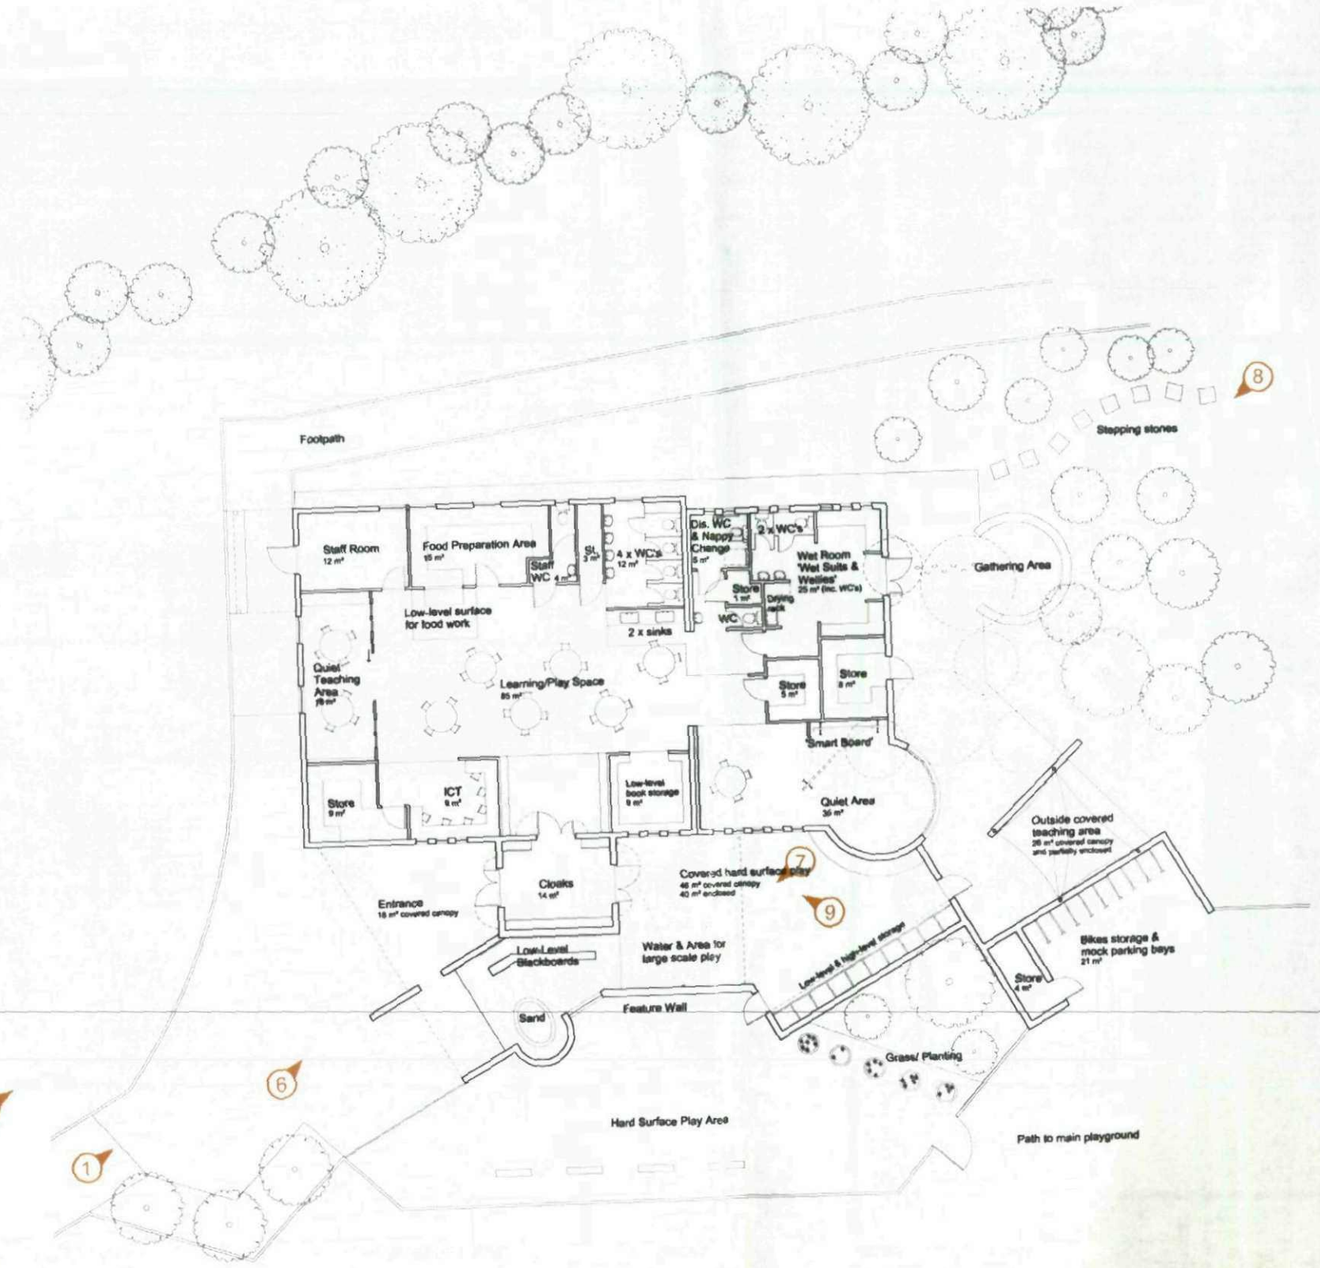



6 View of entrance and play space behind



7 View inside covered and enclosed play space



8 External teaching area and 'stepping stones'



9 View inside covered and enclosed play space

MICHAEL HYDE AND ASSOCIATES LIMITED
chartered architects

REGISTERED OFFICE
81 BARTON ARCADE
DEANSGATE
MANCHESTER M3 2BJ
TEL 0161 834 1018
FAX 0161 834 4788
manchester@MHA architects.com

ALLIANCE HOUSE
LEOPOLD STREET
SHEFFIELD S1 2GY
TEL 01142 759868
FAX 01142 767751
sheffield@MHA architects.com


REVISIONS

ATHERSLEY SOUTH PRIMARY SCHOOL
BARNSLEY

TITLE

PROPOSAL PLAN WITH IMAGES


DRAWN	DATE	SCALE
AD	MAR 2006	
JOB NO	DRAWING	REVISIONS
3869	P11	

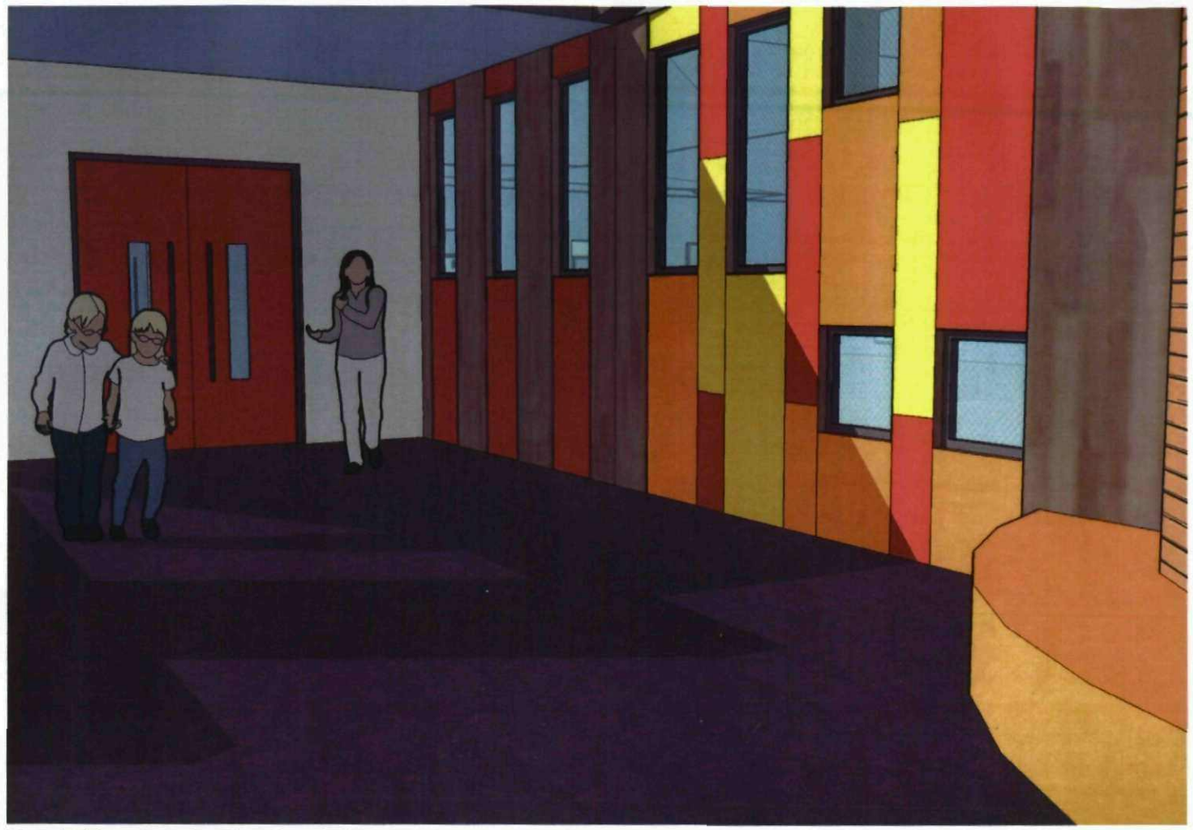

View inside covered and enclosed play space




View of entrance and play space behind

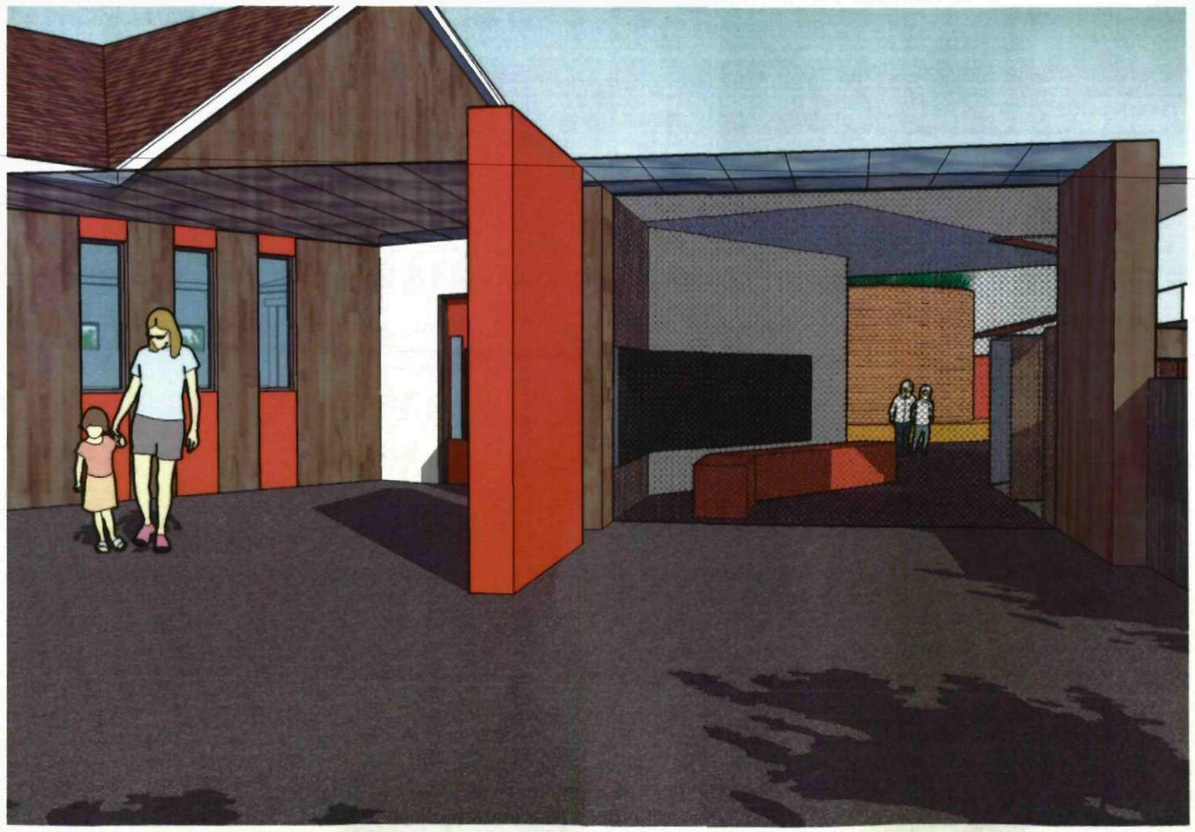


View of entrance and play space behind



View inside covered and enclosed play space

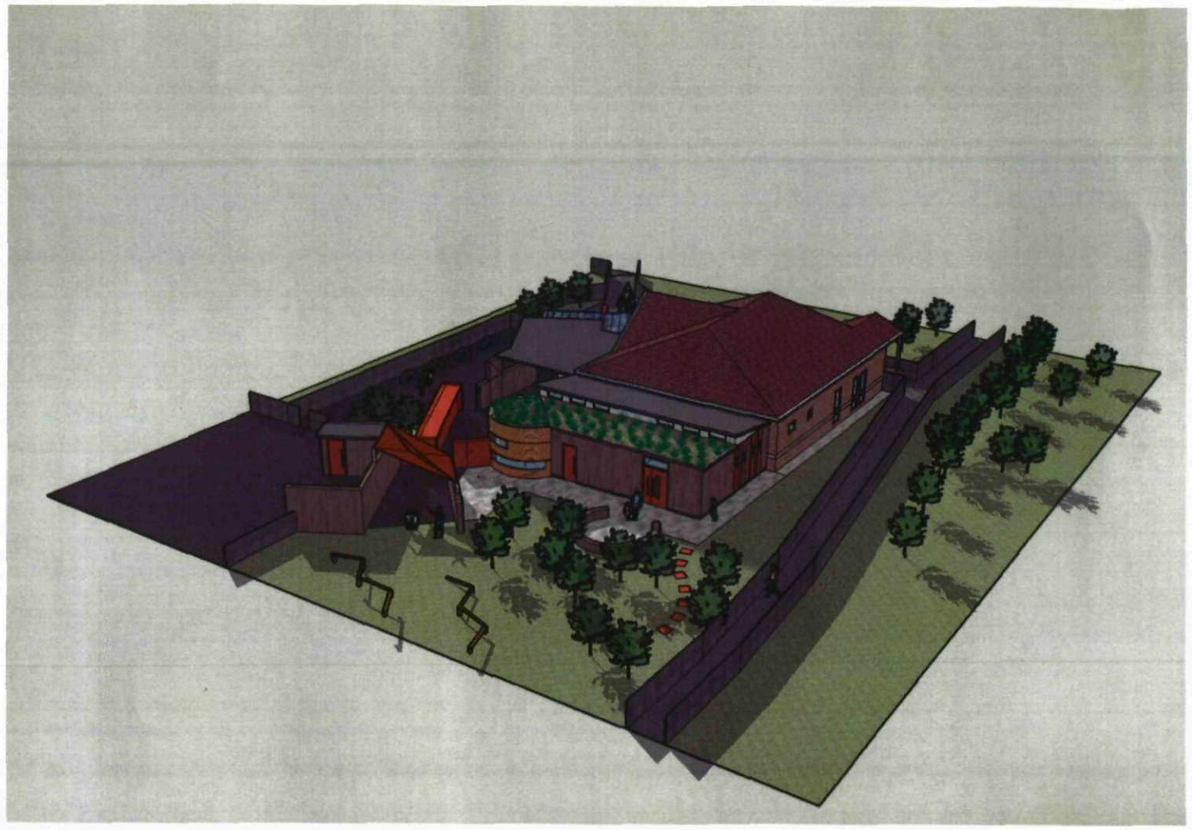


Aerial view from north east

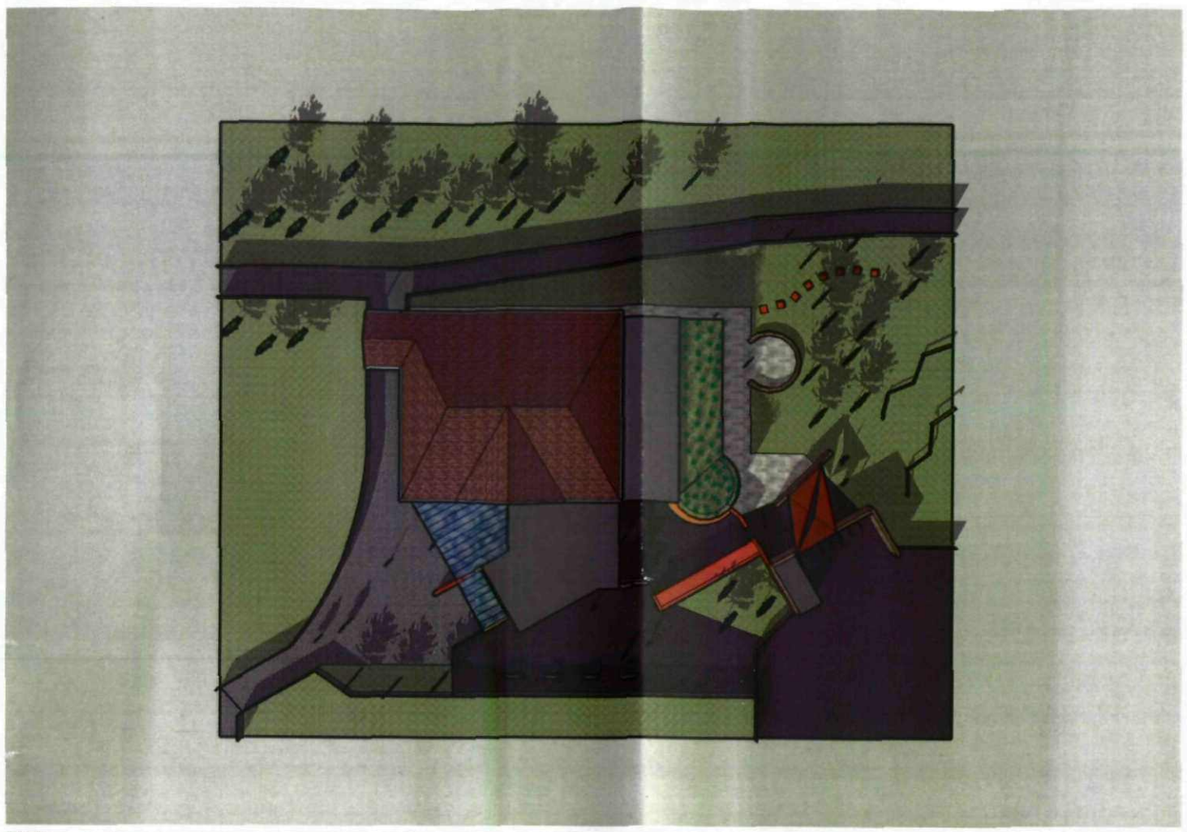

Birds eye view



External teaching area and 'stepping stones'

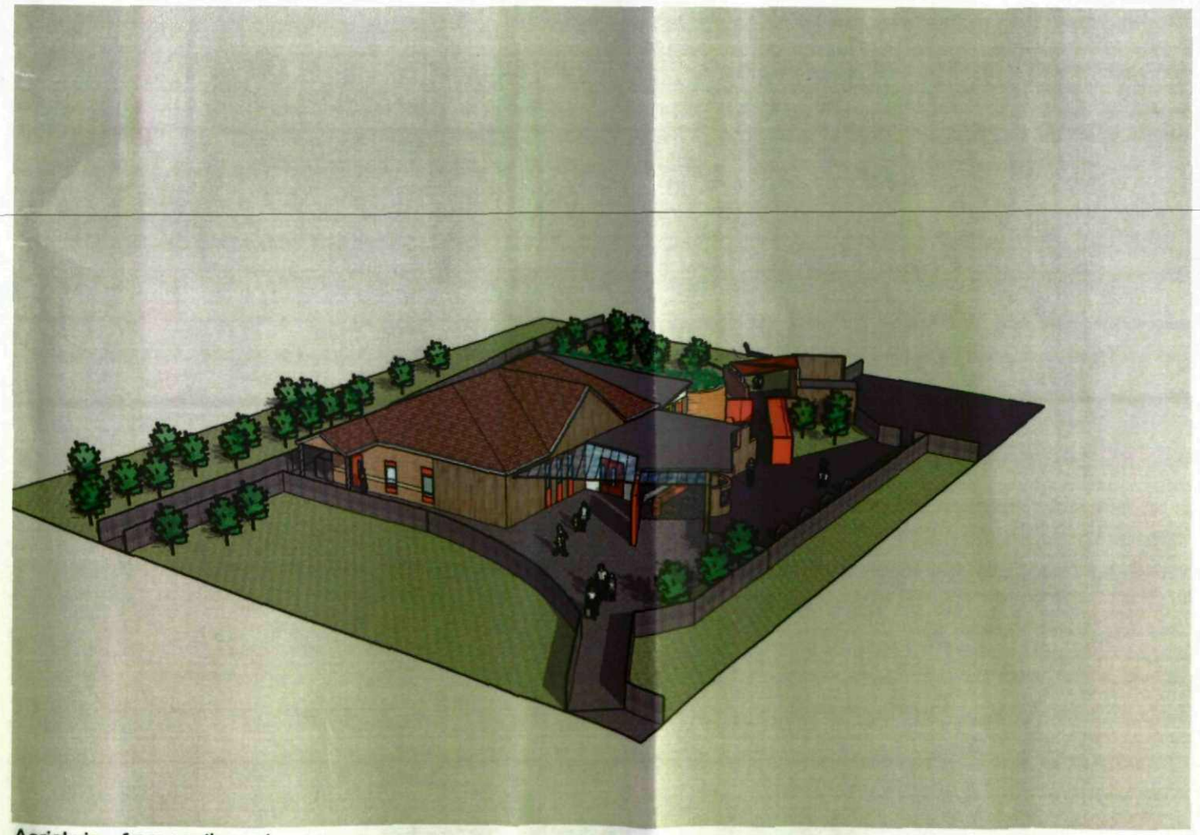

Aerial view from south west