



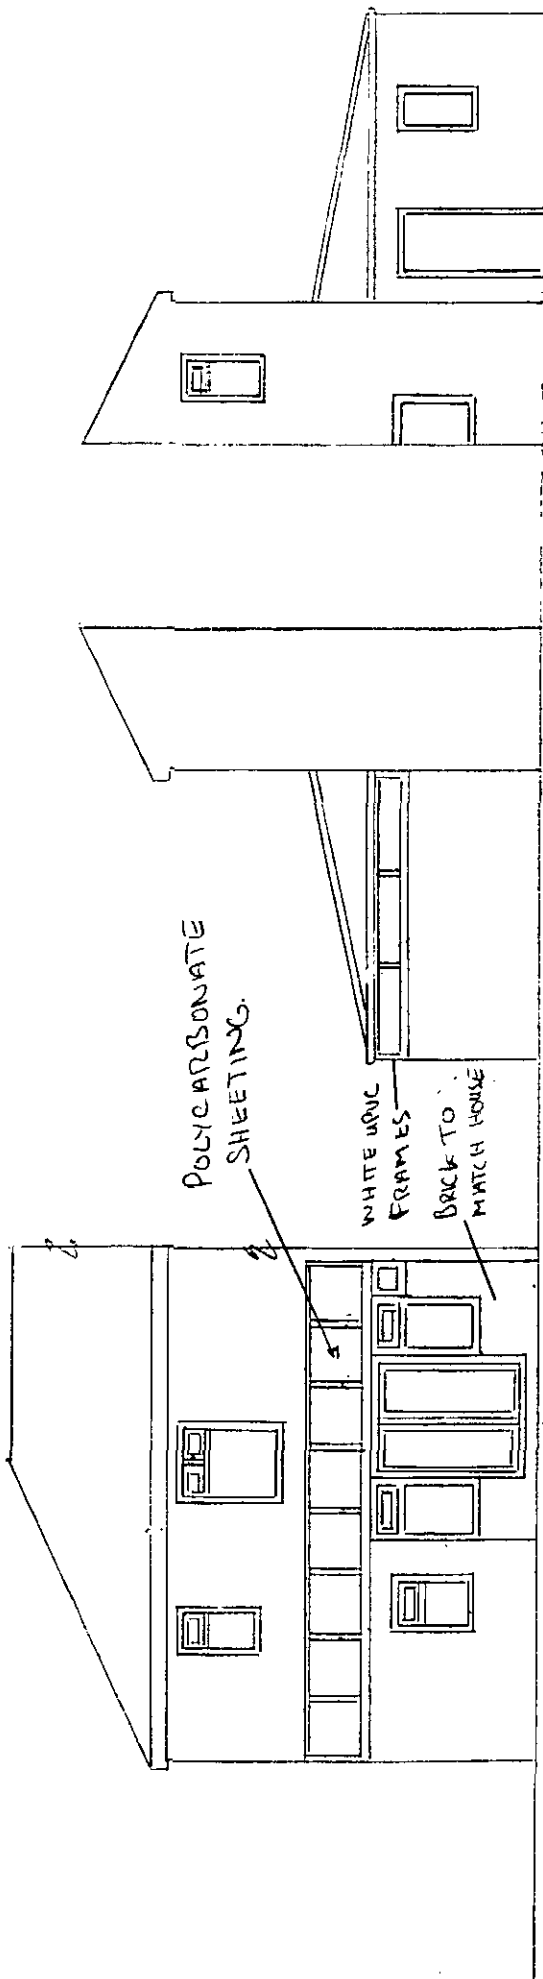


EAST ELEVATION

NORTH ELEVATION

SOUTH ELEVATION

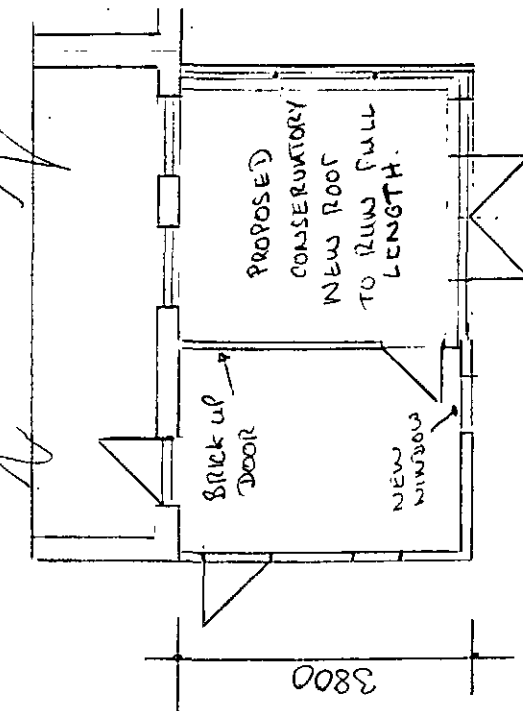

PLAN.

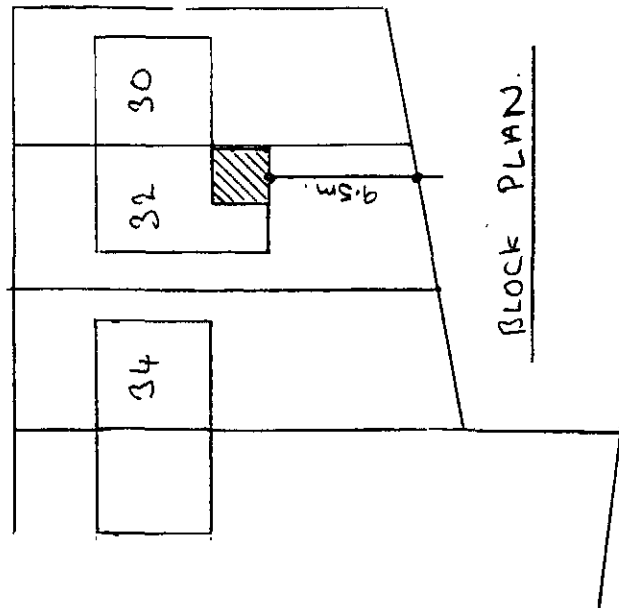


BLOCK PLAN.

PROPOSED CONSERVATORY AT  
32 MATLOCK ROAD.  
BARNESLEY, S71 3SG


CLIENT MRS & MRS JONES

SCALES 1:100 1:500


NORTHERN TRADE WINDOWS.  
HOBBAIR MILLS, GILSON ST,  
BDS 34TB.

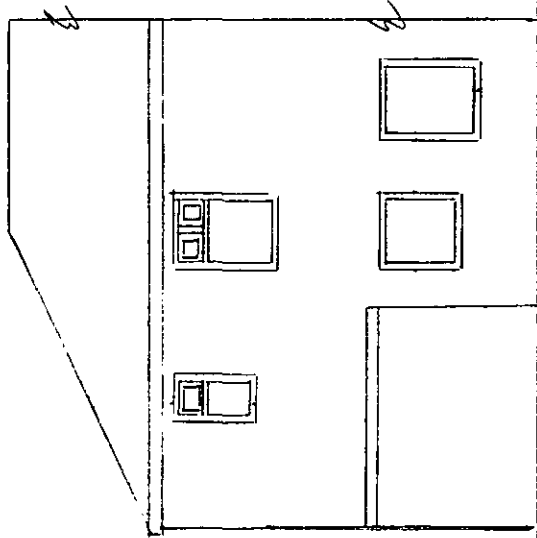


EAST ELEVATION

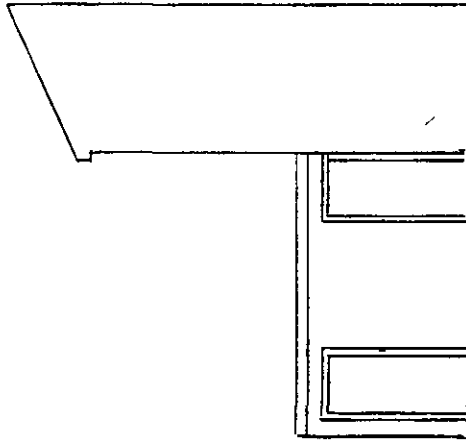

NORTH ELEVATION

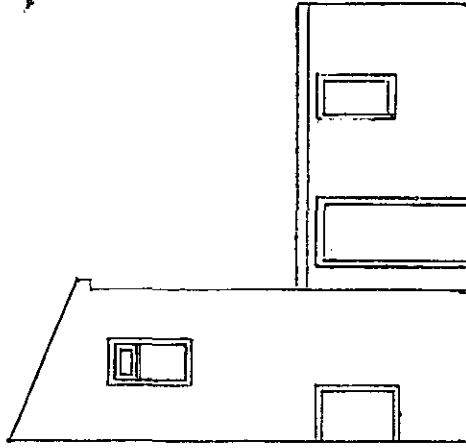

SOUTH ELEVATION

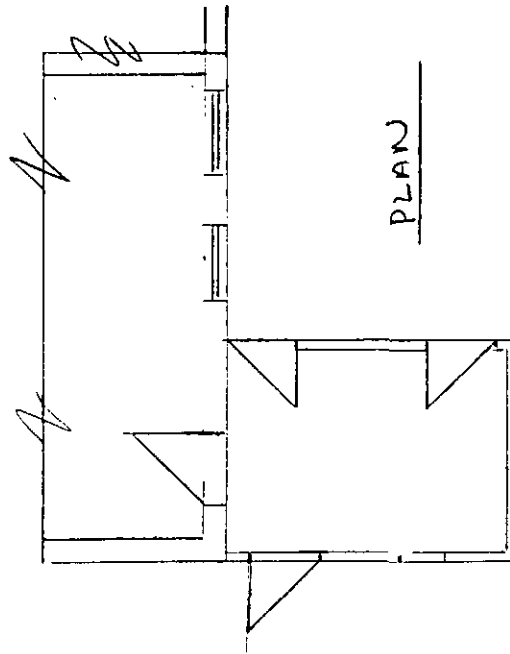



PLAN

EXISTING ELEVATIONS AT  
32 MATLOCK ROAD,  
BARKSLEY, CT13 5SG

CLIENT MR & MRS JONES

SCALES 1:100

NORTHERN TRADE WINDOWS  
MOHAIR MILLS, GIBSON ST,  
BD3 9TE

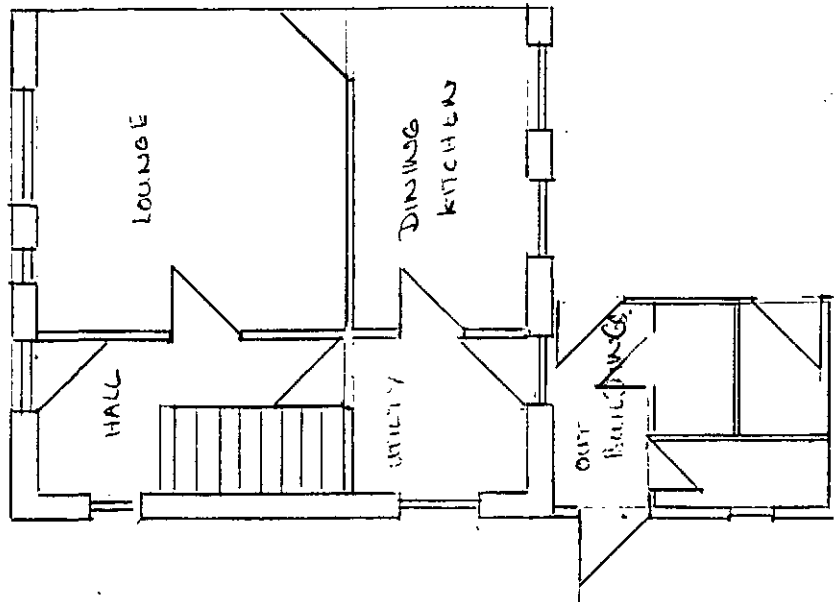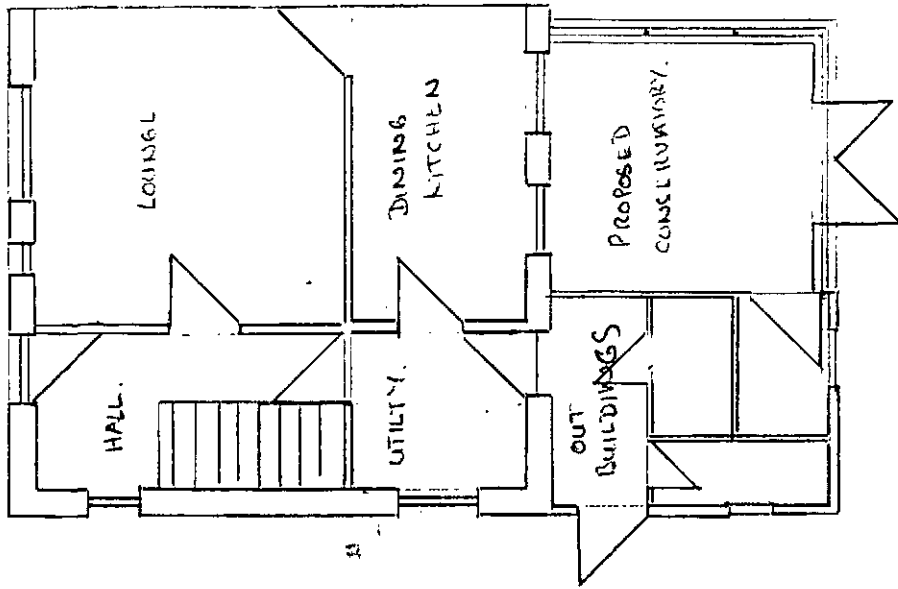


EXISTING & PROPOSED  
FLOOR PLANS AT  
32 MATLOCK ROAD  
DARNLEY, S71 3SG.

CLIENT MRS MRS JONES


SCALE 1:100

NORTHERN TRAIL WINDOWS  
NORTH HILLS, GILES RD ST  
1003 ATT 13

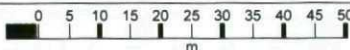

OS Mastermap  
 06 September 2012, ID: BW1-00174785  
[www.blackwellmapping.co.uk](http://www.blackwellmapping.co.uk)  
 1:1250 scale print at A4, Centre: 435568 E, 408862 N  
 ©Crown Copyright. Licence no. 100041040

Mapping  
 sourced from

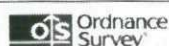

**BLACKWELL'S**  
[www.blackwellmapping.co.uk](http://www.blackwellmapping.co.uk)

TEL: 0113 245 2623  
[maps.leeds@blackwell.co.uk](mailto:maps.leeds@blackwell.co.uk)

