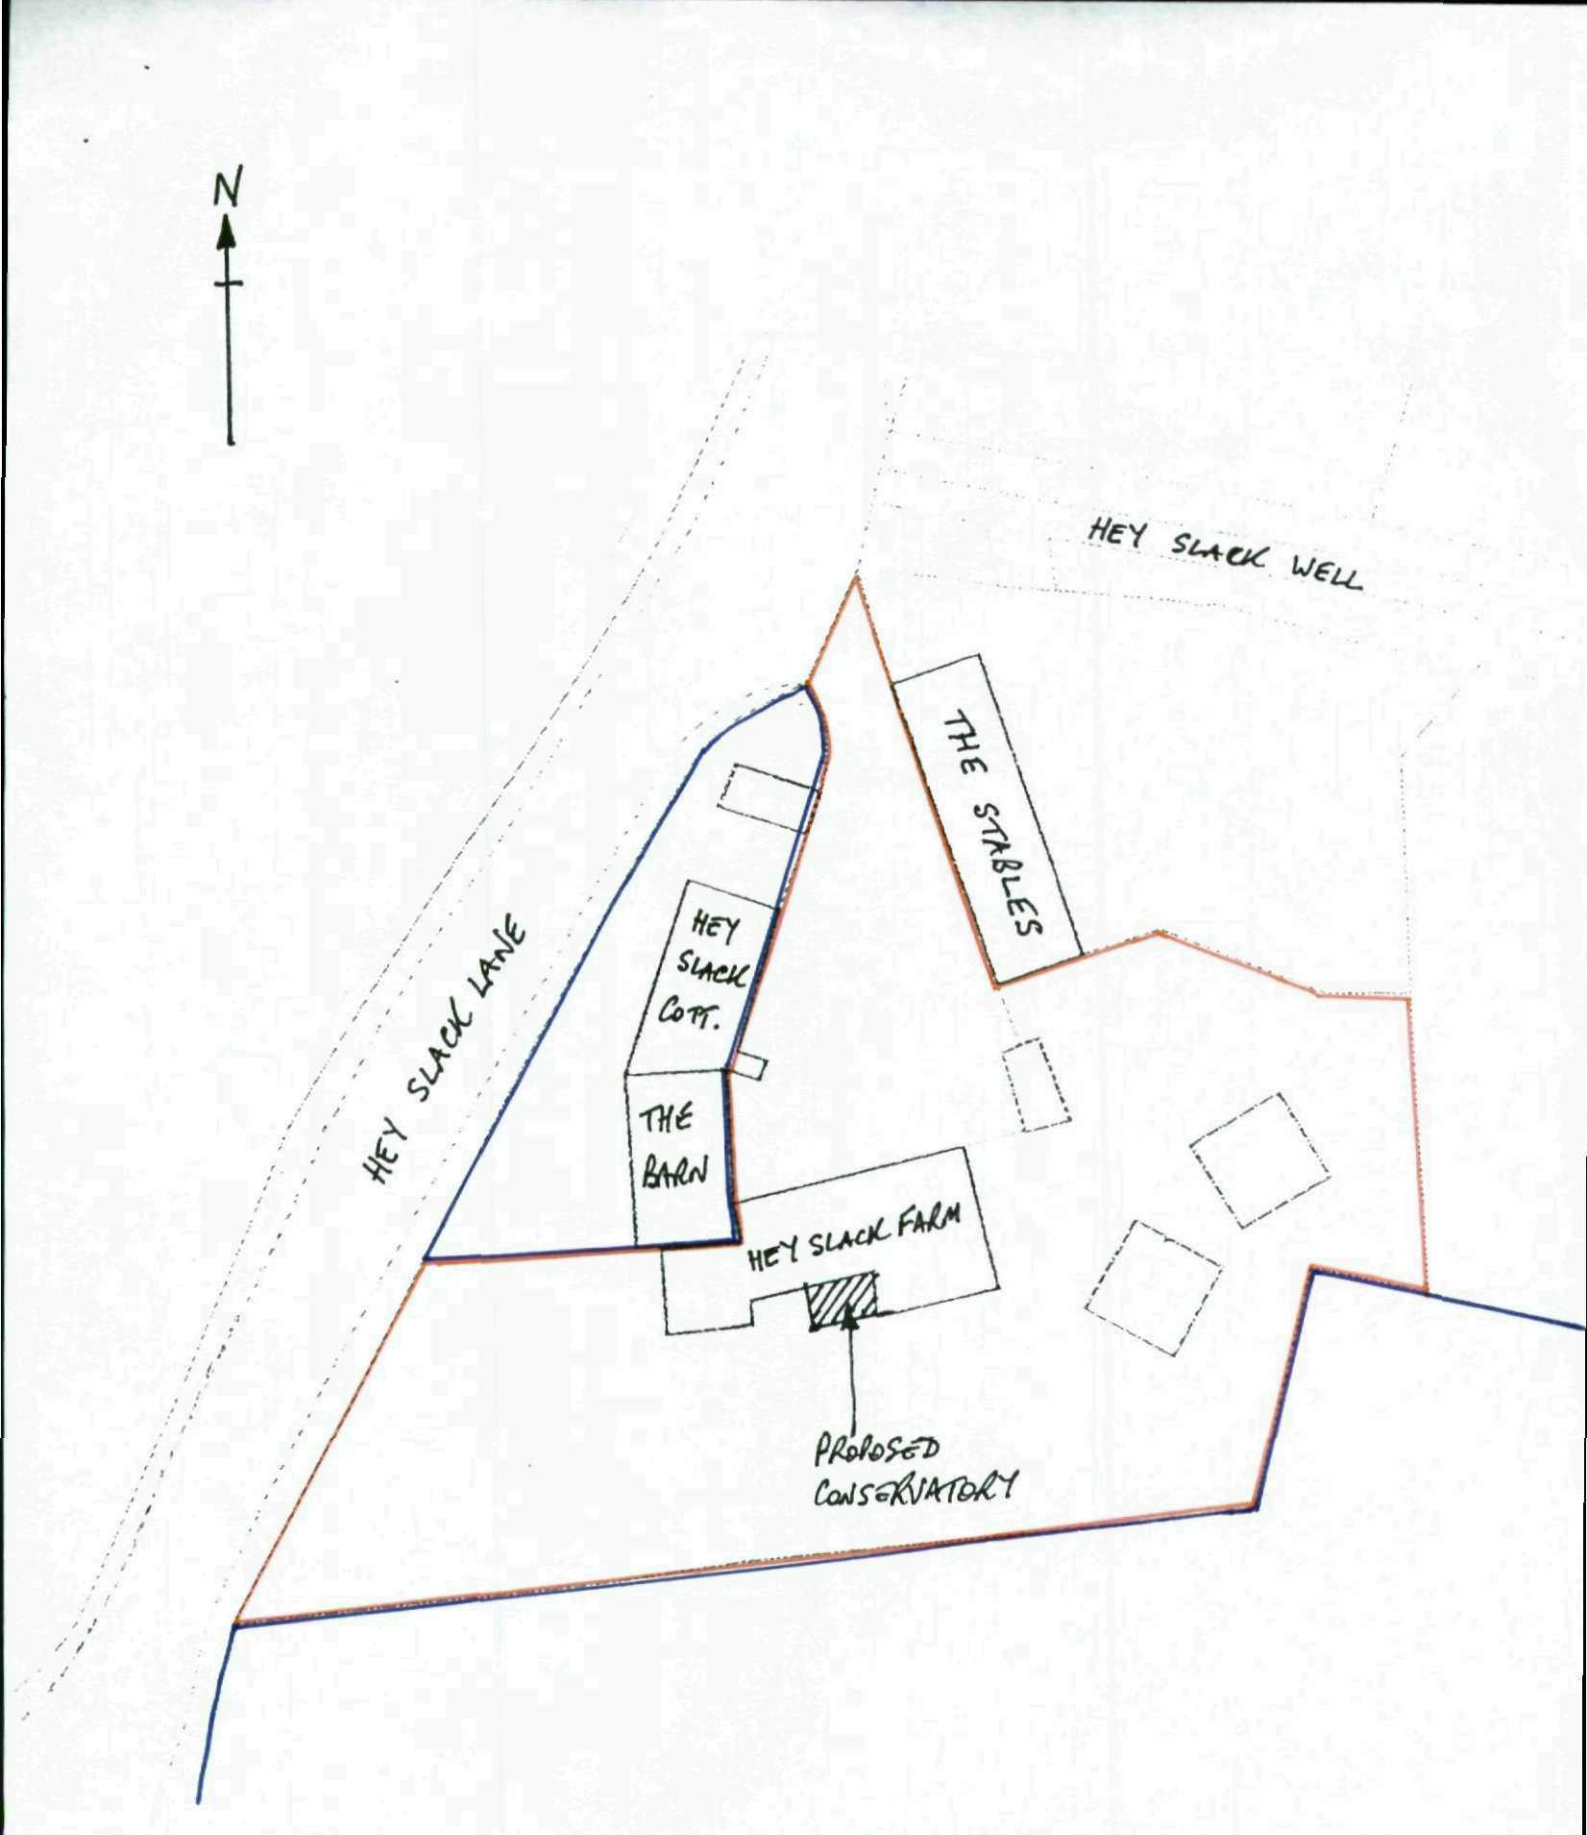


HEY SLACK FARM,
HEY SLACK LANE,
UPPER CUMBERWORTH,
HUDDERSFIELD,
WEST YORKS,
HD8 8YD.

PROPOSED BLOCK PLAN.
SCALE:-1:500