


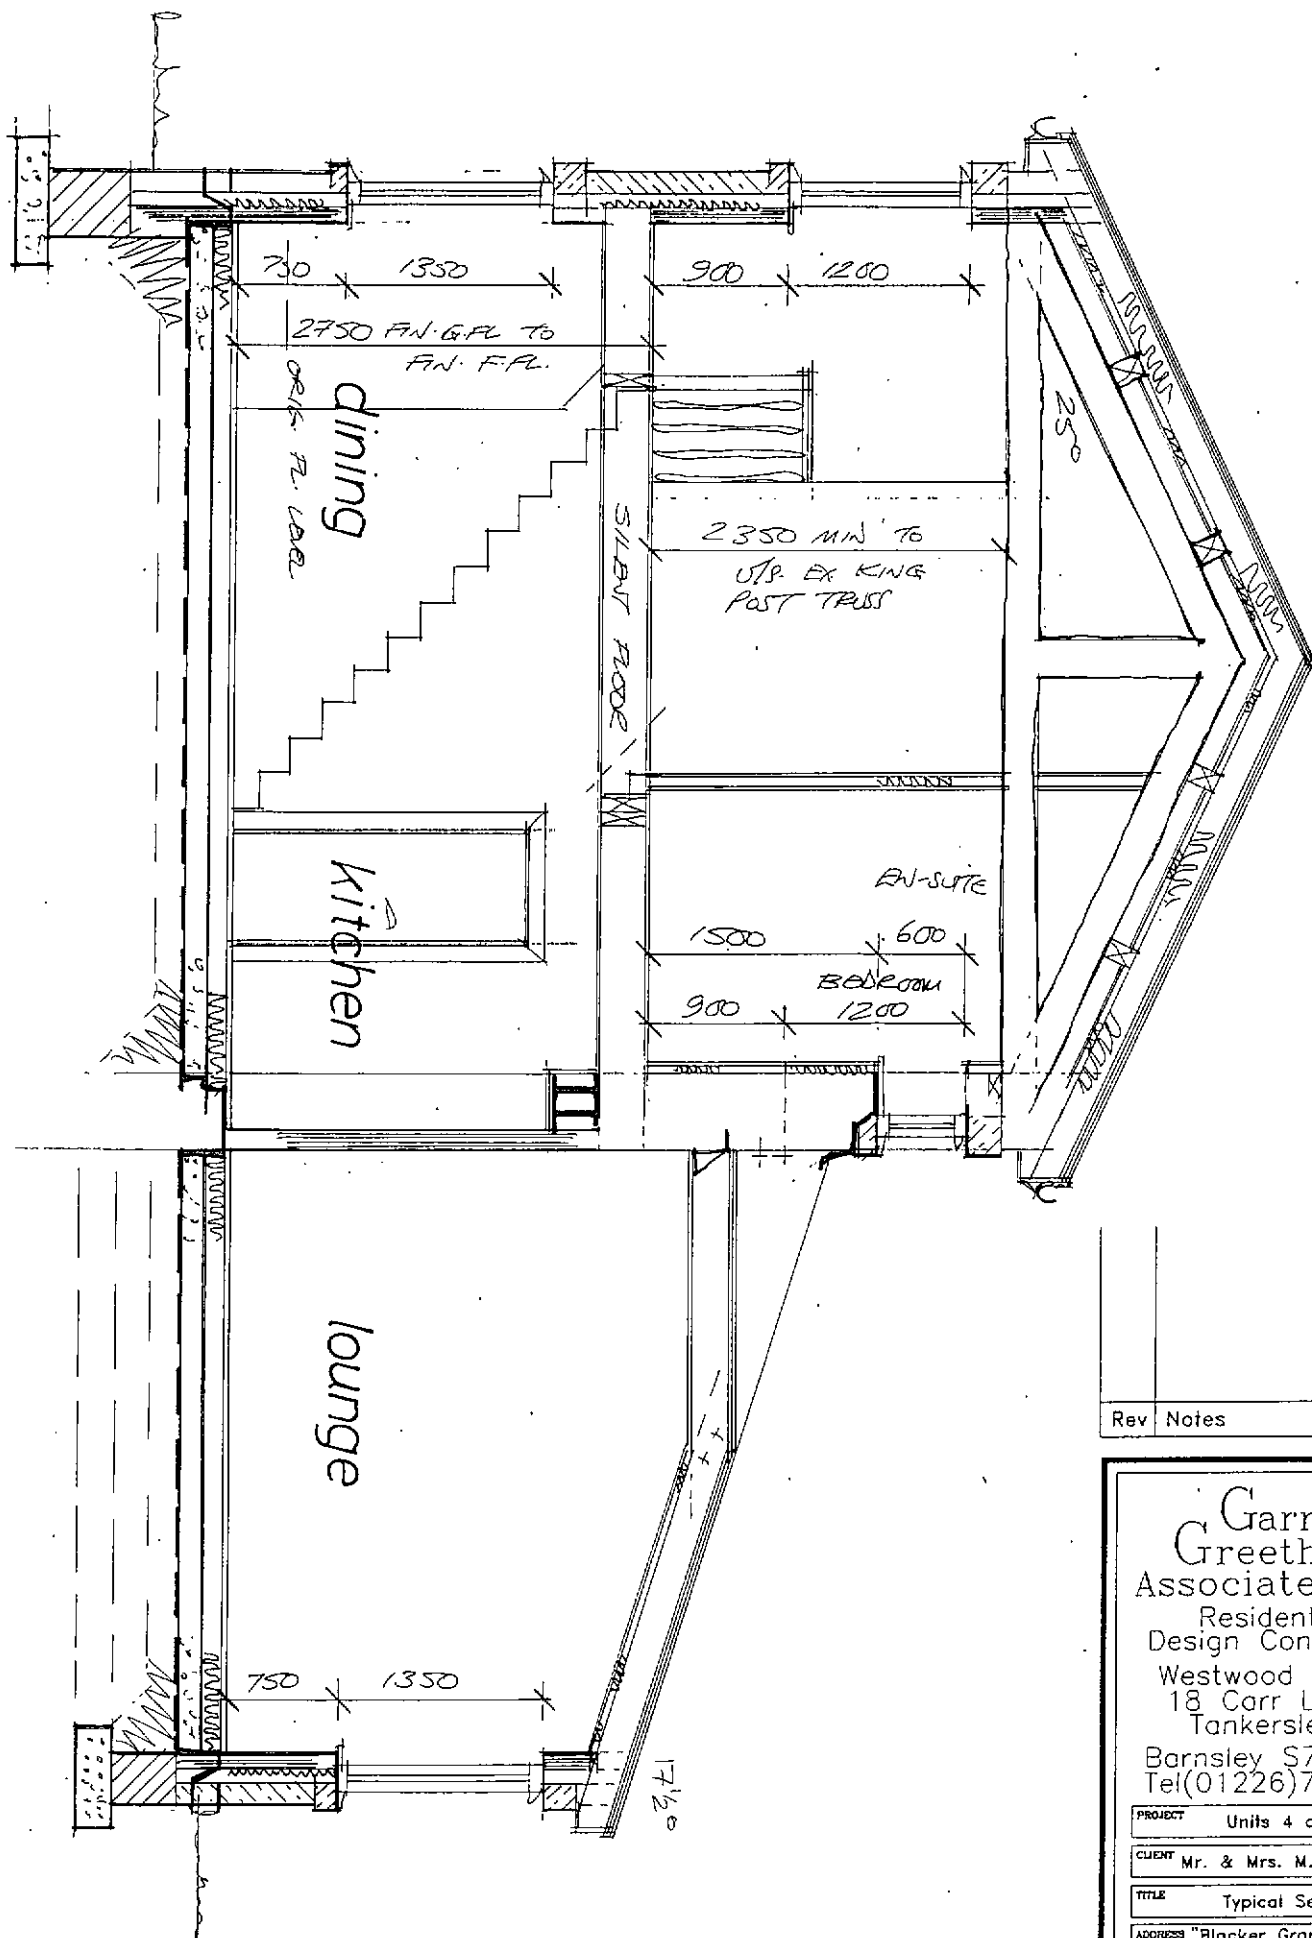



Rev	Notes	Date

Garry Greetham Associates Ltd
 Residential Design Consultant
 Westwood House
 18 Carr Lane
 Tankersley
 Barnsley S75 3BE
 Tel(01226)746573

PROJECT	Units 4 and 5
CLIENT	Mr. & Mrs. M. Wilkinson
TITLE	Typical Section
ADDRESS	"Blacker Grange Farm", off Barnsley Rd, Blacker Hill, Barnsley, S74 0RP
DRAWN BY	ggg
SCALE	1:50
DATE	Sept 14
DRAWING No	741-18
REV	

Member of the Chartered Institute of Architectural Technologists

TO REMOVE THE EXISTING DOUBLE "ATCOST"
 PREFABRICATED BARN TO THE REAR
 AND ASSOCIATED CONCRETE HANDSTANDING
 ADJACENT AND TO PROVIDE THESE AREAS
 WITHIN THE GREEN BELT USAGE.

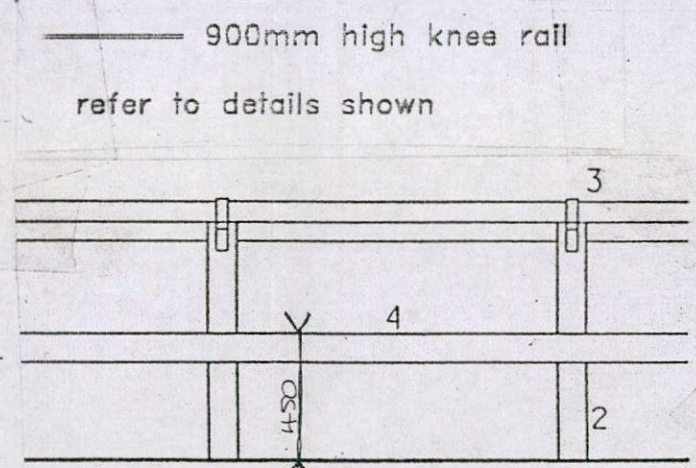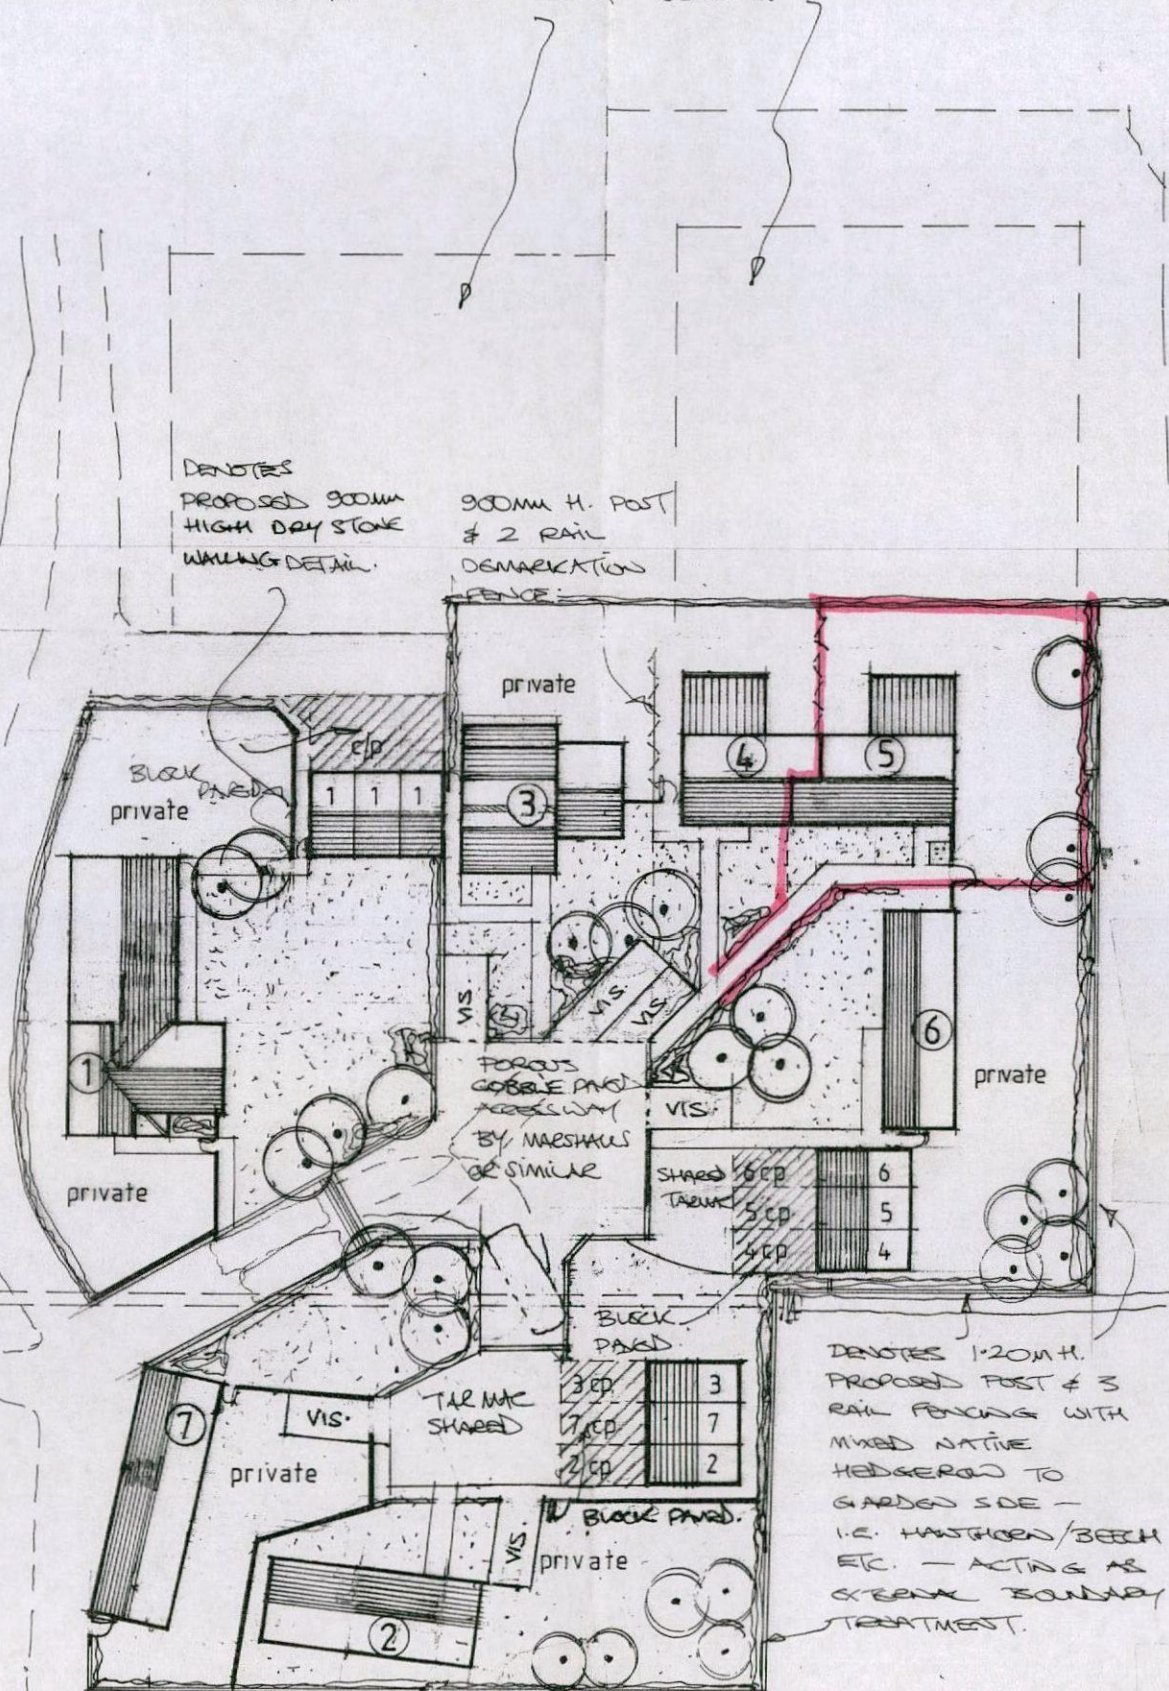

- 1 All fencing woodwork to be stained with coloured preservative
- 2 100mm sq vertical posts complete with 45o splayed cut to accept top rail
- 3 100mm sq horizontal top rail set at 45o splay fixed to vertical posts with 35mm wide galv'' m.s. strapping nailed
- 4 100 x 25mm horizontal mid rail face fixed to vertical posts

Rev	Notes	Date
C	EXTENSION TO PLOTS 4 & 5	03-14
B	PARKING ALTERED	06-12
A	ROOF TO PLOT 3 ADJUSTED	11-11


Garry Greetham Associates Ltd
 Residential Design Consultant
 Westwood House
 18 Carr Lane
 Tankersley
 Barnsley S75 3BE
 Tel(01226)746573

PROJECT	Blacker Grange Farm
CLIENT	Mr. & Mrs. M. Wilkinson
TITLE	Site Layout
ADDRESS	"Blacker Grange Farm", Blacker Hill, Barnsley.
DRAWN BY	ggg
SCALE	1:500
DATE	May.11
DRAWING No	741-02
REV	C


Member of the Chartered Institute of Architectural Technologists

Elevations


Front

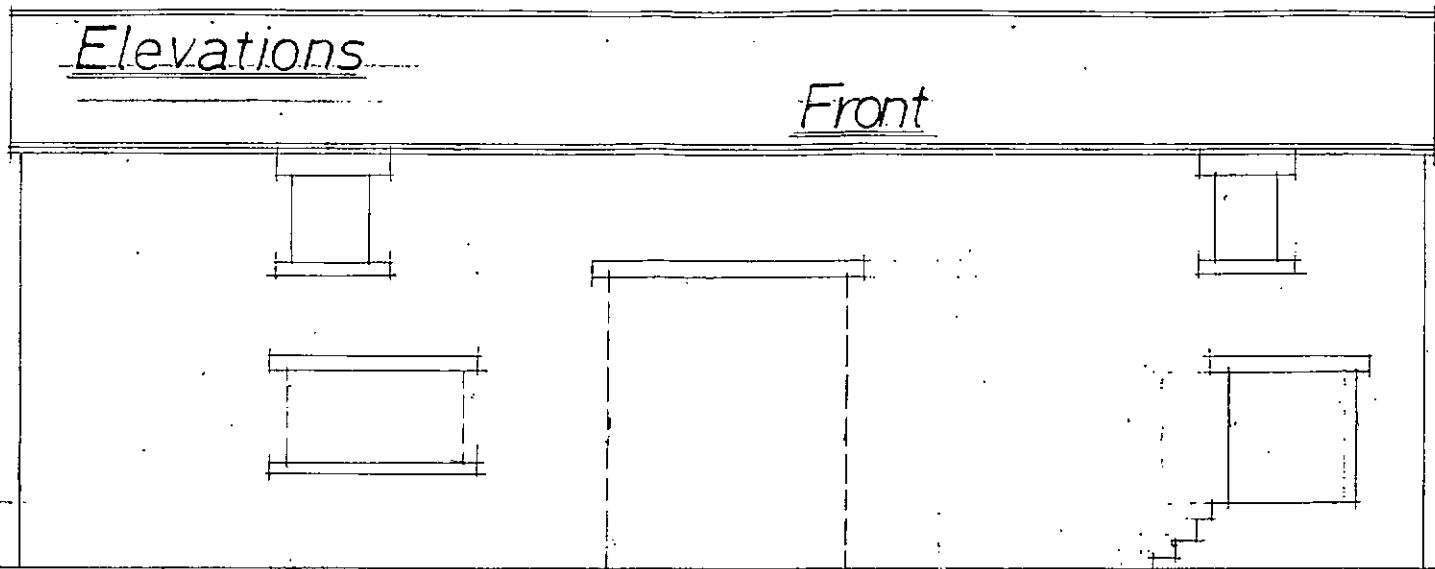


Side

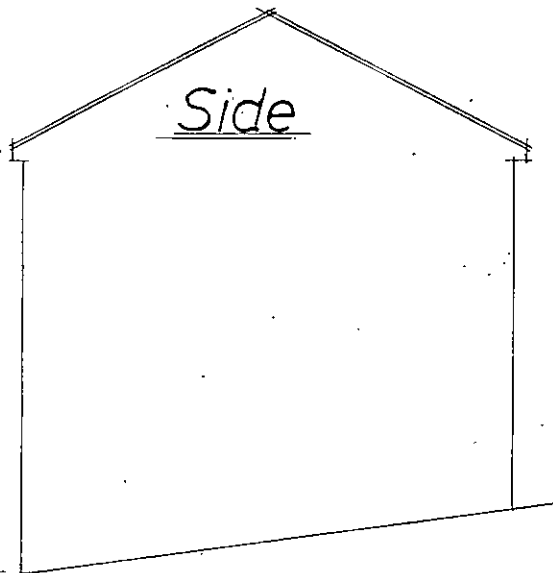


Rear

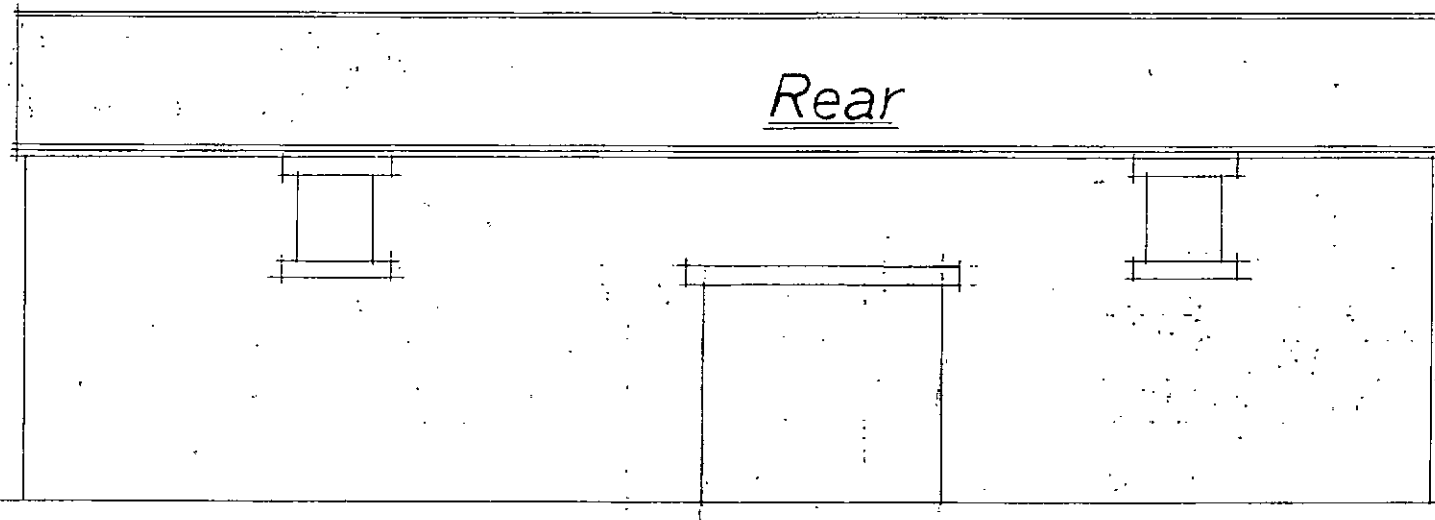

Side

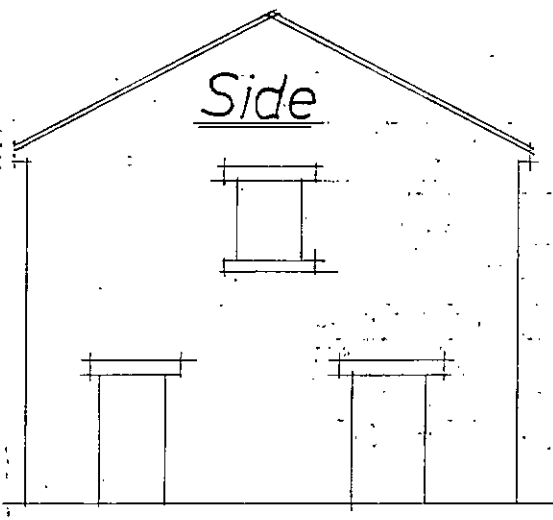

Layout

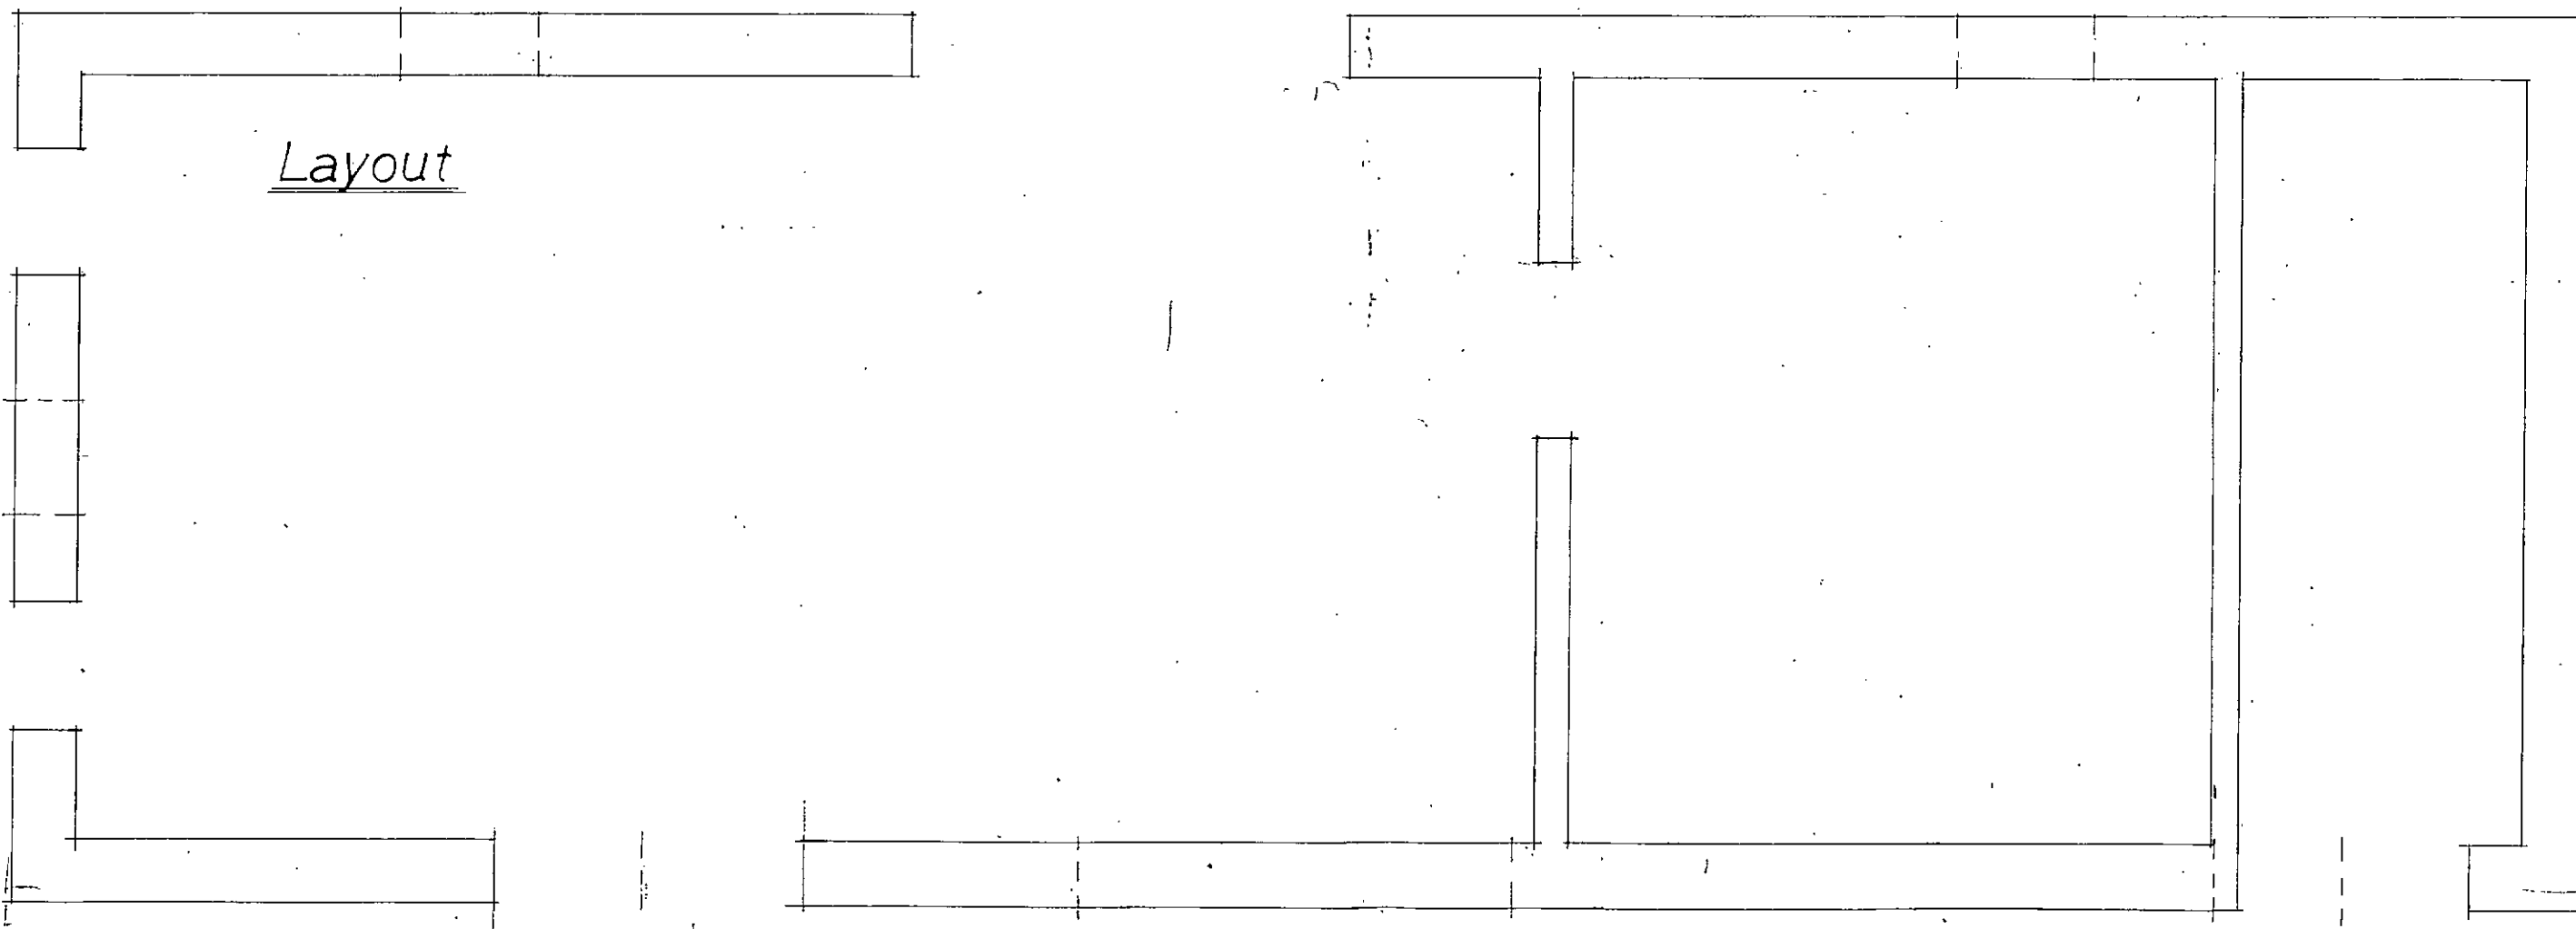

Rev	Notes	Date
-----	-------	------

Garry
Greetham
Associates Ltd
Residential
Design Consultant
Westwood House
18 Carr Lane
Tankersley
Barnsley S75 3BE
Tel(01226)746573

PROJECT	Units 4 and 5
CLIENT	Mr. & Mrs. M. Wilkinson
TITLE	Building as Existing
ADDRESS	"Blacker Grange Farm", off Barnsley Rd, Blacker Hill, Barnsley. S74 0RP
DRAWN BY	ggg
SCALE	1:50; 1:100 DATE Sept14
DRAWING No	741-15 REV
Member of the Chartered Institute of Architectural Technologists	


RECLAIMED INTERLOCKING
SLATES TO ROOF



Front

RE-BUILD FRONT
ELEVATION FULLY.

VARIOUS SIZES FOR
COURSSED NATURAL
STONE - BETWEEN
140 / 75mm

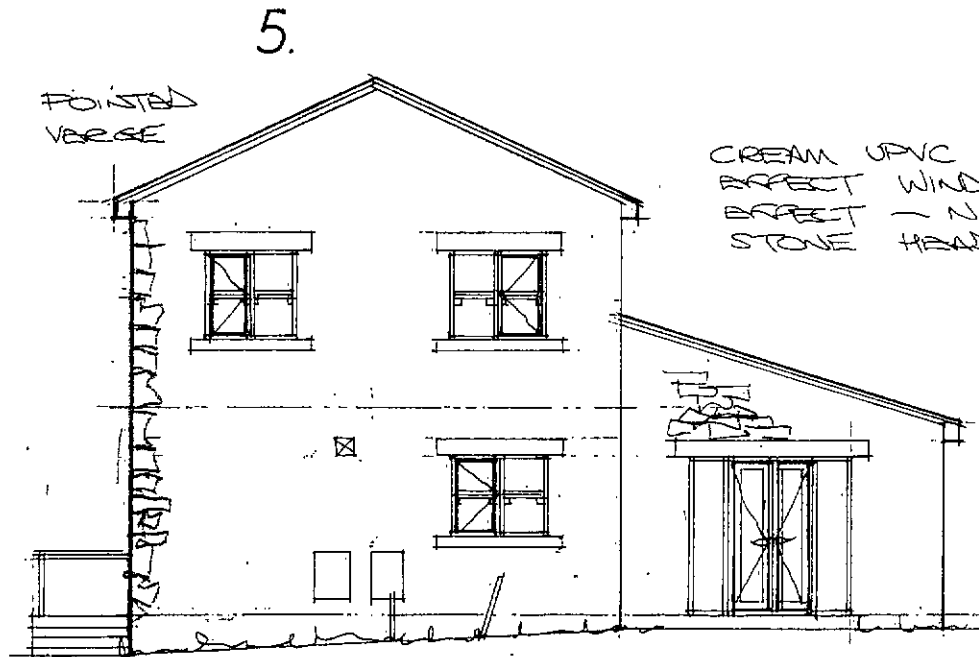

Side

CREAM UPVC WOOD GRAIN
EFFECT WINDOWS - SASH
EFFECT - NATURAL
STONE HANDS & CHS.


Rev	Notes	Date

Garry Greetham Associates Ltd		PROJECT	Units 4 and 5
Residential Design Consultant		CLIENT	Mr. & Mrs. M. Wilkinson
Westwood House 18 Carr Lane Tankersley		TITLE	Proposed Elevations
Barnsley S75 3BE Tel(01226)746573		ADDRESS "Blacker Grange Farm"	off Barnsley Rd, Blacker Hill, Barnsley. S74 0RP
		DRAWN BY	999
		SCALE	1:100
		DATE	Sep14
		DRAWING No	741-17
		REV	
		Member of the Chartered Institute of Architectural Technologists	



Rear

BLACK UPVC R/WATER
& SOL GOODR

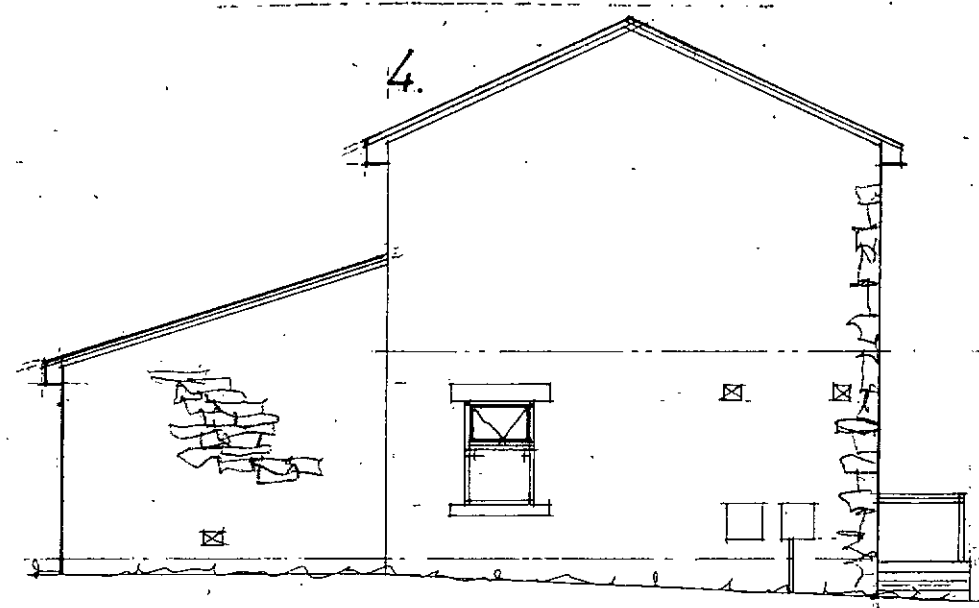

Side