





1 3D View North East



2 3D View North West

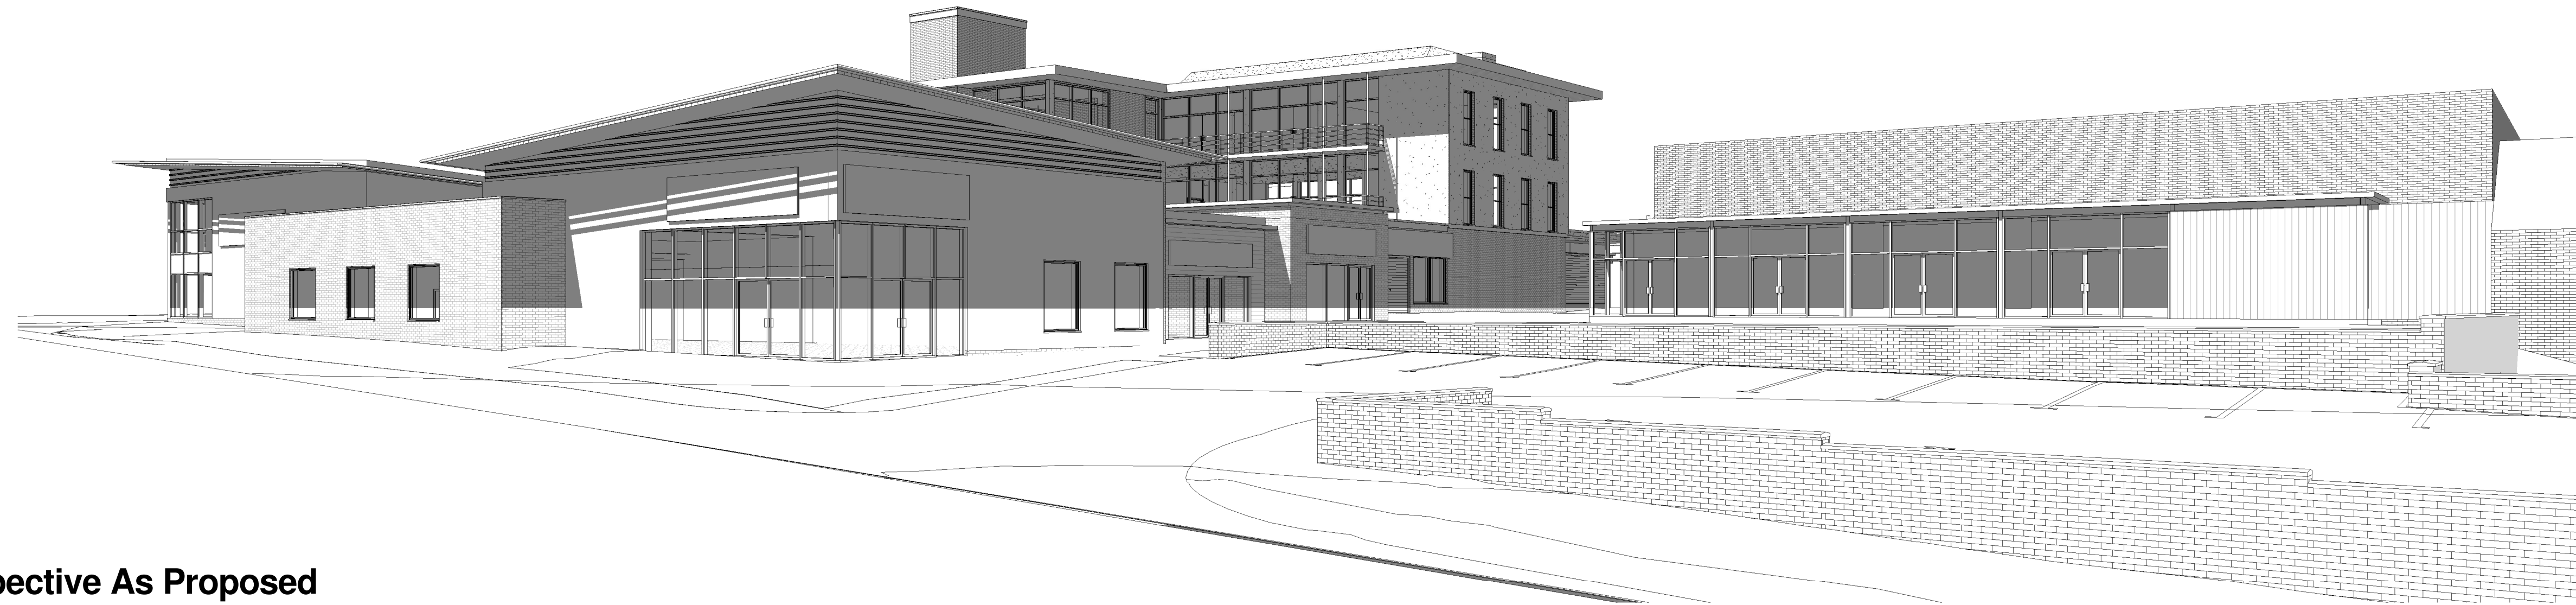

3 SE Perspective As Proposed

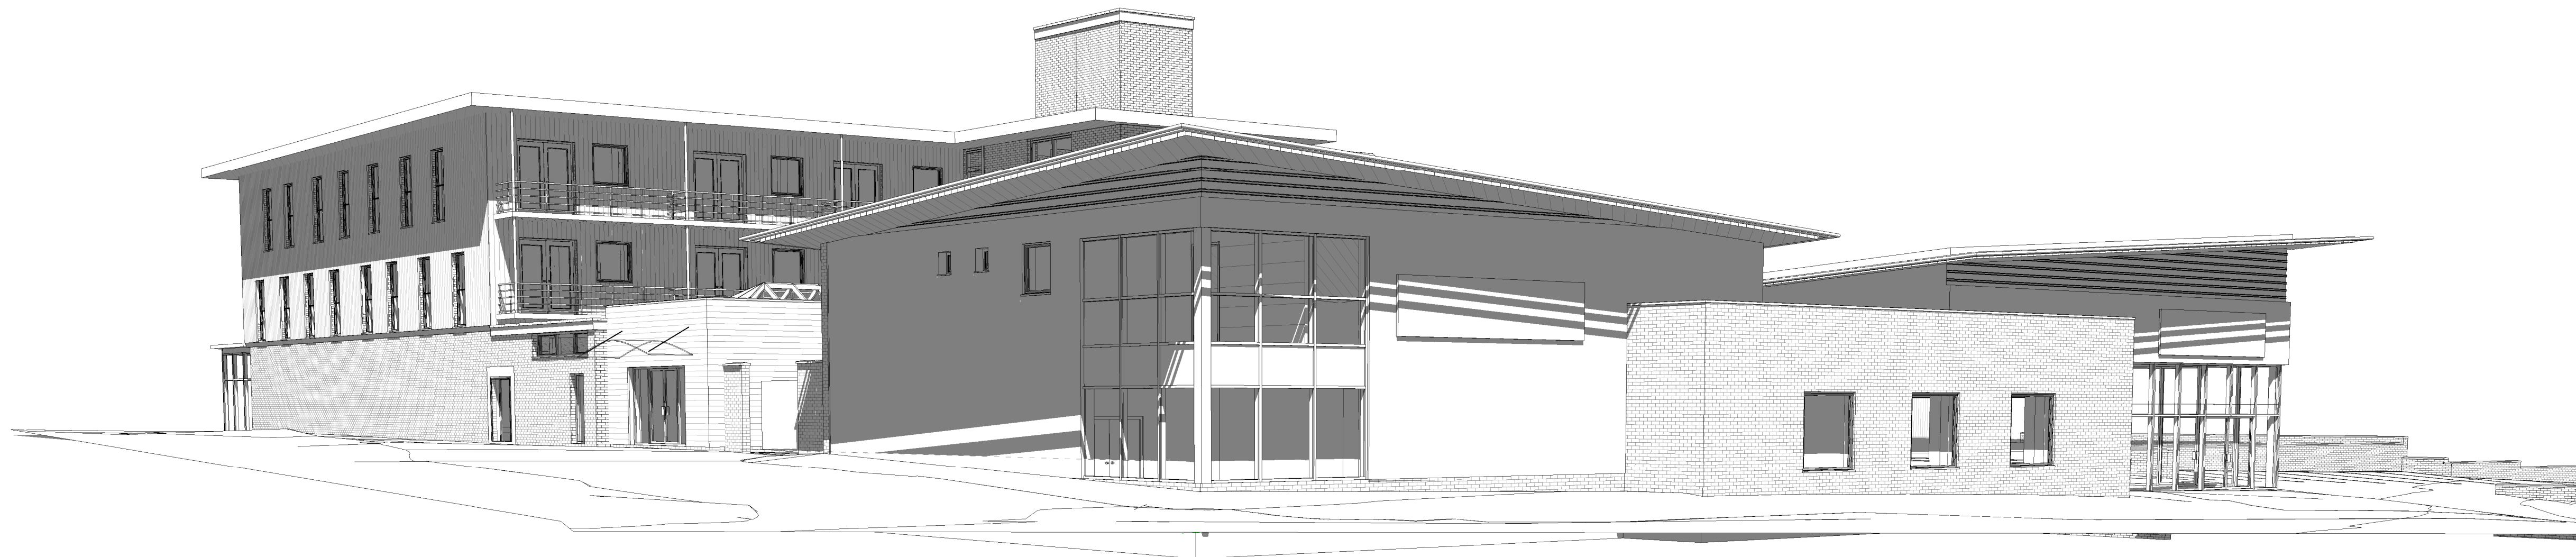

4 3D View Rear As Proposed

Rev	Date	Drawn	Description

WhiteDesign 

Client: RESILIENT1

Project: HOYLAND SITE C

Title: 3D Views

Scales:	Drawn:	Date:	Checked:
	Author	20/05/2015 18:49:50	Checker

Drawing no:	Rev:
0013.10.02 131	

The White House, 24a St Andrews Road, Sheffield, S11 9AL
T: 0114 226 0255 F: 0114 226 0256
E: office@whitedg.co.uk W: www.whitedg.co.uk

PLANNING