

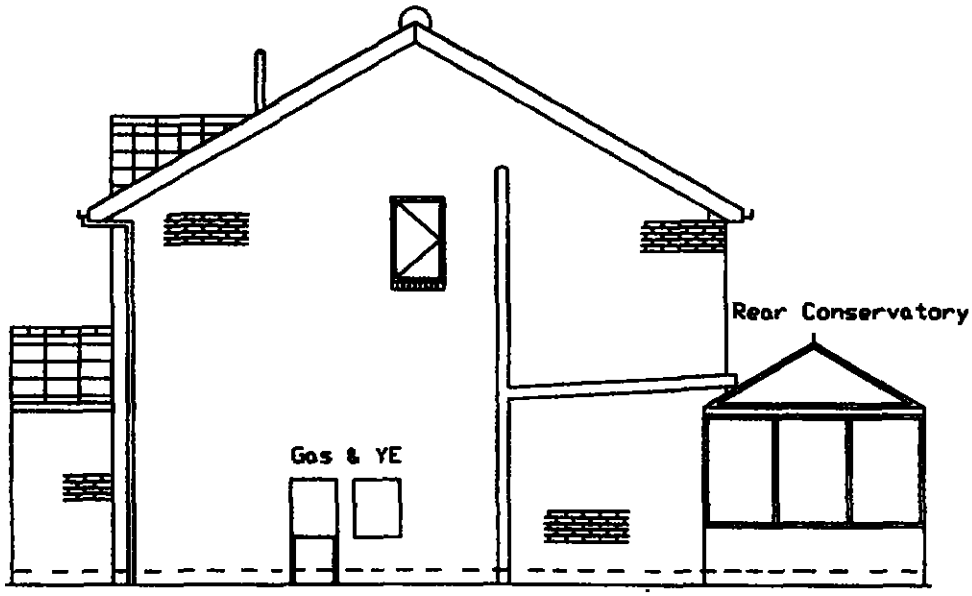


Existing Side Elevation

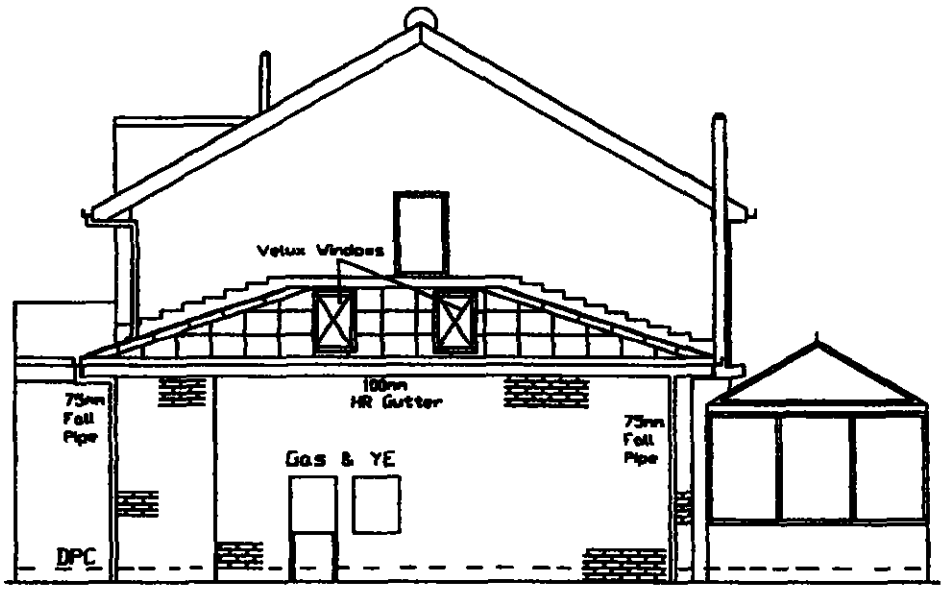


Proposed Side Elevation

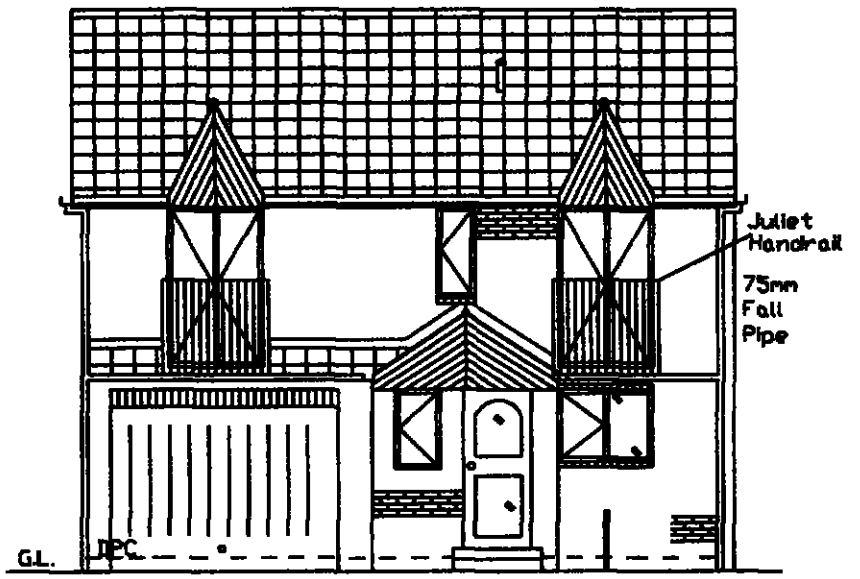


Existing Front Elevation




Proposed Front Elevation

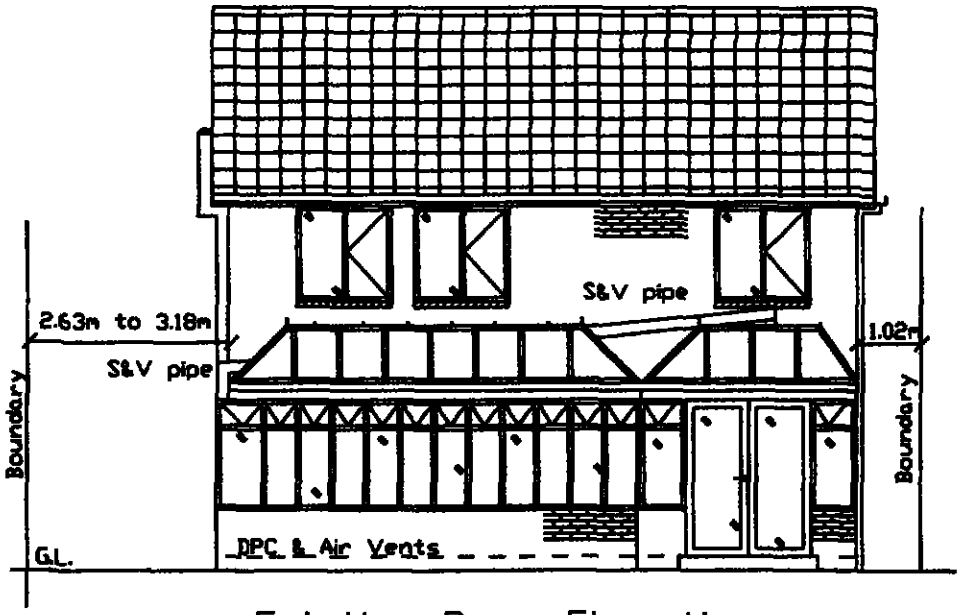


Existing Rear Elevation

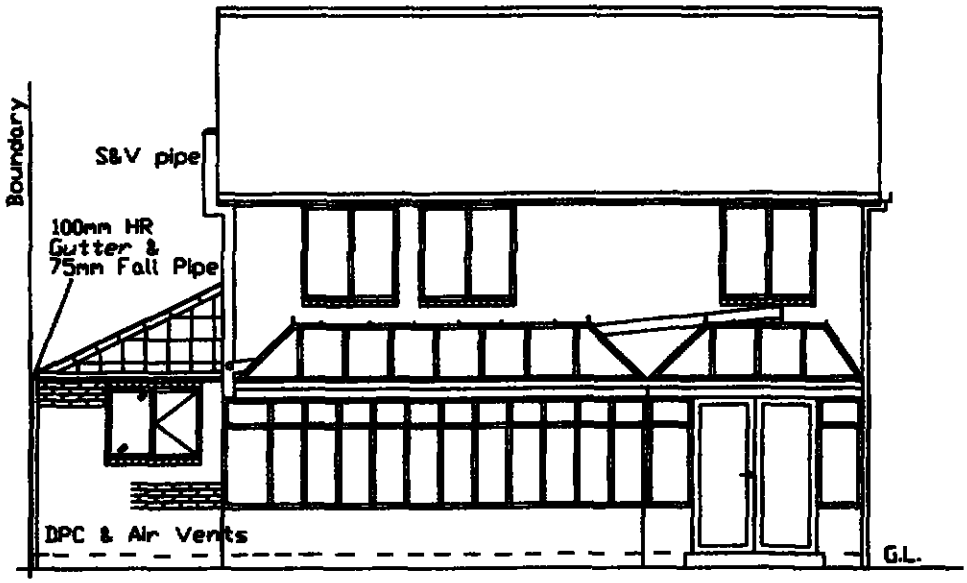


Proposed Rear Elevation

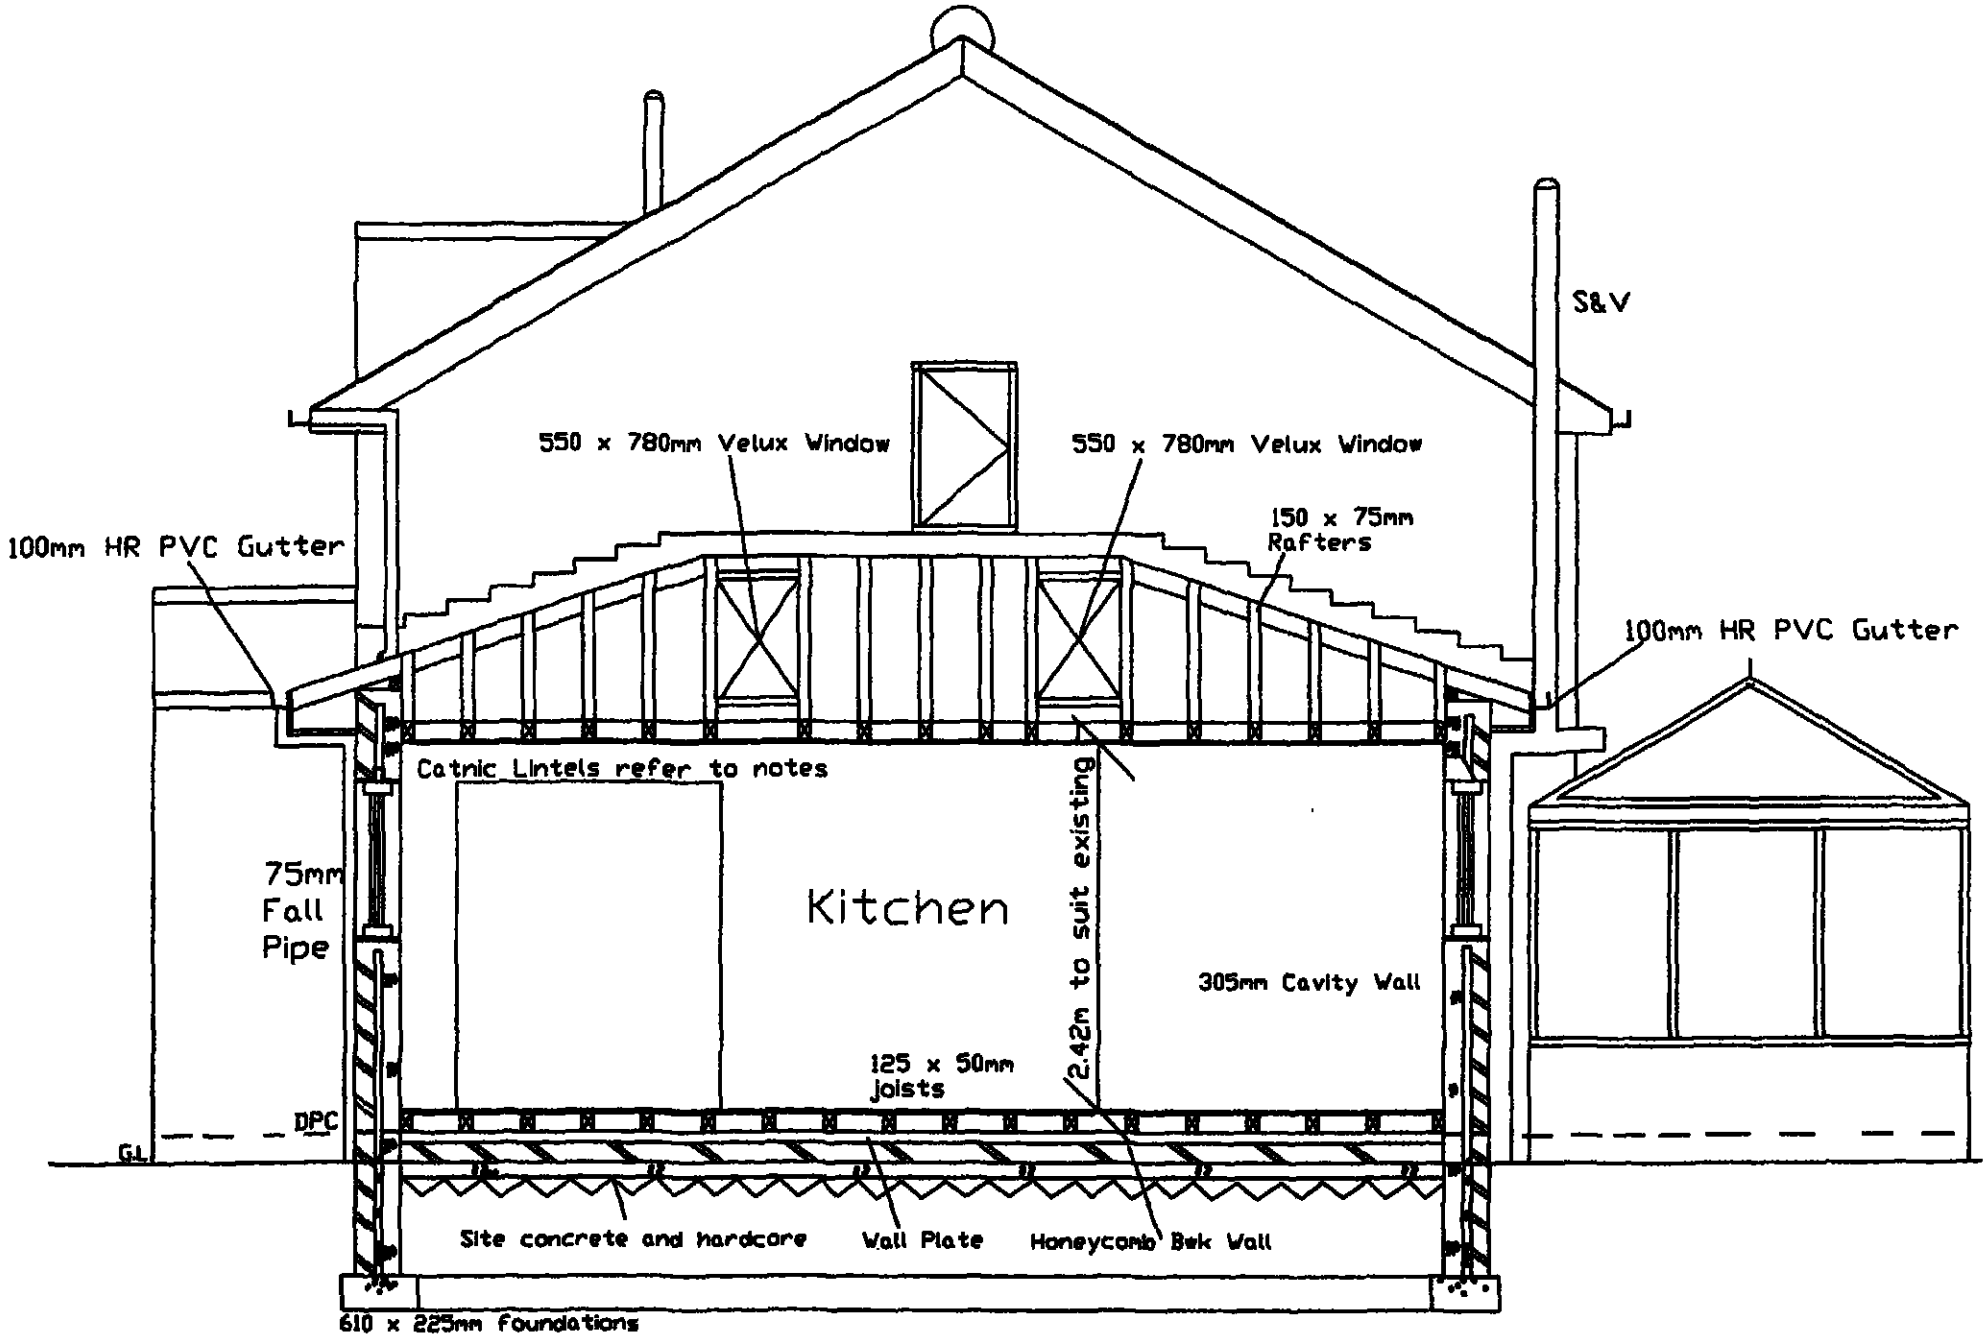
S&V
550 x 780mm Velux Window
550 x 780mm Velux Window
100mm HR PVC Gutter
150 x 75mm Rafters
100mm HR PVC Gutter
Catnic Lintels refer to notes
75mm Fall Pipe
Kitchen
2.42m to suit existing
305mm Cavity Wall
125 x 50mm joists
DPC
GL
Site concrete and hardcore
Wall Plate
Honeycomb Bek Wall
610 x 225mm foundations


Section A - A

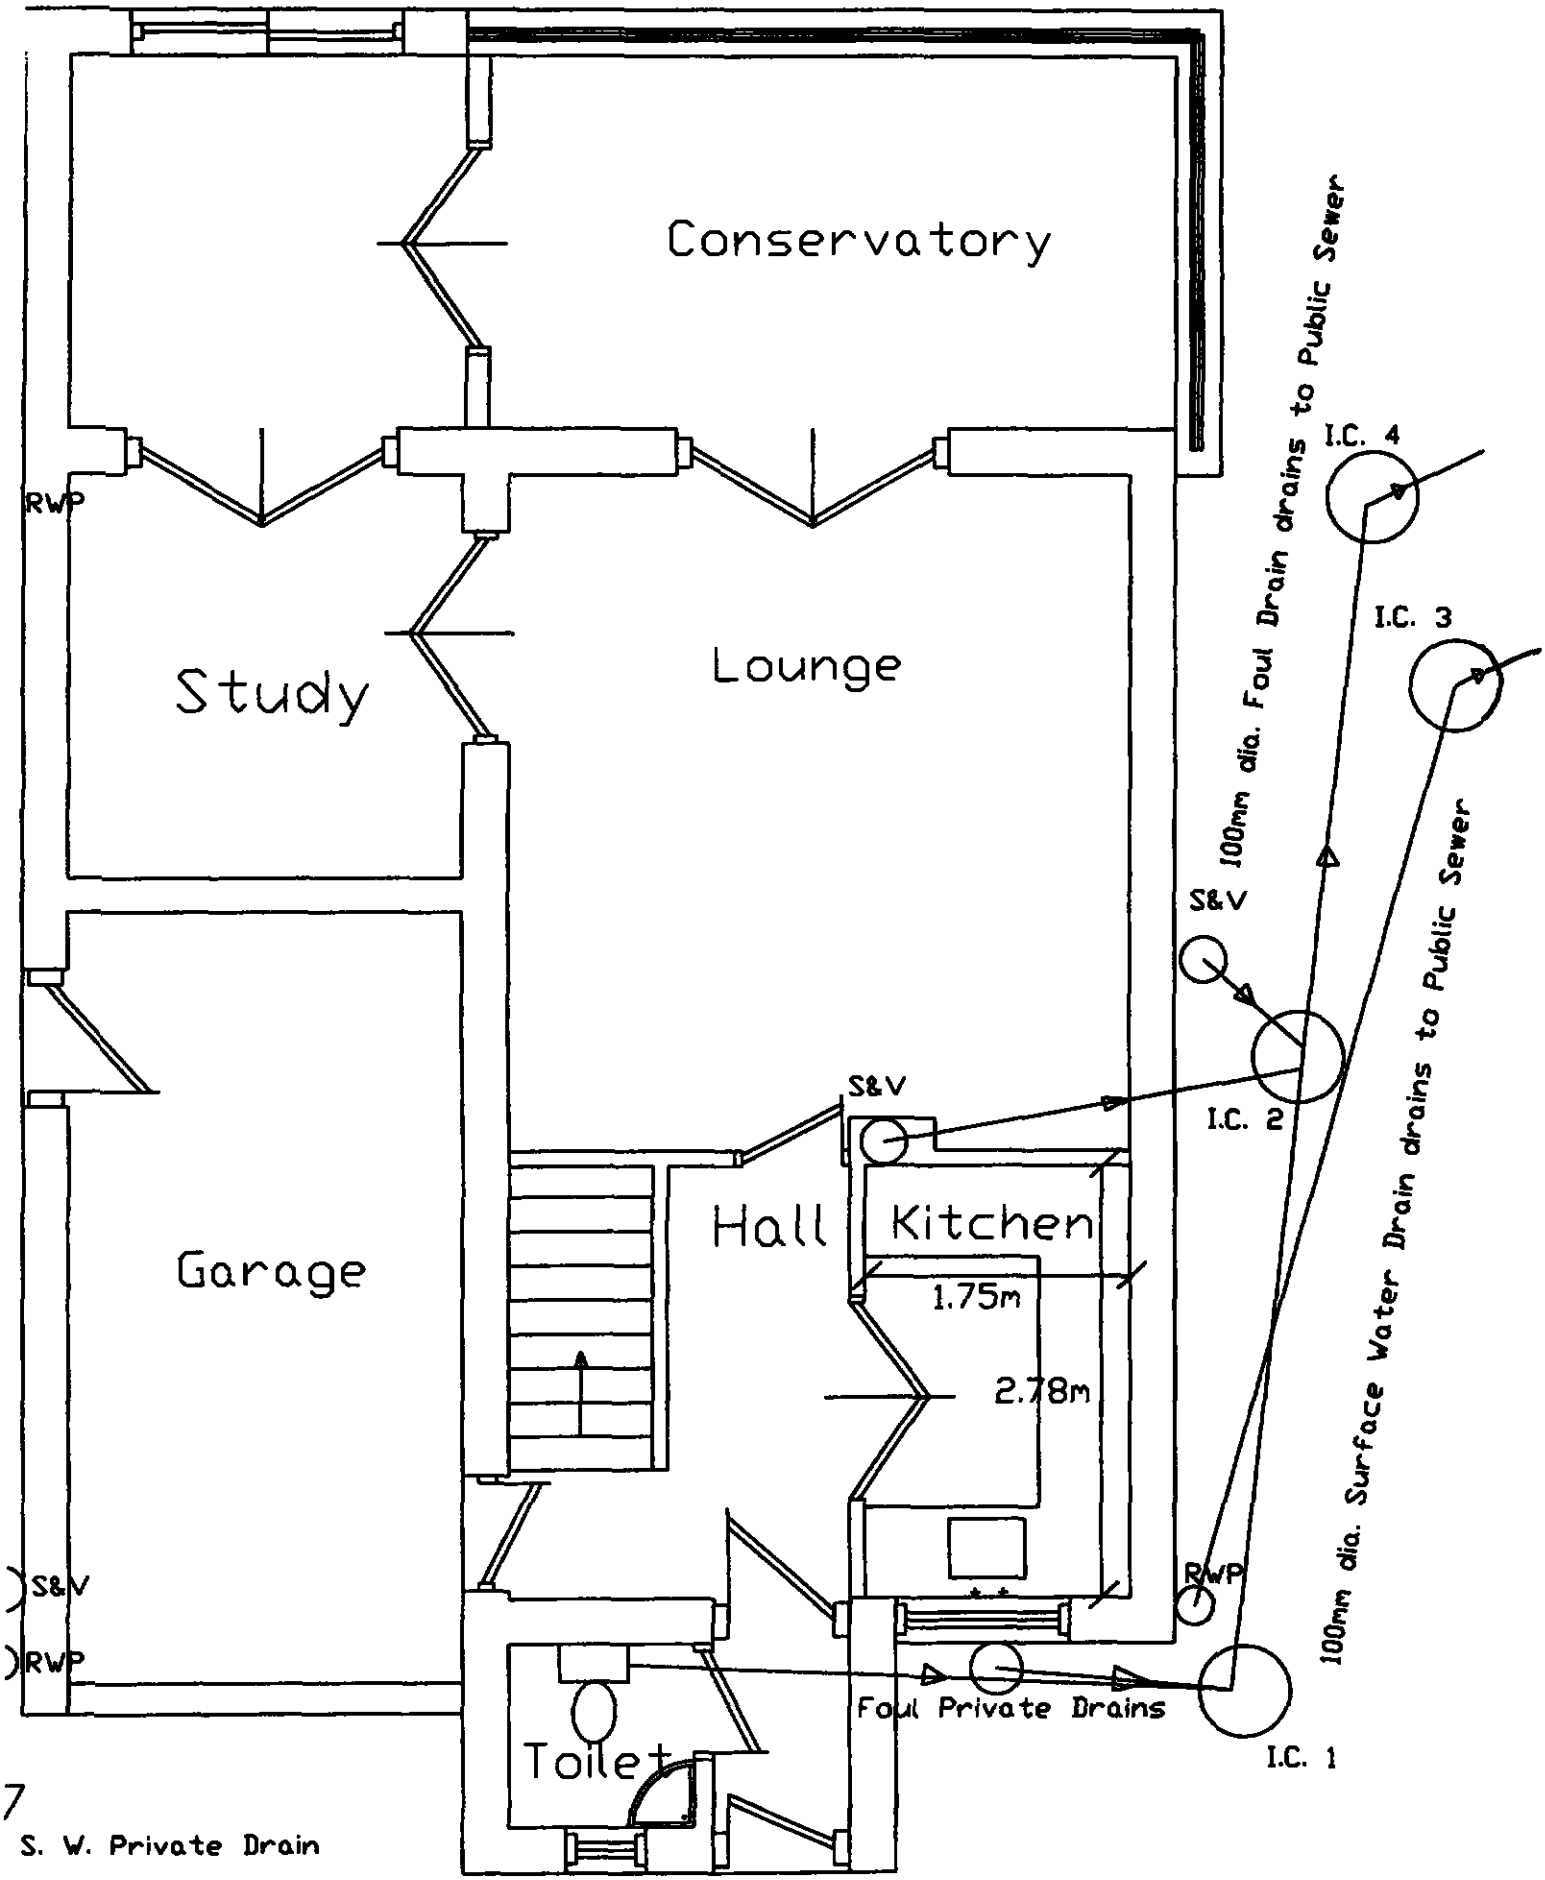

Existing Ground Floor Plan

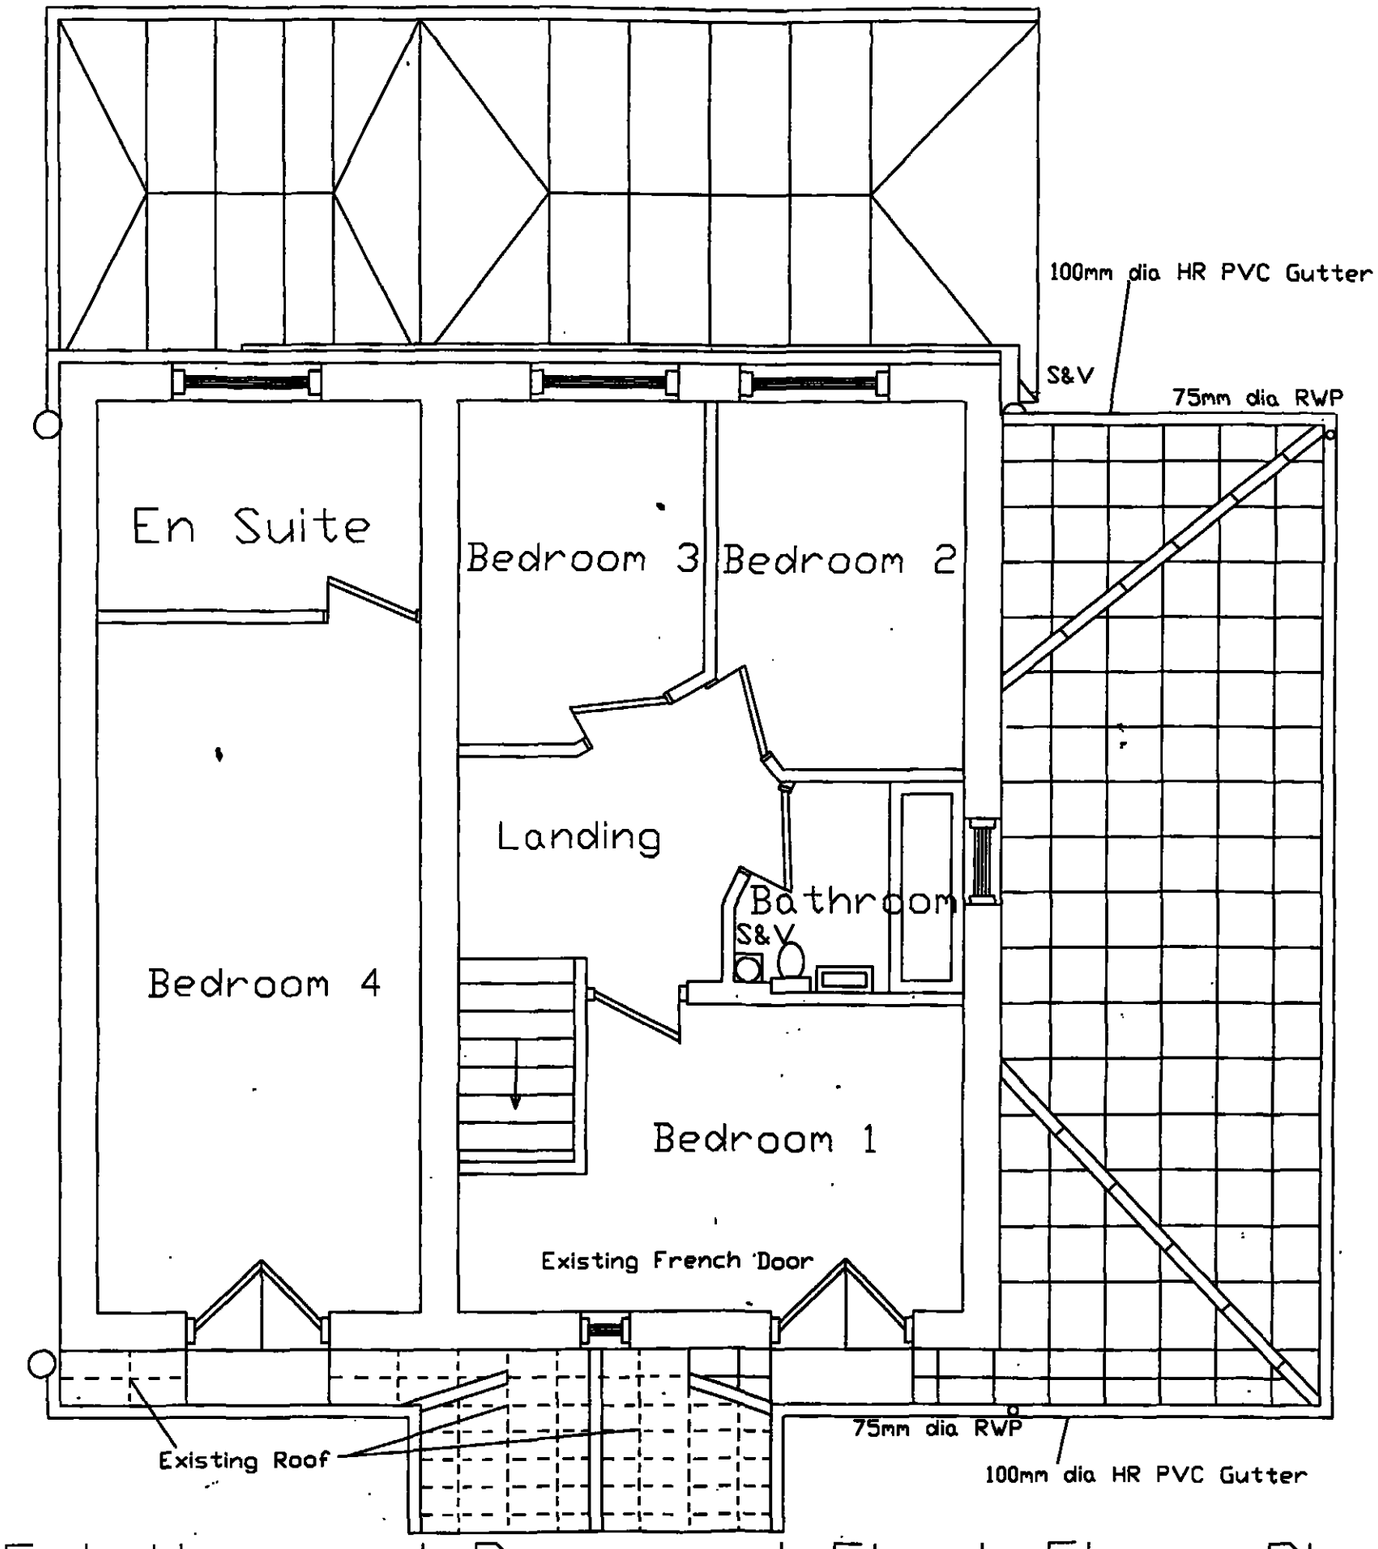

Existing and Proposed First Floor Plan

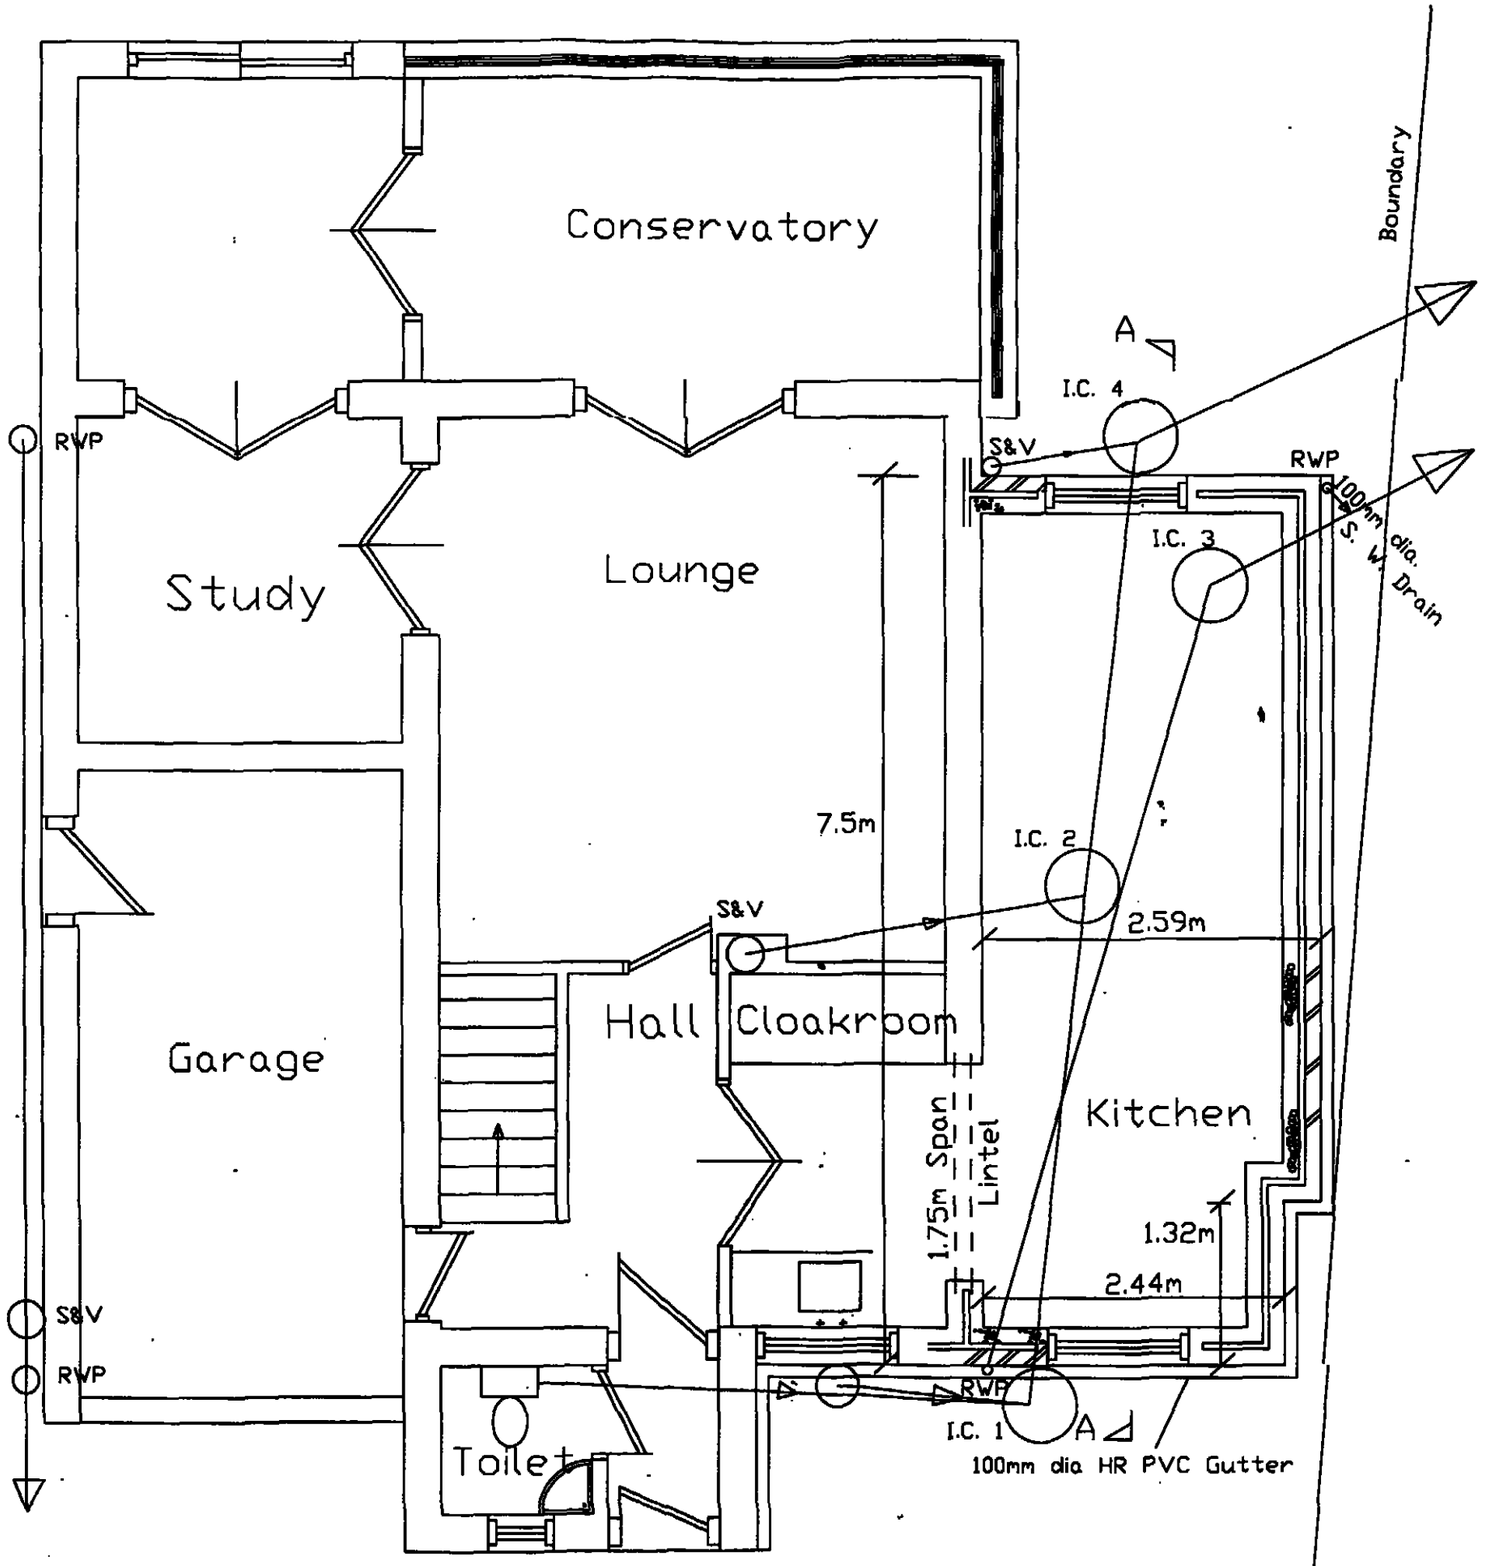

Proposed Ground Floor Plan