


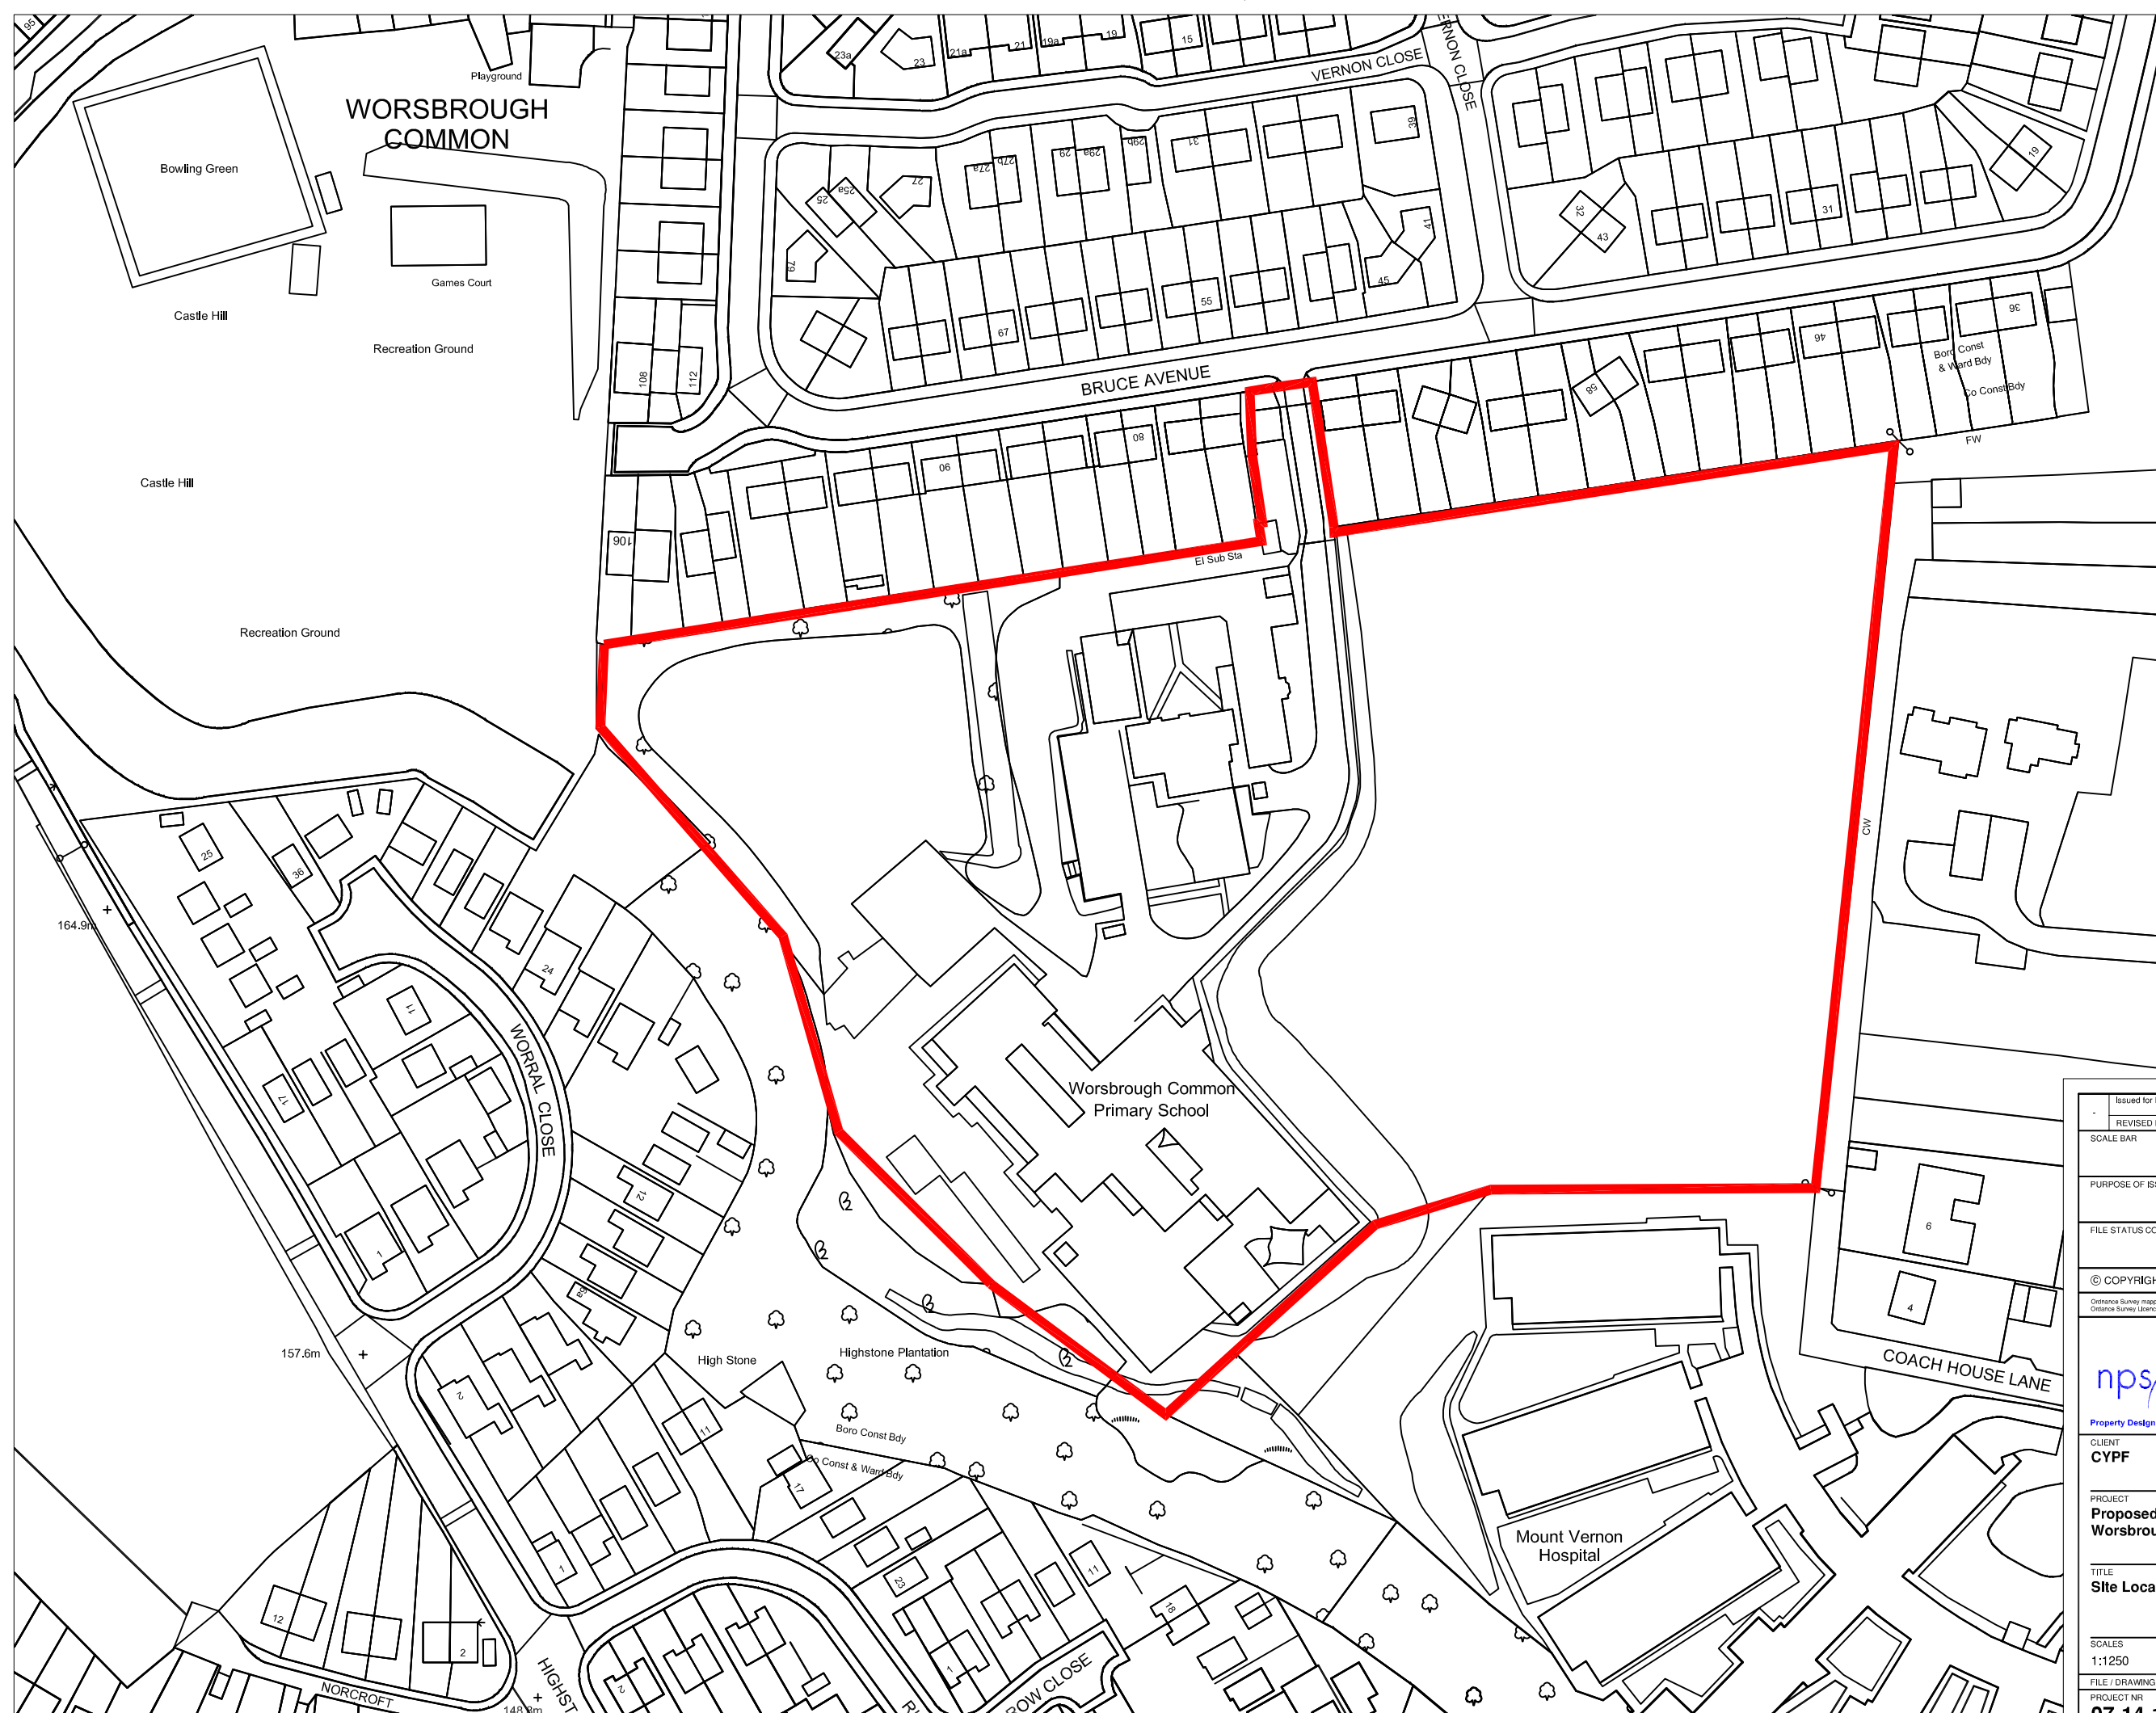

NOTES:
This report is prepared for use by the client only and may not be used for any other purpose without the written consent of the client.
The client is responsible for the accuracy of the information provided to the client and for the accuracy of the information provided to the client.
This report may not be reproduced in any form without the written consent of the client.
Do not scale from this drawing, use dimensions only.

Issued for Planning			
REVISED BY: NGB	DATE: 10.07.2013	CHECKED BY: GY	DATE: 10z. 07.2013
SCALE BAR			
PURPOSE OF ISSUE PLANNING			
FILE STATUS CODE			
© COPYRIGHT NPS GROUP			A3
Ordnance Survey mapping reproduced by permission of & Controller of HM Stationary Office Crown Copyright. Ordnance Survey Licence No: 100022264			
 NPS Property Consultants Ltd GATEWAY PLAZA SACKVILLE STREET, BARNSELY SOUTH YORKSHIRE, S70 3GG TEL: 01226 774605 FAX: 01226 774399 EMAIL: barnsley@nps.co.uk Head Office: Lancaster House, 16 Central Avenue, St Andrews Business Park, Norwich, NR17 9HR. Tel: 01603 706500 Fax: 01603 706501 Other Office locations can be found on our website: www.nps.co.uk			
Property Design and Management Services			
CLIENT CYPF			
PROJECT Proposed Alteration & Extension to Worsbrough Common Primary School			
TITLE Site Location Plan			
SCALES 1:1250	DATE 18.06.2013	DRAWN NGB	CHECKED GY
FILE / DRAWING NAME			
PROJECT NR 07-14-1059	ZONE -	LEVEL 00	TYPE SU
ROLE A	UNIQUE NR 010	REV CODE -	