


SCALES :- 1-100 / 1-200

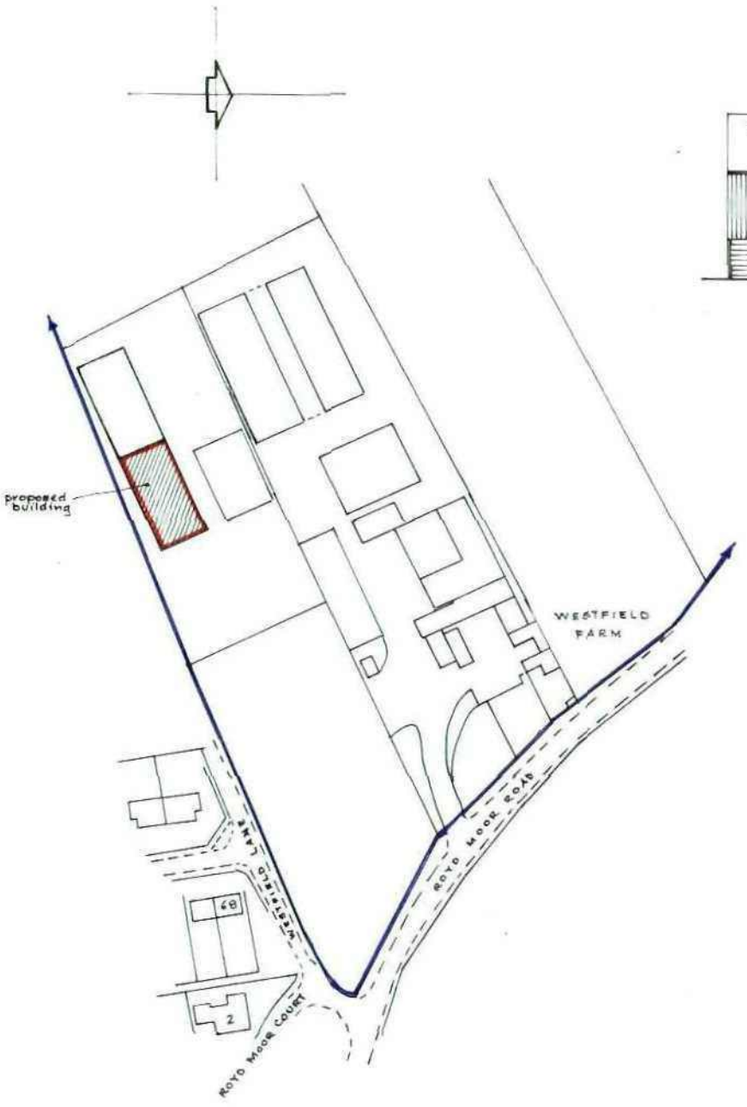


SITE PLAN 1/1250.

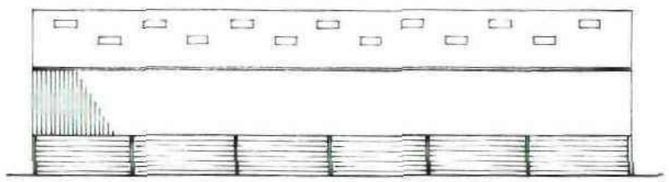


SIDE ELEVATION

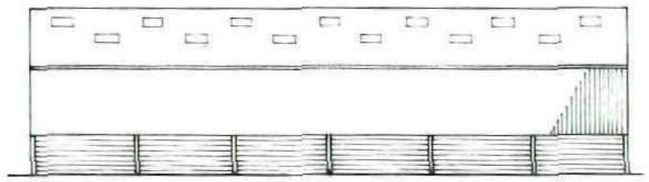

SIDE ELEVATION

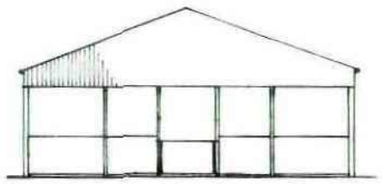

FRONT ELEVATION

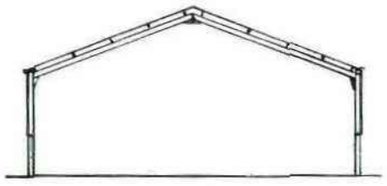


REAR ELEVATION

Big Six corrugated cement fibre sheets on 225 x 75 tanalised timber purlins with translucent roof lights and open ridge


Tanalised yorkshire boarding on timber bearers

225 hollow conc blocks reinf & concrete filled

Stanchion bases to be 900 x 900 x 500 dp concrete on firm bearing.

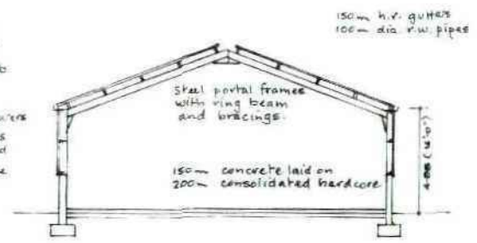

SECTION

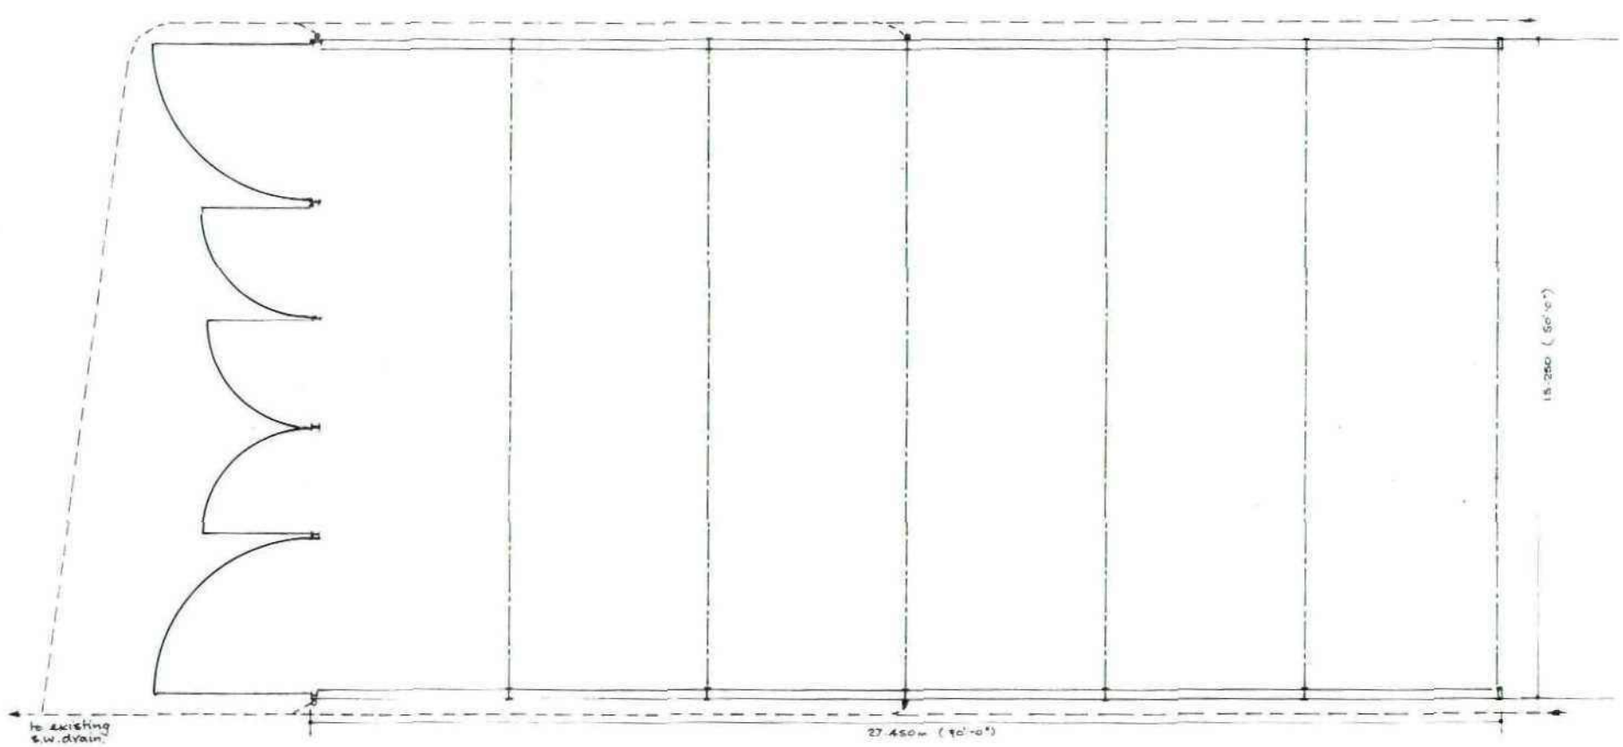

PLAN

PROPOSED BEEF REARING BUILDING WESTFIELD FARM, ROYD MOOR ROAD, THURLSTONE, FOR ROBERT, L. BARRACLOUGH ESQ