




EXISTING SECTION A - 1:200

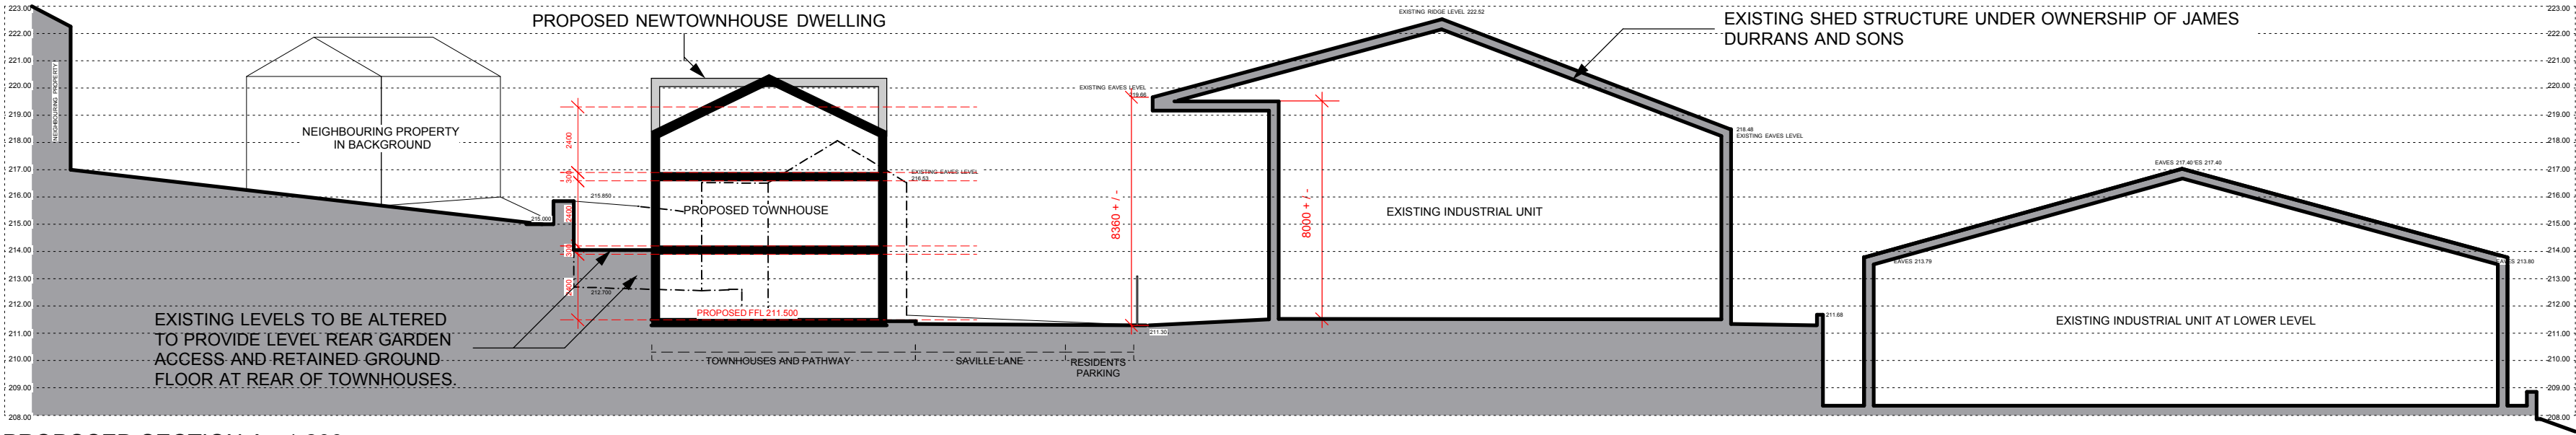

PROPOSED SECTION A - 1:200

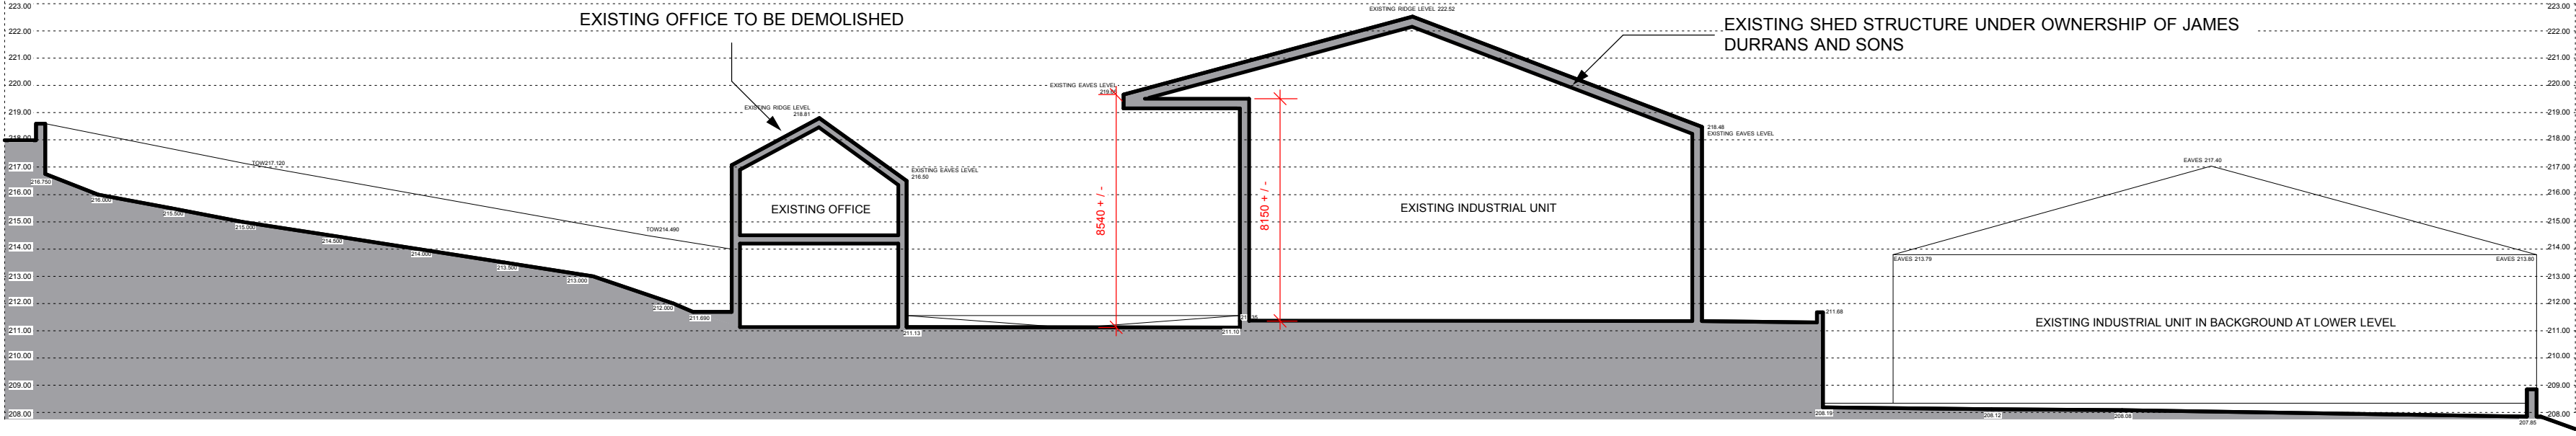

EXISTING SECTION B - 1:200

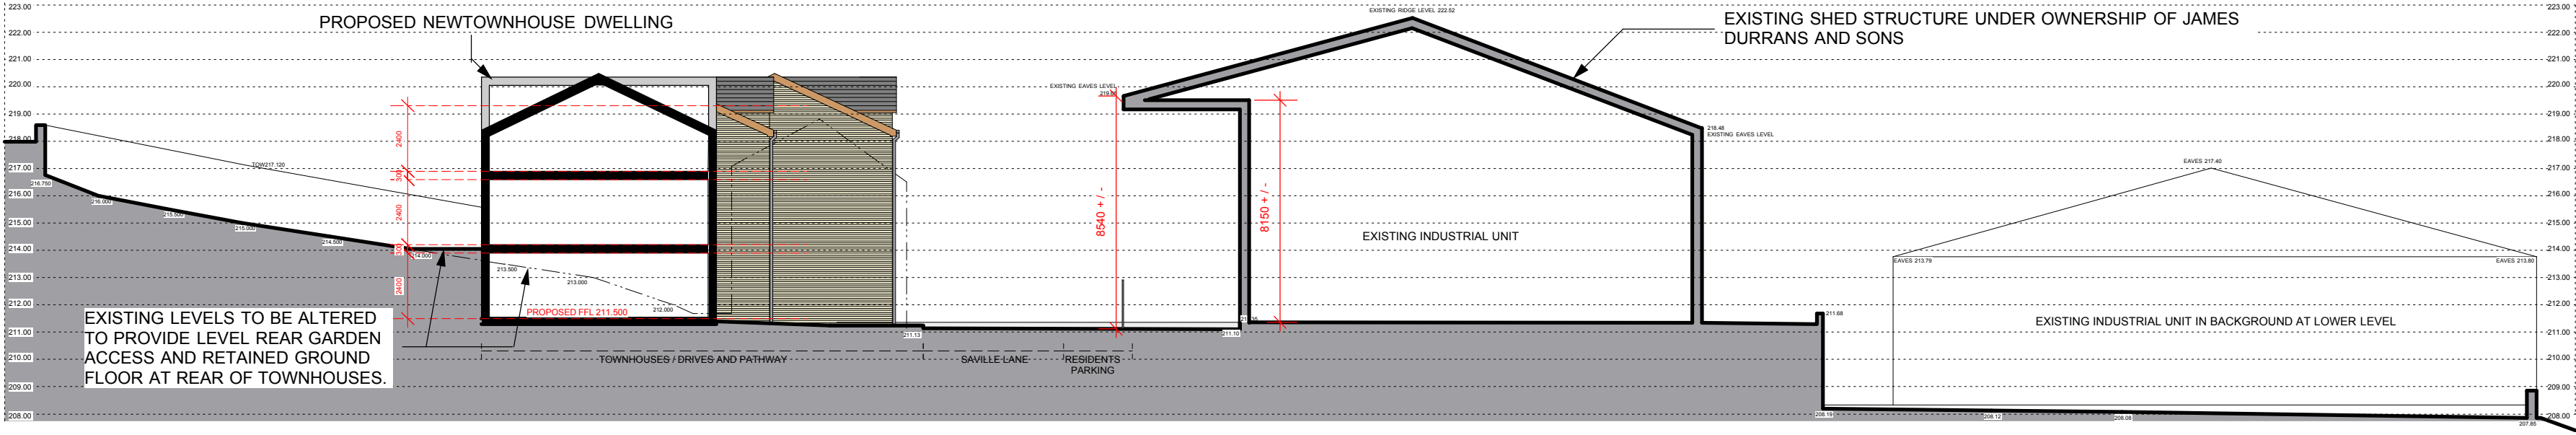

PROPOSED SECTION B - 1:200

THIS DRAWING IS COPYRIGHT, AND REMAINS THE PROPERTY OF HTC ARCHITECTS. IT MUST NOT BE REPRODUCED, USED, DISCLOSED OR TRANSMITTED TO THIRD PARTIES IN ANY FORM, IN WHOLE OR IN PART, WITHOUT PRIOR WRITTEN PERMISSION.

DO NOT SCALE!
ALL DIMENSIONS SHOULD BE CHECKED ON SITE BEFORE WORK COMMENCES

Rev.	Date	Description	Drawn

htcarchitects

York Place Studio
8 Britannia Street
Leeds
LS1 2DZ

T: (0113) 244 3457

W: www.htcarchitects.co.uk
E: info@htcarchitects.co.uk

client
James Durrans & Sons Ltd.

project
Saville Lane, Thurlstone
Penistone

drawing title
TOWNHOUSES
Existing & Proposed Site
Sections

date June 2014
status Planning Issue
scale 1:200 @ A2
drawn DW checked NT
job no. 1442 dwg no. P07 rev.