



Greenside Gardens

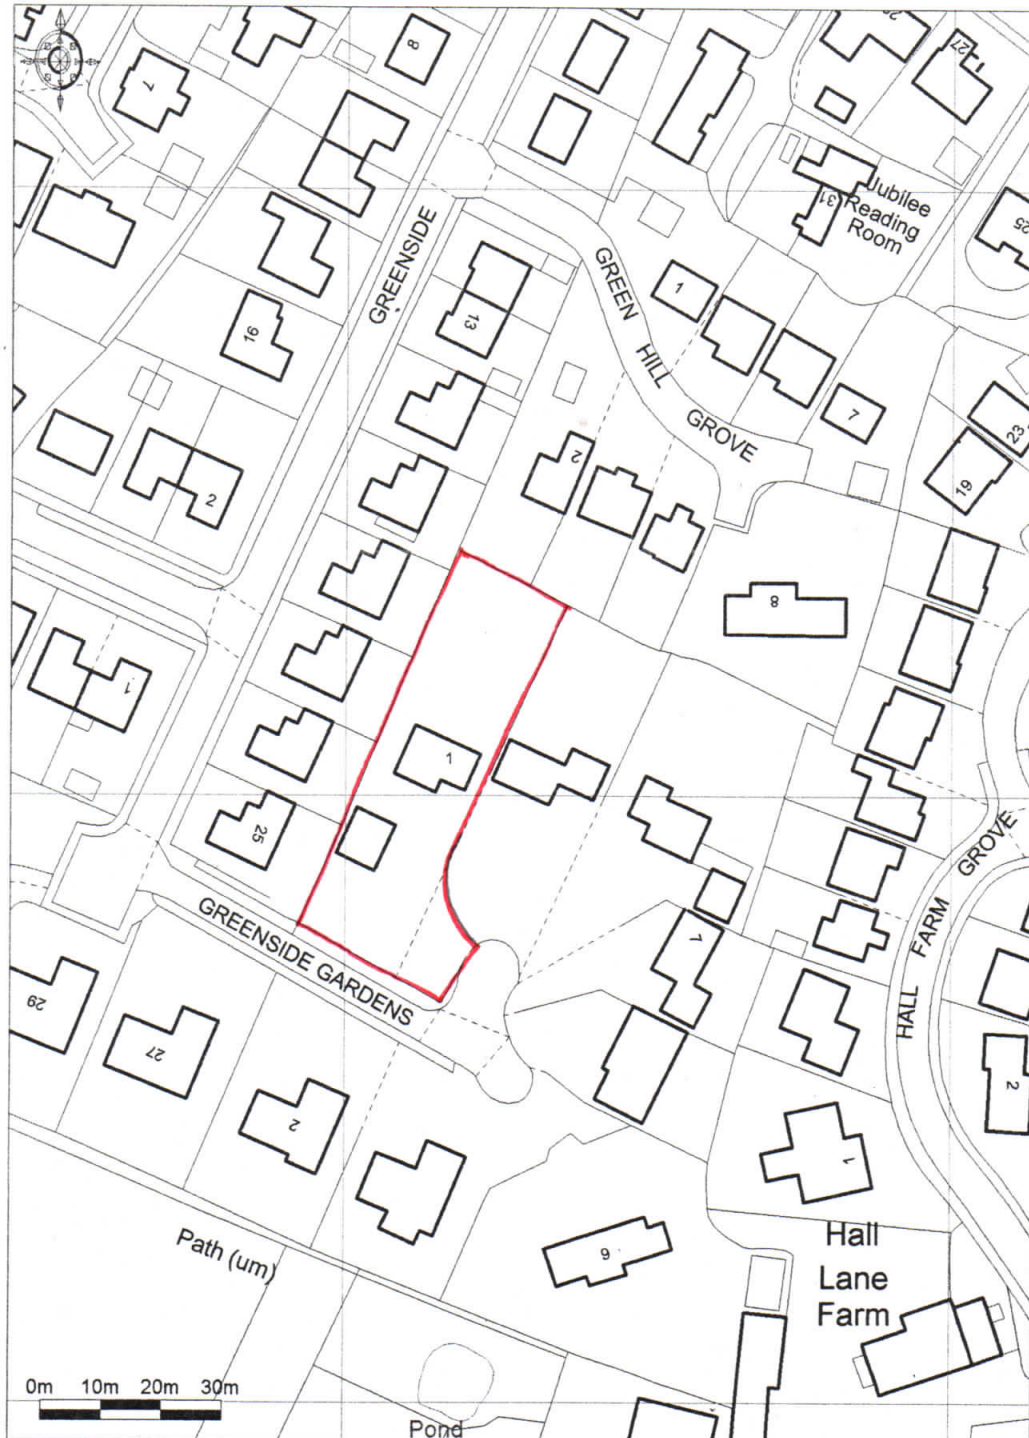

Promap
© LANDMARK INFORMATION GROUP

Ordnance Survey © Crown Copyright 2017. All rights reserved.
Licence number 100022432. Plotted Scale - 1:1250

Peter Dimberline RIBA

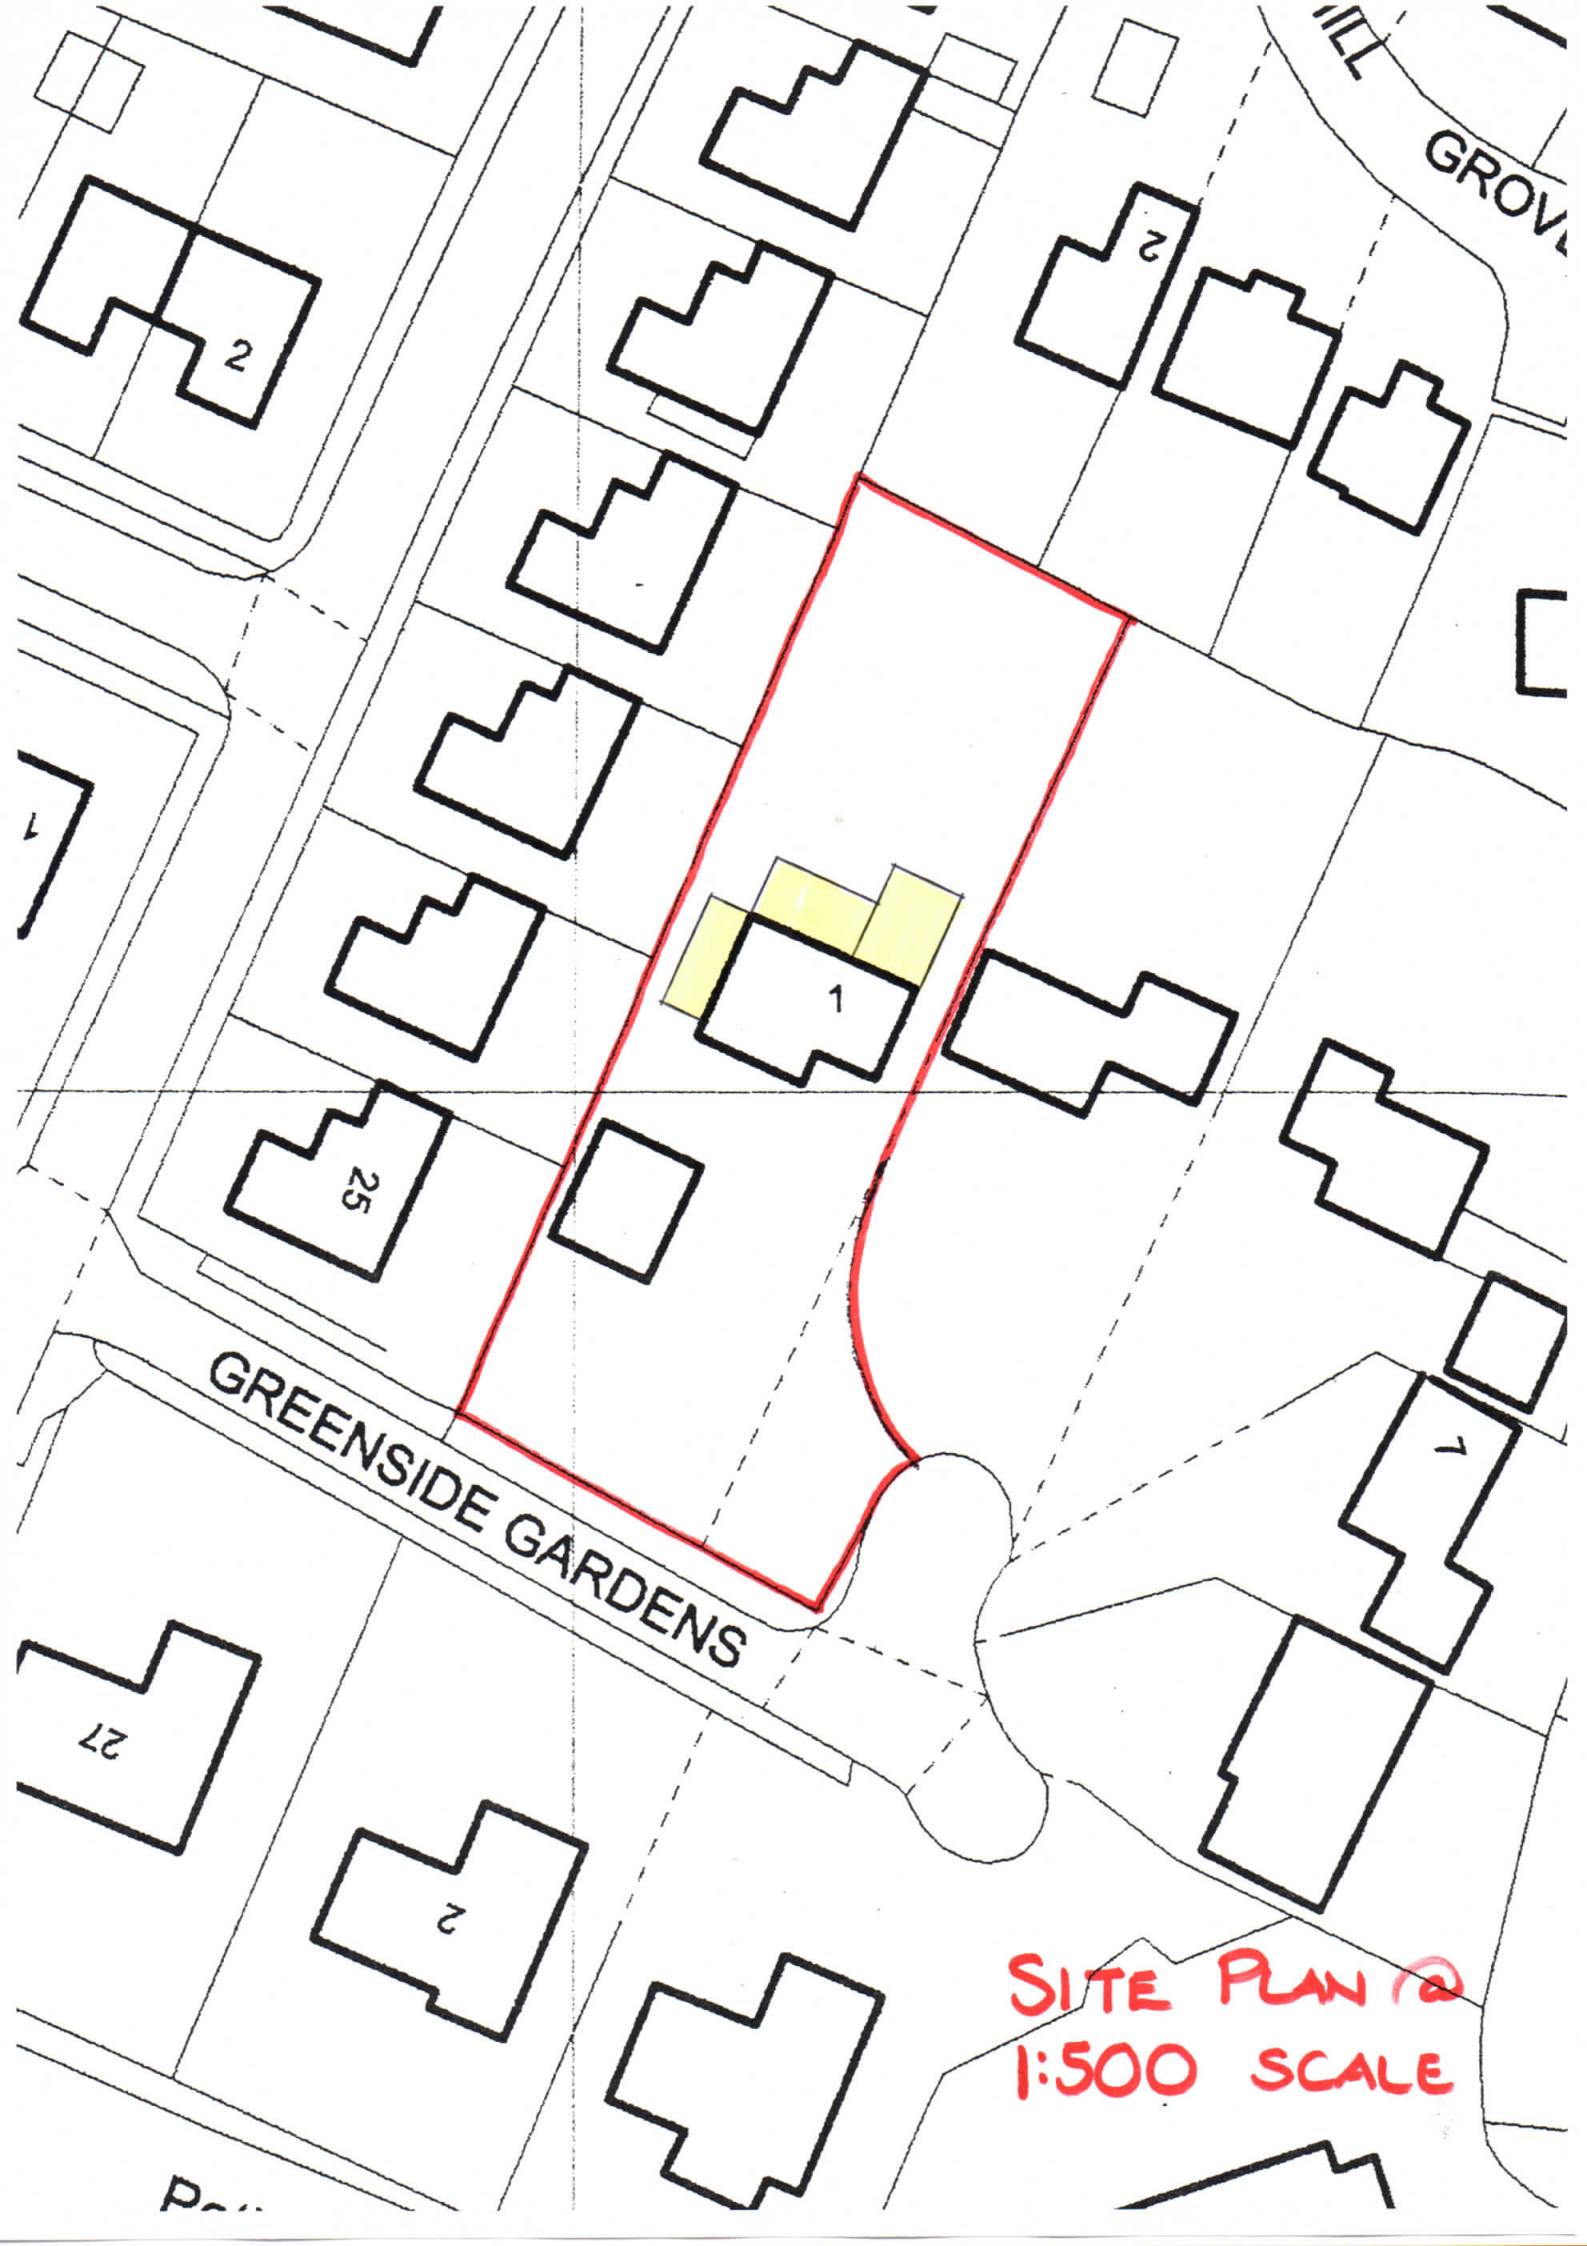

SITE PLAN @
1:500 SCALE