


- Dimensions are all in millimeters, unless stated otherwise.
- It is the recipients responsibility to print this document to the correct scale.
- All the relevant drawings and specifications should be read in conjunction with this drawing.

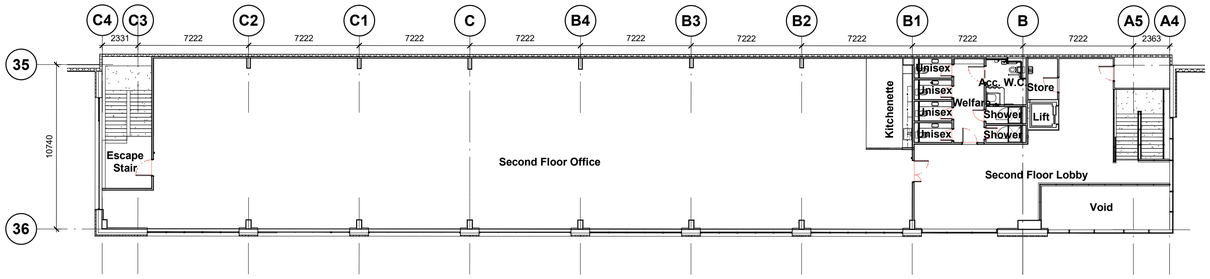


Second Floor Office Plan
1 : 200

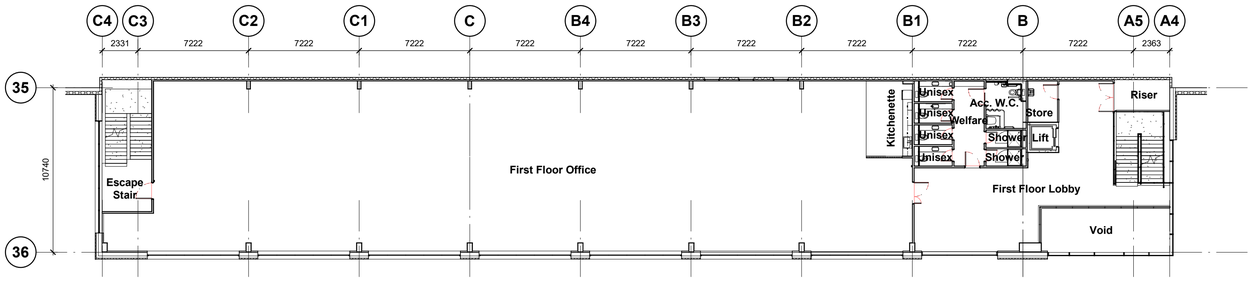


First Floor Office Plan
1 : 200

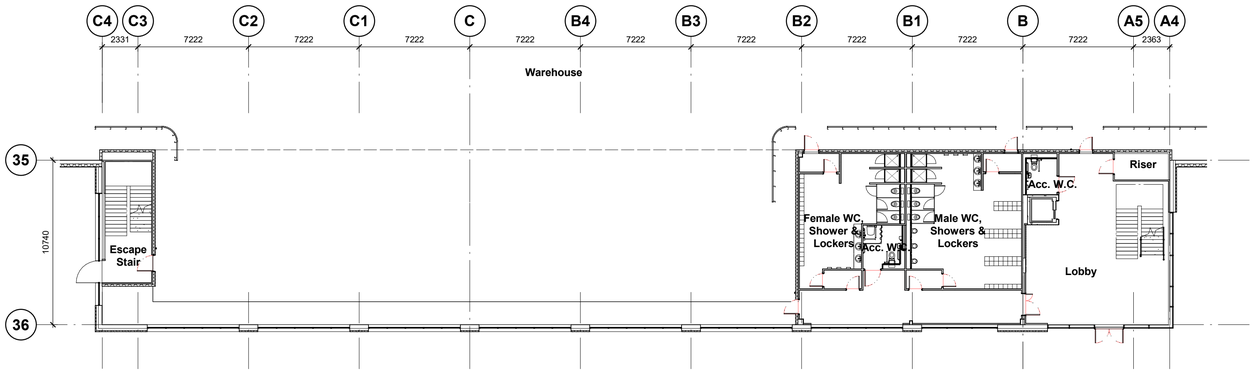

Ground Floor Office Plan
1 : 200

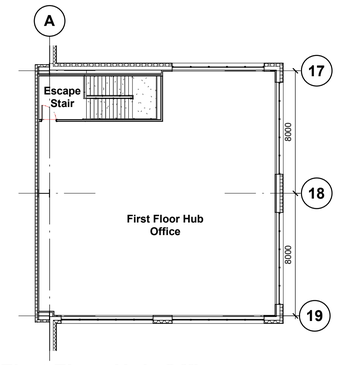

First Floor Hub Office
1 : 200

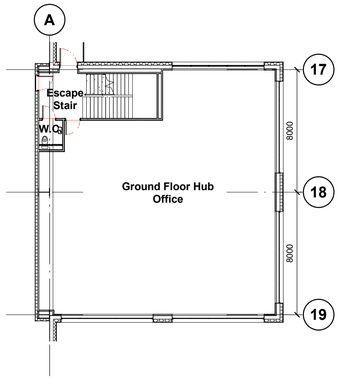

Ground Floor Hub Office
1 : 200

1m SCALE 1:200

PLANNING
THIS DRAWING IS FOR PLANNING CONSIDERATION ONLY AND SHOULD NOT BE USED FOR ANY OTHER PURPOSE

rev	amendments	by	ckd	date

Dearne Valley Parkway, Barnsley

Office Plans

Firethorn TRUST

umc architects
3rd Floor, Manchester Club, 81 King Street, Manchester, M2 4AH
t: +44 (0)161 413 0590 e: info@umcarchitects.com

Project Status:	Tender	
Suitability / Status:	S0	
Drawn / Checked:	JR / DEB	
Date:	19/11/21	
Scale:	1 : 200 @ A1	
Project:	Number:	Revision:
21049	P1002	C