


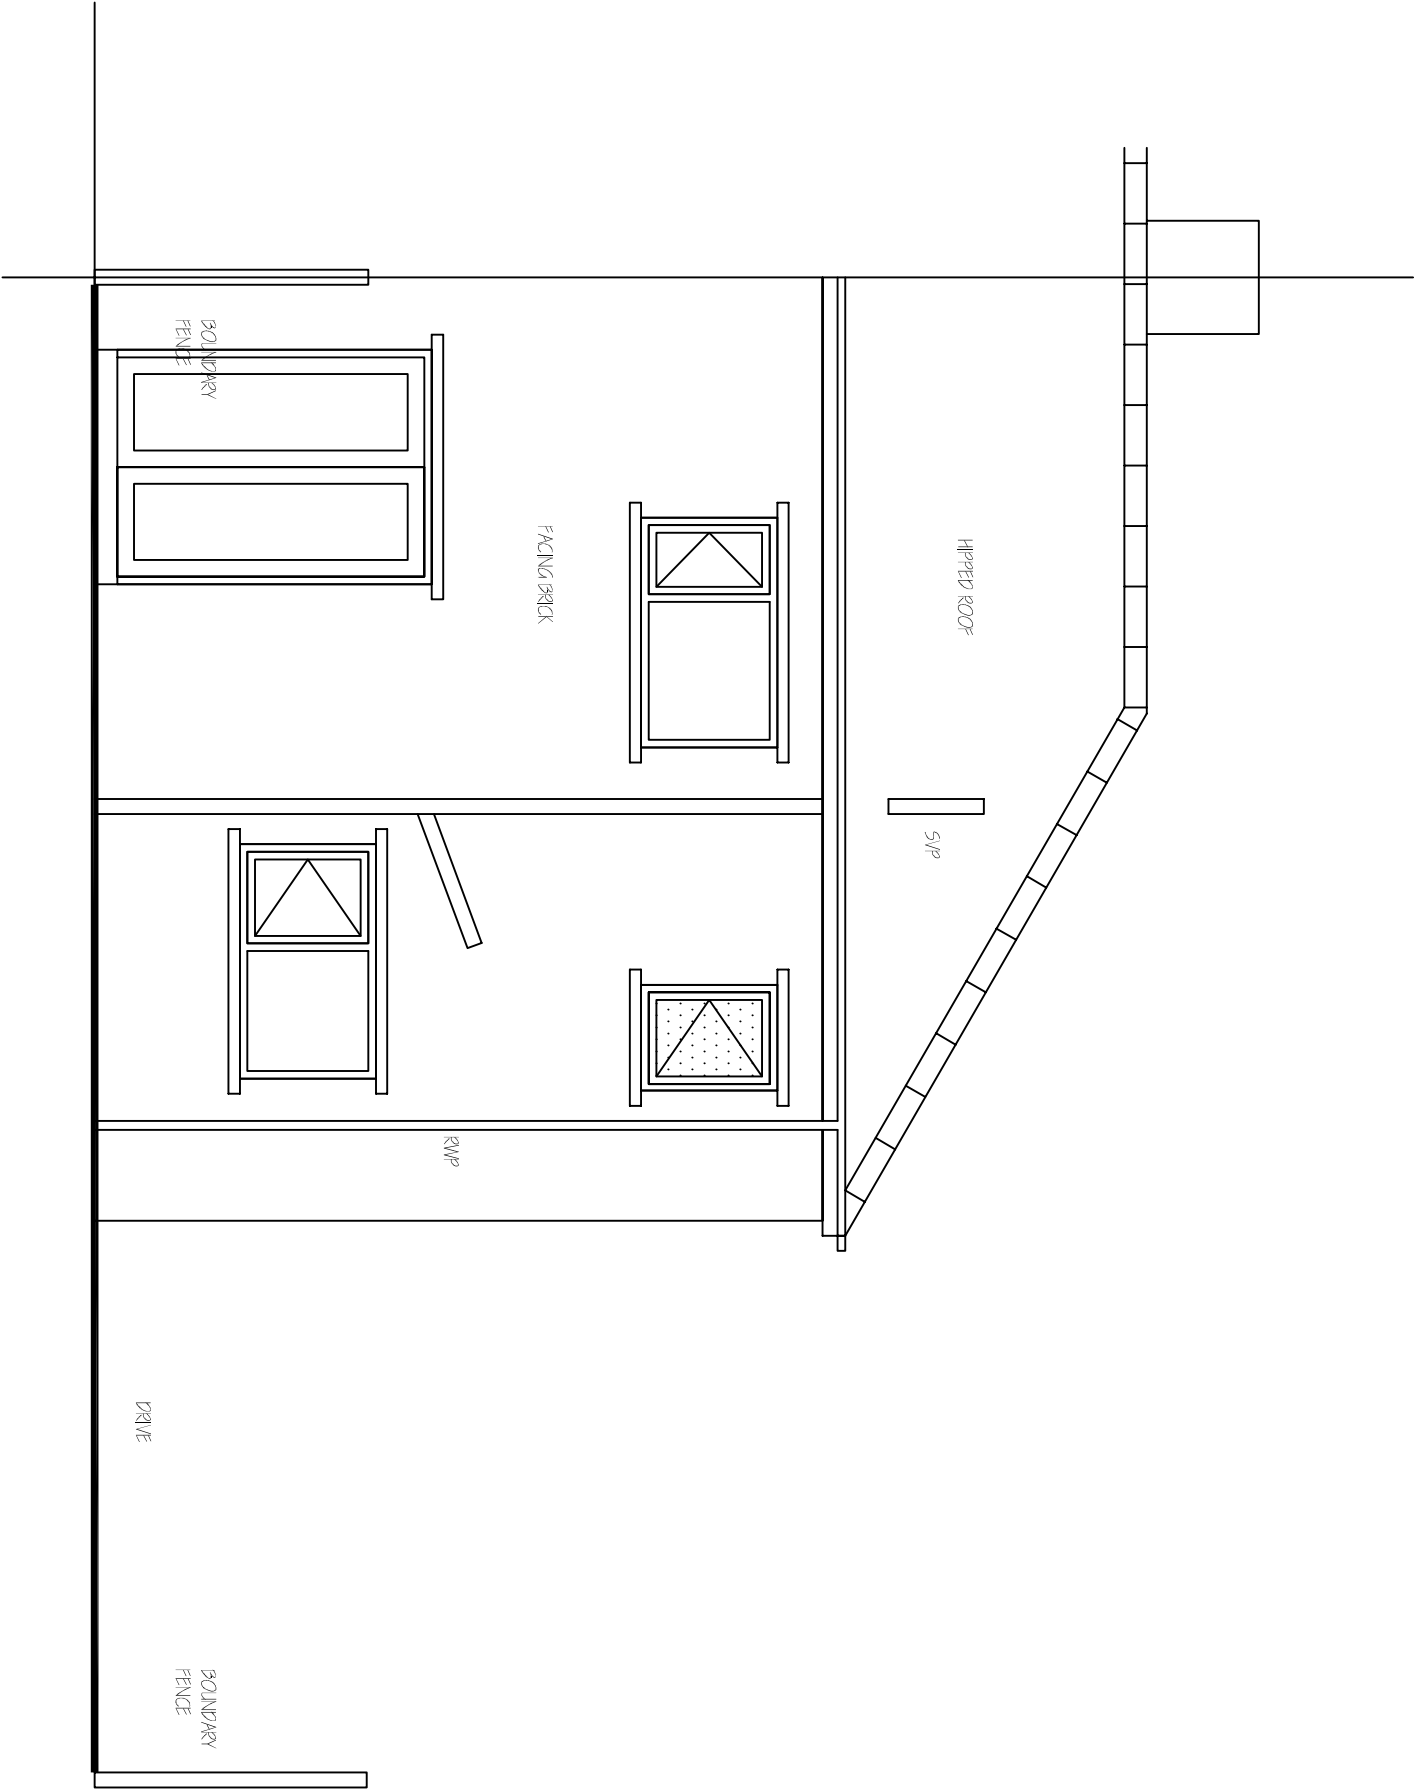

EXISTING REAR
ELEVATION 1:50

Revisions	A. A----	00-00-
This drawing is for planning permission only and is not a construction drawing.		
Drawing Title	EXISTING-ELEVATION	
Job No. - Dwg No.	CH/2013/3	—
Client:	CHRIS HARDCASTE 211 LATHES LANE ATHENSLEY SOUTH BARNSELY S71 3NN	
Scale.	1:50	