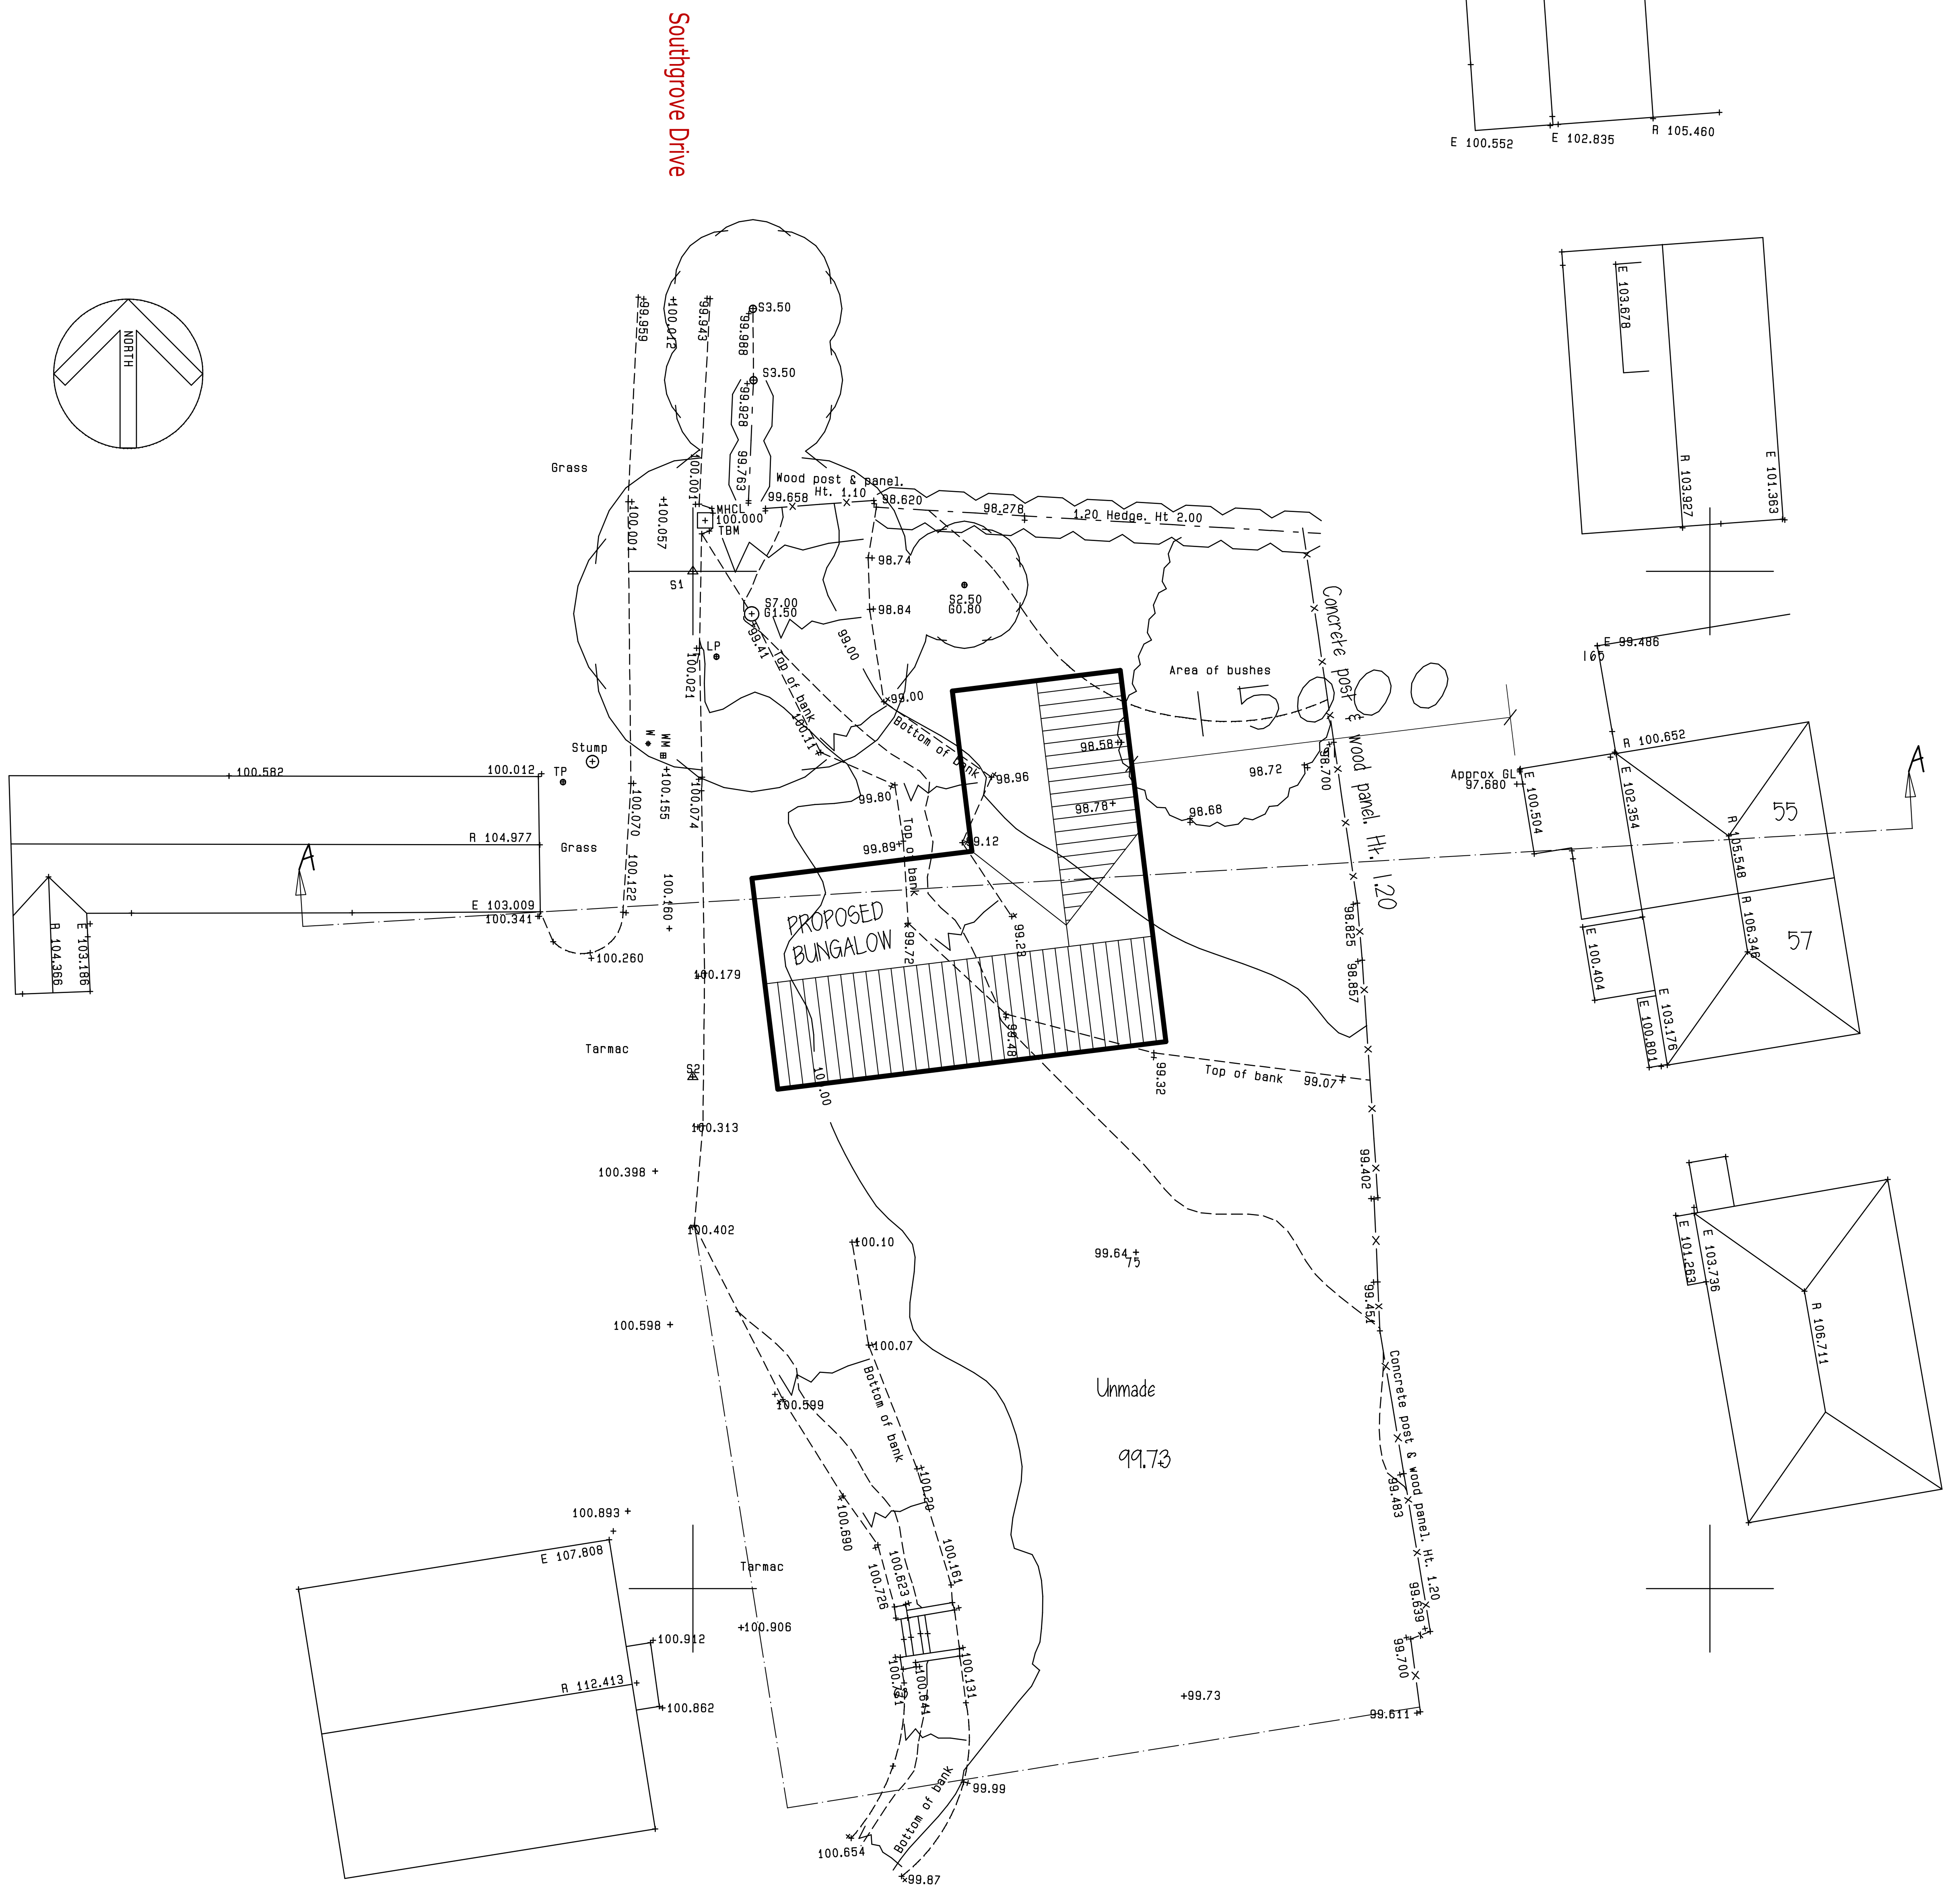

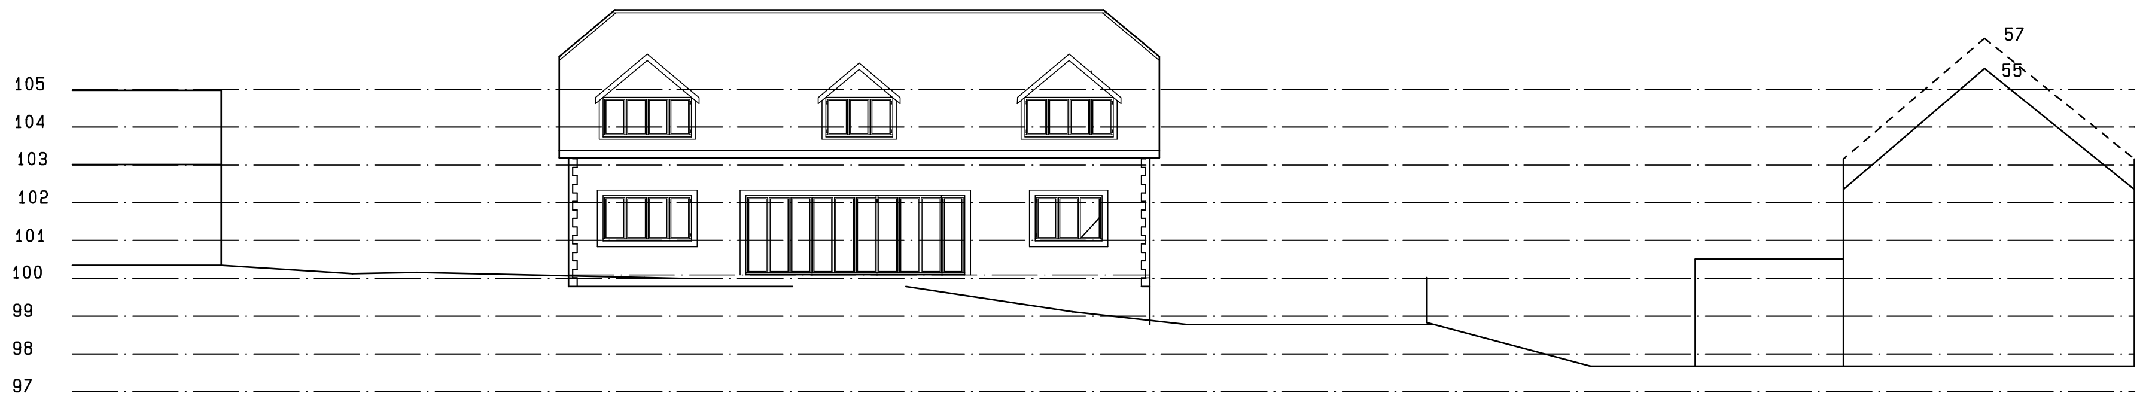

SECTION A - A

Station	Easting	Northing	Level
S1	1000.000	1000.000	100.038
S2	1000.000	980.119	100.328

LEGEND

Manhole shown thus	□ MH
Inspection Cover	□ IC
Lamphole	O LH
Gully	□ G
Lampost	● LP
Telegraph Post	● TP
Electricity Poles	● EP
Road Traffic Signs	● RS
Traffic Lights	● TL
General Post Office	□ GPO
Post Office Telephones	□ POT
Fire Hydrant	□ FH
Safety Valve	□ SV
Stopcock Water	□ SCW
Stopcock Gas	□ Gas
Unknown Stoptap	□ ST

Spot Level	+123.562
Kerb Line	- - - —
Fence Line	Wood post & rail Or —x—x—
Hedge Line	
Contours 5m interval	——105——
Contours 1m interval	- - - -33 - - -
Tree Spread	S 5.0
Girth	G 1.30
Cover Level	CL 112.335
Invert Level	IL 111.733
Foul Drain	→—●—●—
Surface Water	→— — —
Unknown Service	□ Serv
Survey Station	S3 Or △S3

Floor Level	FL 10.907
Height floor to structural soffit	SS 2.87
Height floor to false ceiling	FC 2.22
Height floor to sill	S 0.67
Height of window	W 1.23
Height of Door	D 1.98
Height floor to underside of Beam	US 3.61
Vent	V
Fall Pipe	FP
Sky Light	SL
Water Closet	WC
Sink	S
Boxed Column	B
Shop fitting or cladding	——

SITE SURVEY

SOUTHGROVE DRIVE
HOYLAND - BARNSLEY

Sheet Diagram

Datum
GRID - LOCAL
LEVEL - TBM
MANHOLE SEE PLAN

Sheet 1 of 1
Surveyed by NT
Date of Survey
November 2014

Survey Job No. SOUTH
Drawn by NT

Scale 1/200

SOUTH