

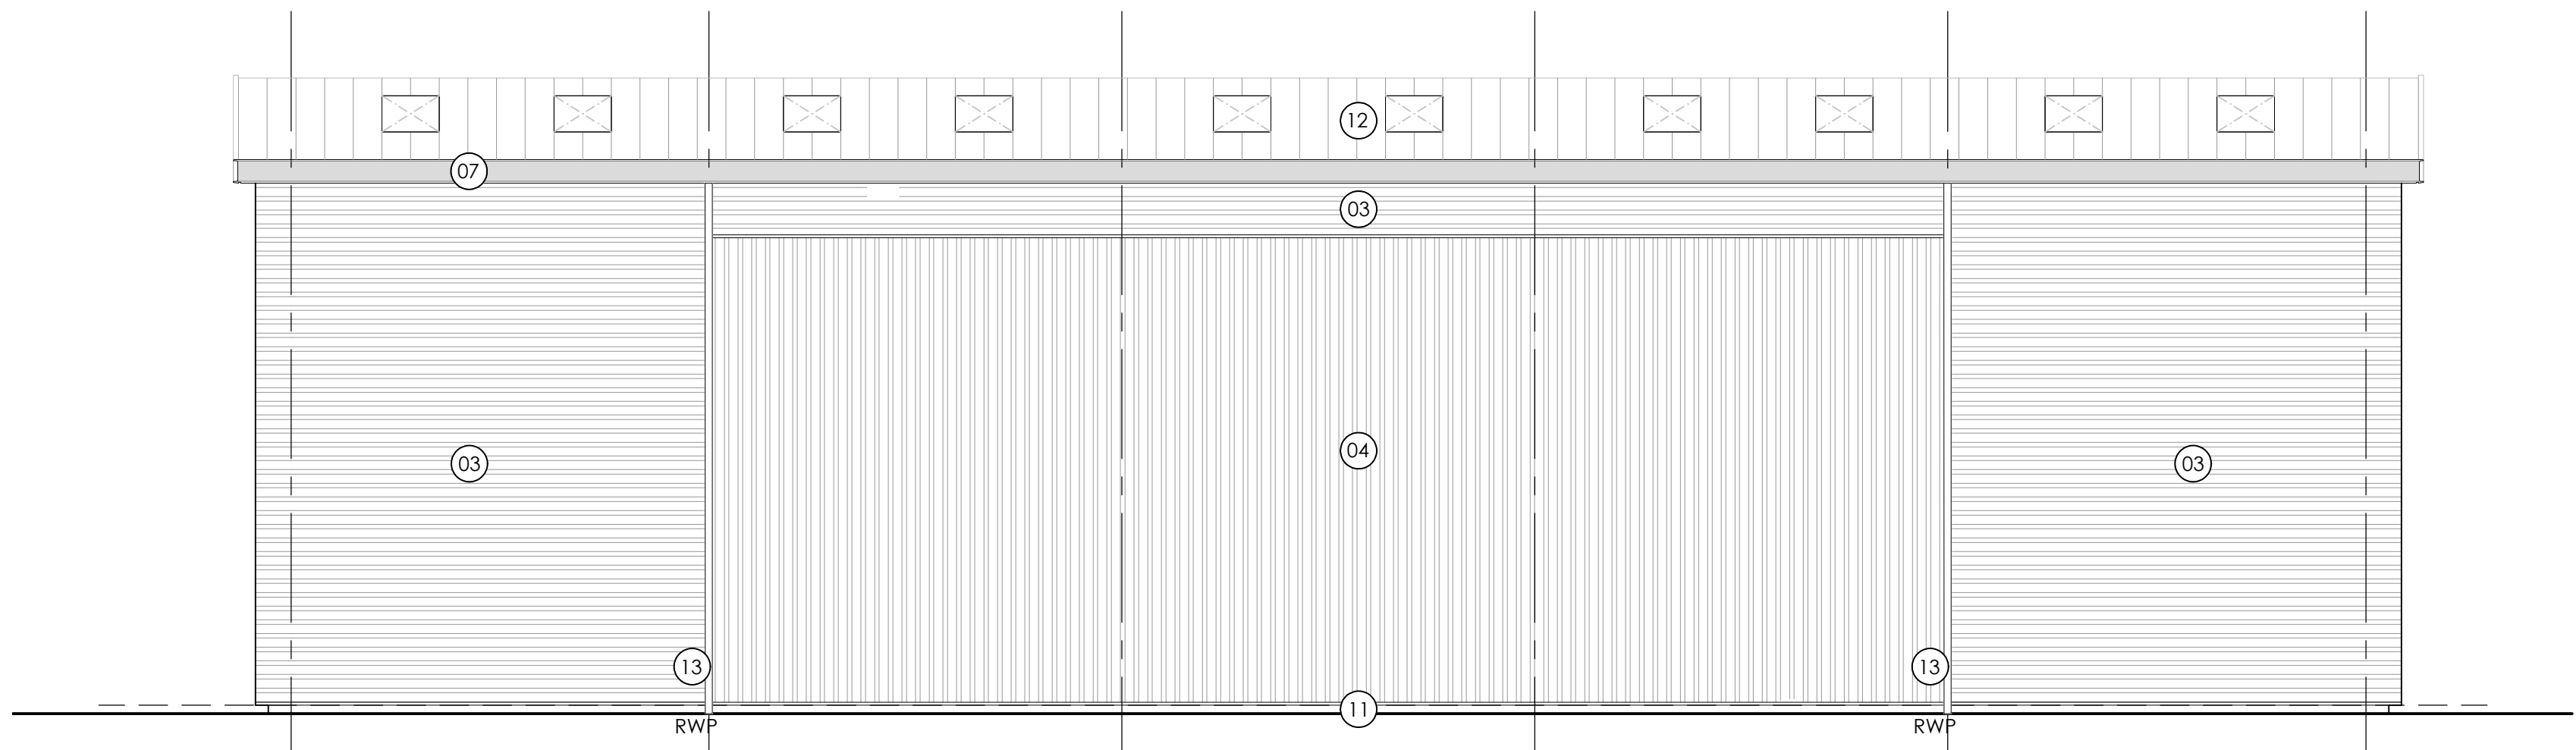
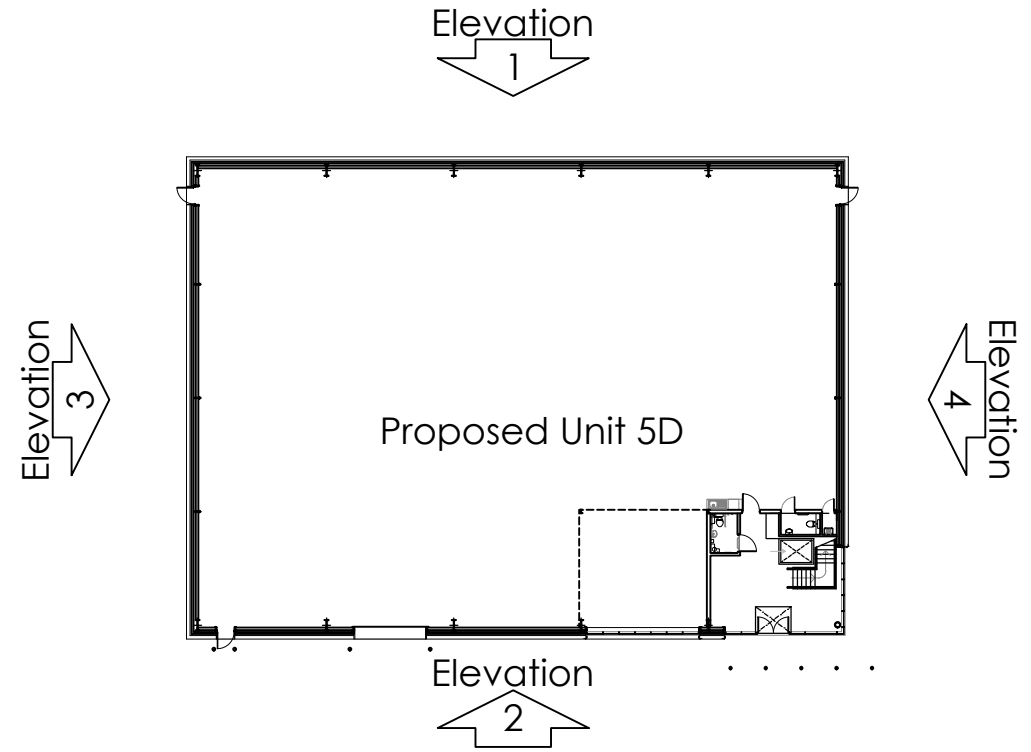
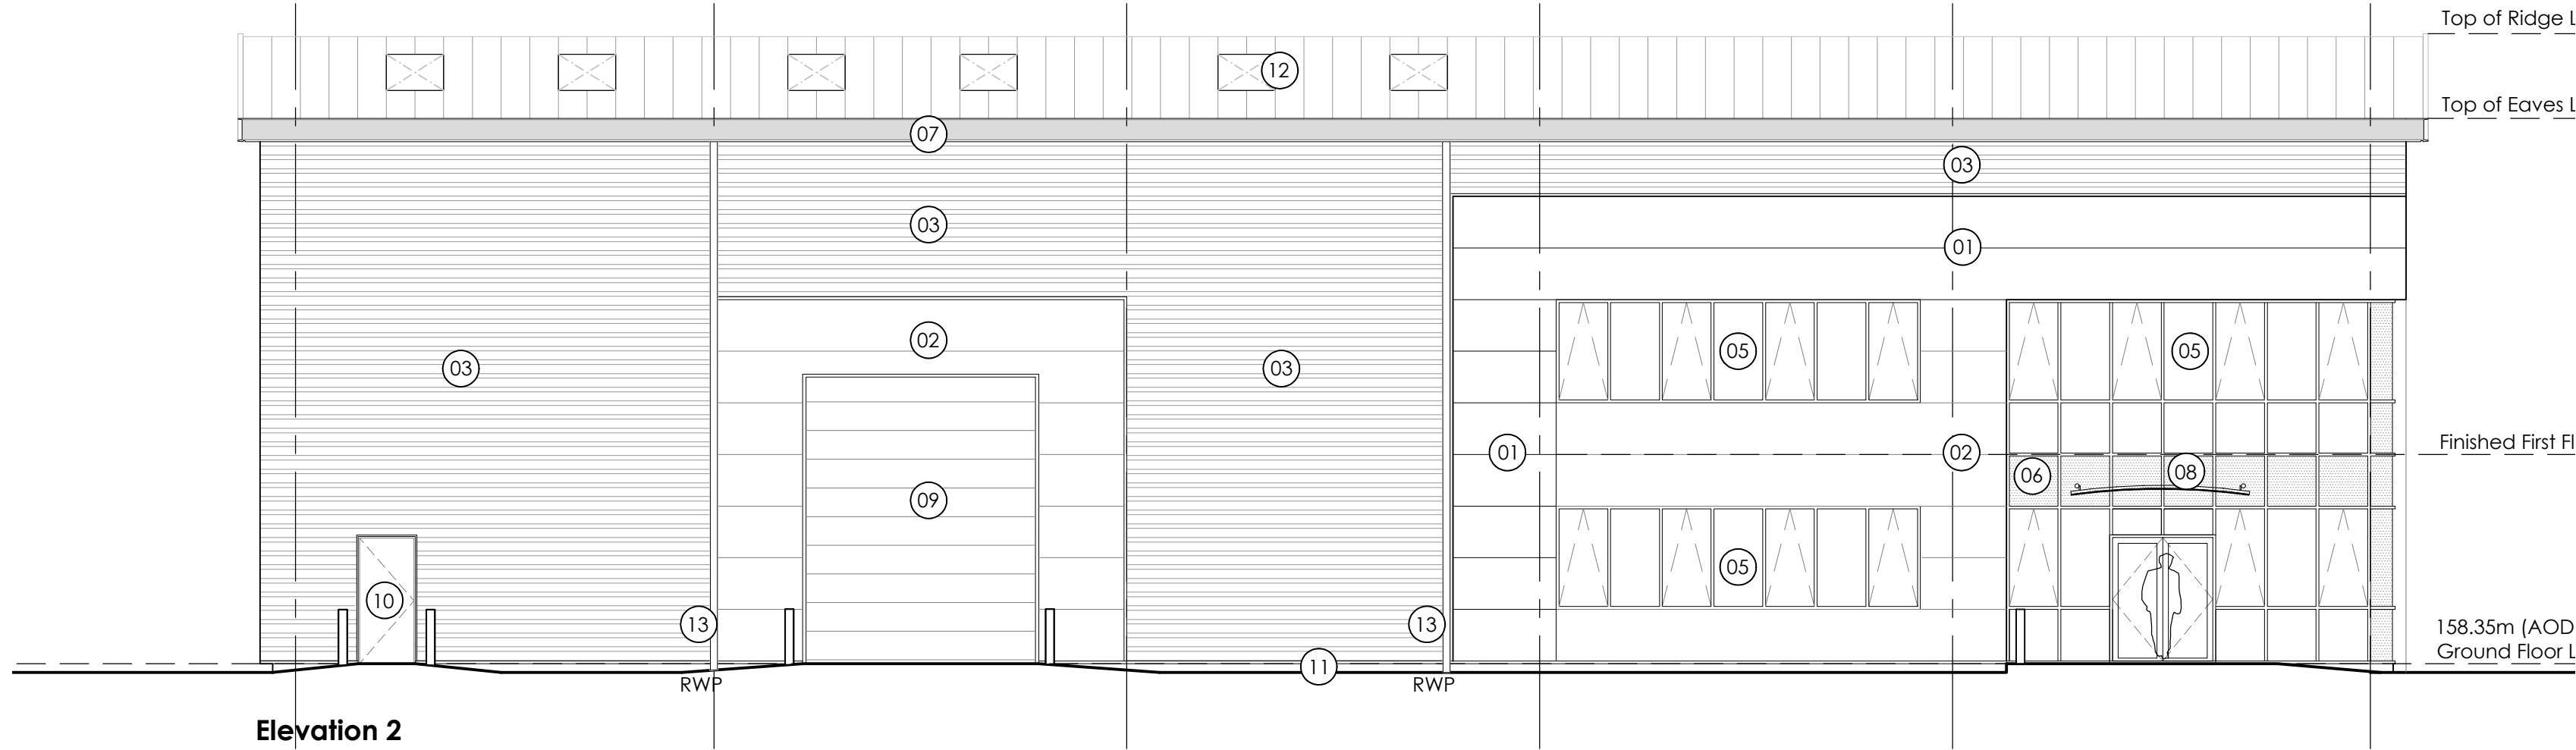


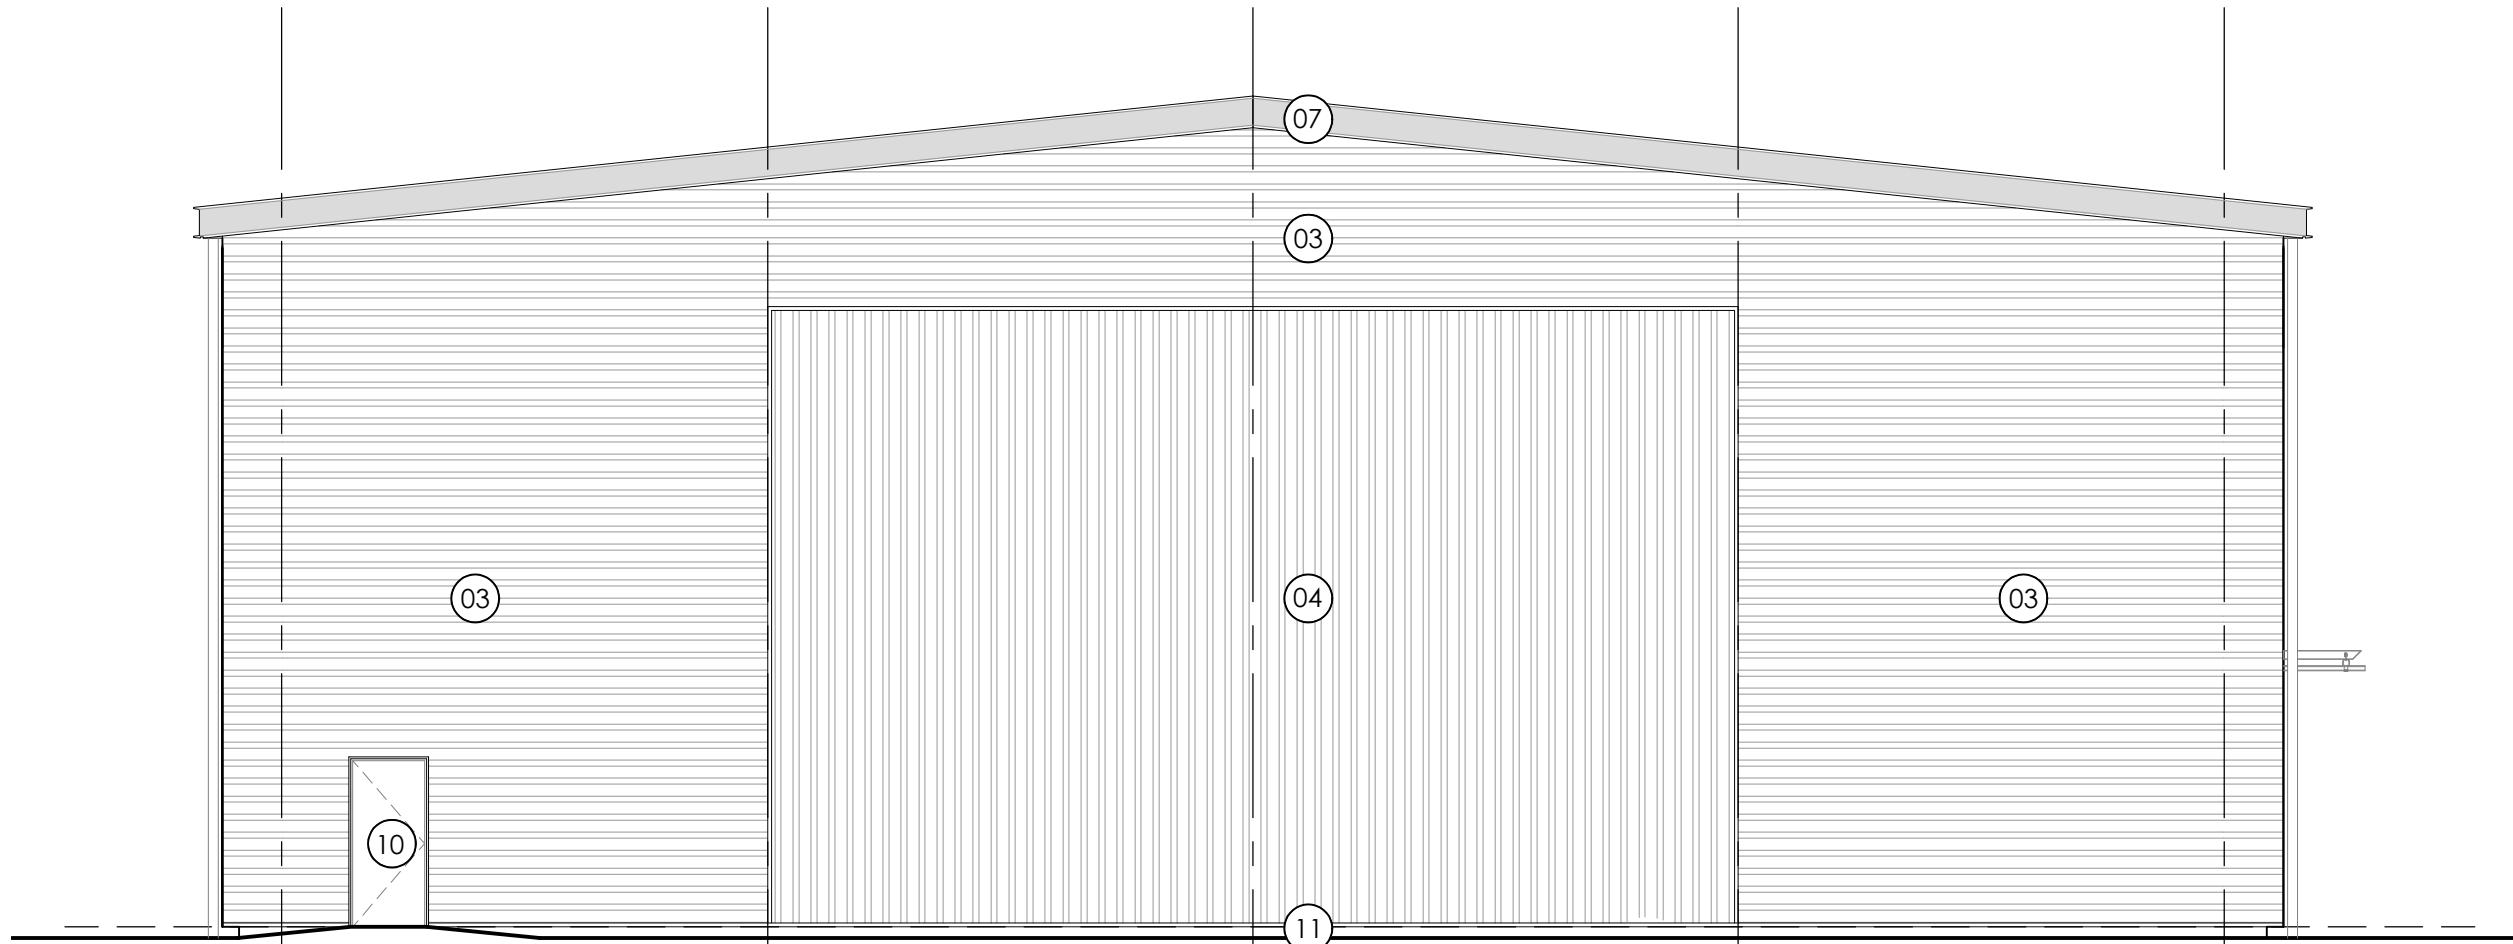


Key Plan - NTS

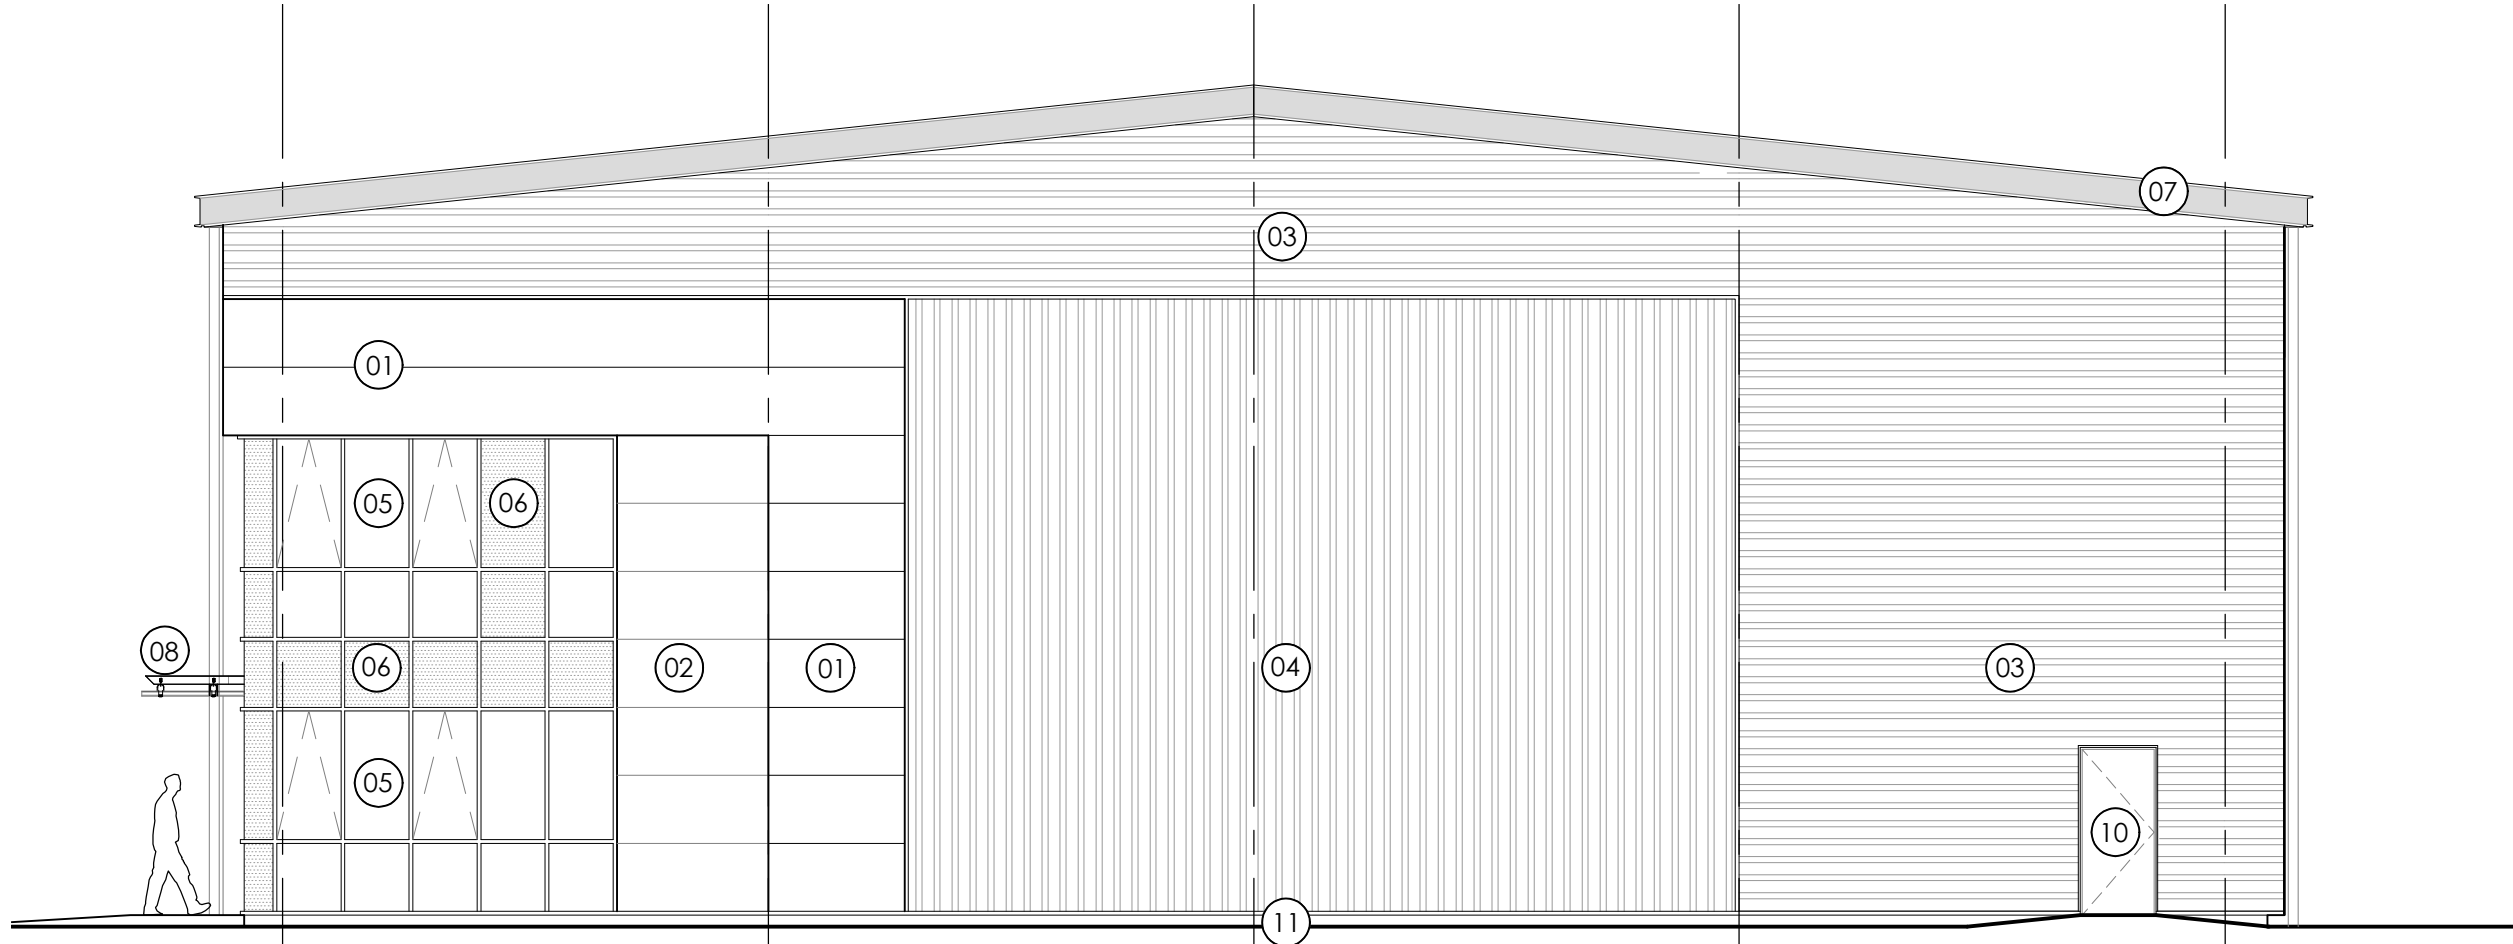

EXTERNAL MATERIALS SPECIFICATION:

- 1 MICRO RIB METAL CLADDING, COLOUR ONYX RAL 7016.
- 2 MICRO RIB METAL CLADDING, COLOUR ADVENTURA RAL 7000.
- 3 HORIZONTAL TRAPEZOIDAL PROFILE METAL CLADDING, COLOUR ADVENTURA RAL 7000.
- 4 VERTICAL TRAPEZOIDAL PROFILE METAL CLADDING, COLOUR MOONSTONE RAL 7035.
- 5 P.P.C ALUMINIUM THERMALLY BROKEN DOUBLE GLAZED DOORS & SCREENS TO INCLUDE LOW E-COATING TO ALL GLAZING, COLOUR ANTHRACITE GREY RAL 7016.
- 6 GLAZED LOOK-ALIKE INFILL PANELS.
- 7 POWDER COATED 1.6MM FOLDED ALUMINIUM FEATURE BEAM, COLOUR ANTHRACITE GREY RAL 7016.
- 8 CANTILEVERED GLASS CANOPY ON P.P.C STEEL SUPPORT STRUCTURE, COLOUR ANTHRACITE GREY RAL 7016.
- 9 P.P.C SECTIONAL UP-AND-OVER LEVEL ACCESS SERVICE DOORS, COLOUR ADVENTURA RAL 7000 TO MATCH CLADDING.
- 10 POWDER COATED STEEL DOORS, ANTHRACITE GREY RAL 7016.
- 11 SMOOTH CHARCOAL ENGINEERING PLINTH BRICKWORK WITH PRE-COLOUED BLACK MORTAR.
- 12 METAL PROFILED ROOF SYSTEM, COLOUR GOOSEWING GREY. 10% CLEAR POLYCARBONATED ROOF LIGHTS.
- 13 POLYESTER POWDER COATED DOWNPIPES, COLOUR ANTHRACITE GREY RAL 7016.

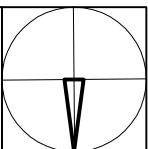

|                                                       |            |                                   |              |          |
|-------------------------------------------------------|------------|-----------------------------------|--------------|----------|
| A                                                     | 27.06.18   | Entrance door updated to comments | LC           | AT       |
| Rev                                                   | Date       | Description                       | Rev By       | Chk'd By |
| Project Title                                         |            |                                   |              |          |
| Proposed Development Unit 5D                          |            |                                   |              |          |
| Ashroyd Business Park Junction 36 M1 Barnsley S74 9SB |            |                                   |              |          |
| Client                                                |            |                                   |              |          |
| Network Space Ltd                                     |            |                                   |              |          |
| Status                                                |            |                                   |              |          |
| Planning                                              |            |                                   |              |          |
| Scale                                                 |            | 1:100                             | Drawing Size |          |
|                                                       |            |                                   | A1           |          |
| Date                                                  | March 2018 | Drawn By                          | MC           | Checked  |
|                                                       |            |                                   |              | AT       |
| Drawing Title                                         |            |                                   |              |          |
| Proposed Elevations - Unit 5D                         |            |                                   |              |          |
| Job-Dwg No                                            |            |                                   | 14698C-123   | Rev      |
|                                                       |            |                                   |              | A        |

- 2 St. Johns North, Wakefield, WF1 3QA  
t. 01924 291800
- ☐ Carvers Warehouse, 77 Dale Street, Manchester, M1 2HG  
t. 0161 2386555
- ☐ The Old Rectory, 79 High Street, Newport Pagnell, MK16 6AB  
t. 01908 211577
- ☐ 101 London Road, Reading, RG1 3BY  
t. 0118 9507700
- ☐ 10 Gees Court, 51 Christophers Place, London, W1U 1JJ  
t. 0207 4091215