
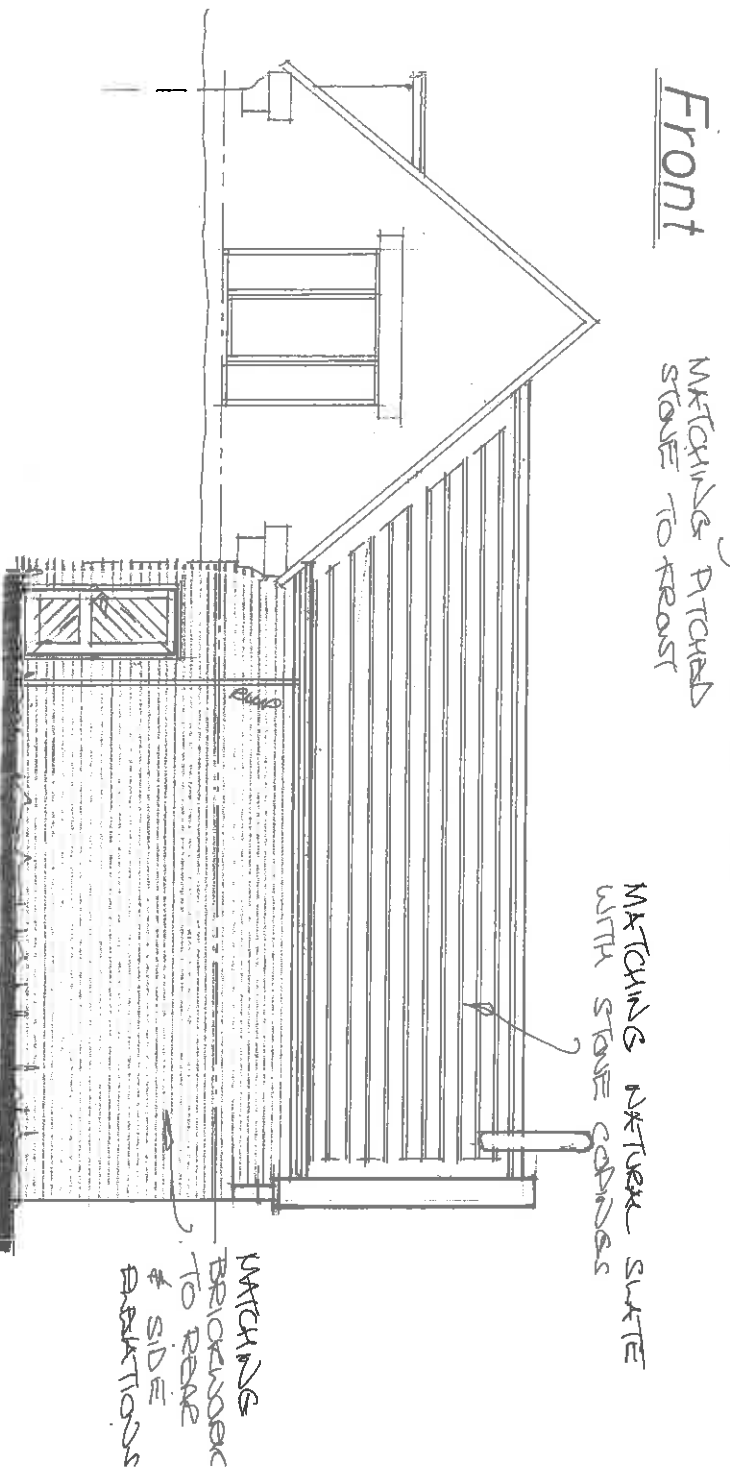
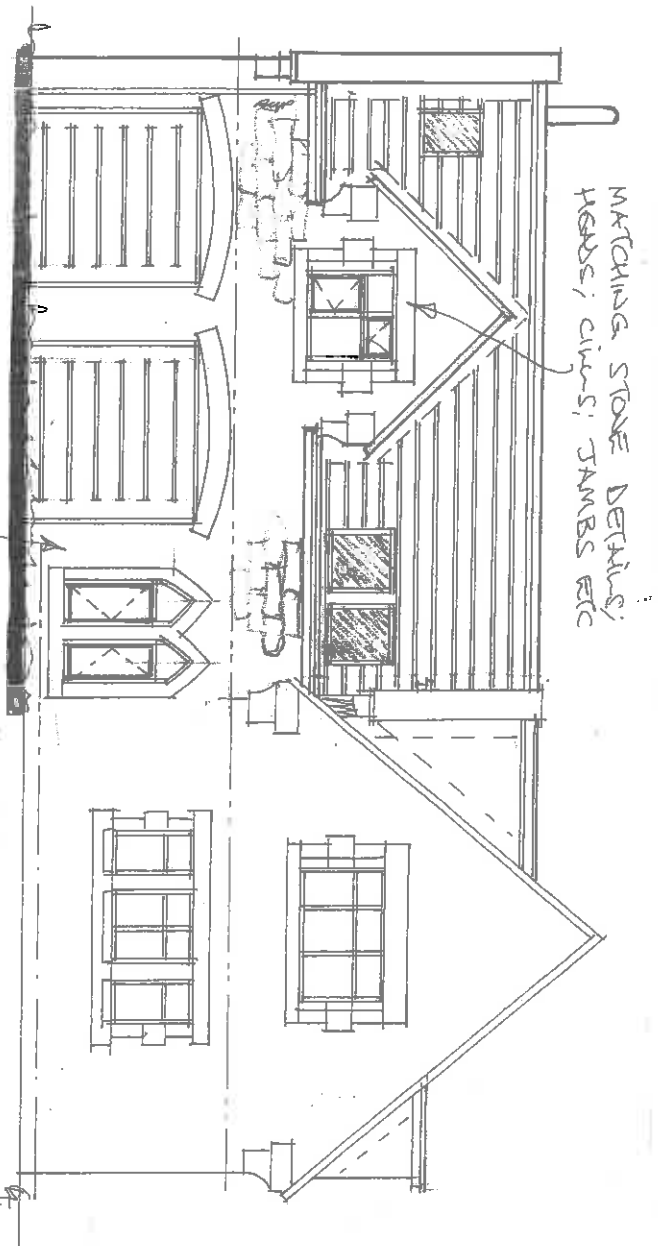
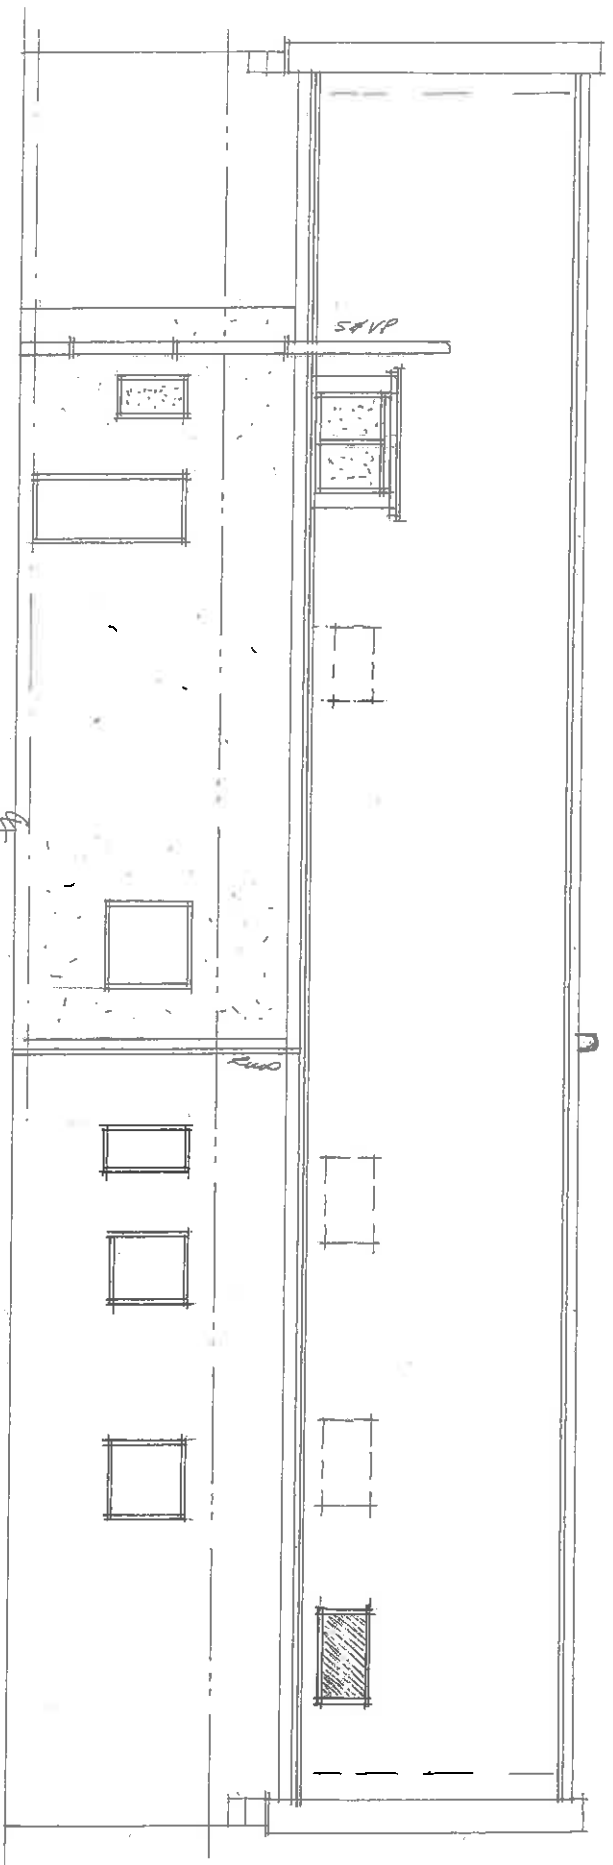


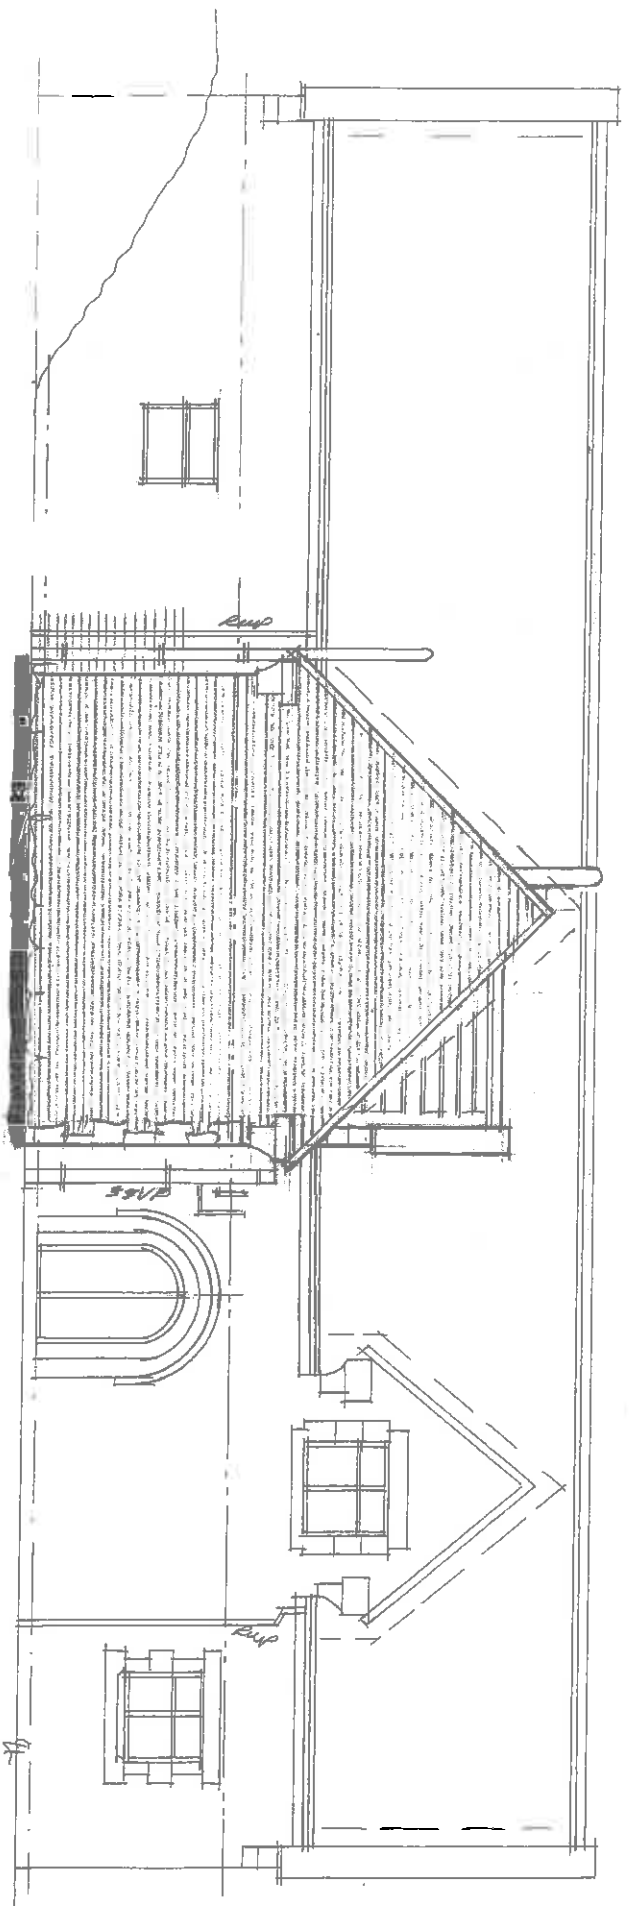

Rev	Notes	Date
A	True for stone added	06/16

Garry Greetham Associates
Residential Design Consultant
Westwood House
18 Carr Lane
Tankersley
Barnsley S75 3BE
Tel(01226)746573

Project 2 Storey Extension
Client Mr. & Mrs. P. Hanson
Title Elevations as Proposed
Address "Gable End", Keresforth Rd.
Dodworth, Barnsley. S75 3NX
Drawn by 999
Scale 1:100
Date June 16
Drawing No 834-05
Rev A
Member of the Chartered Institute of Architectural Technologists